


Main House Details

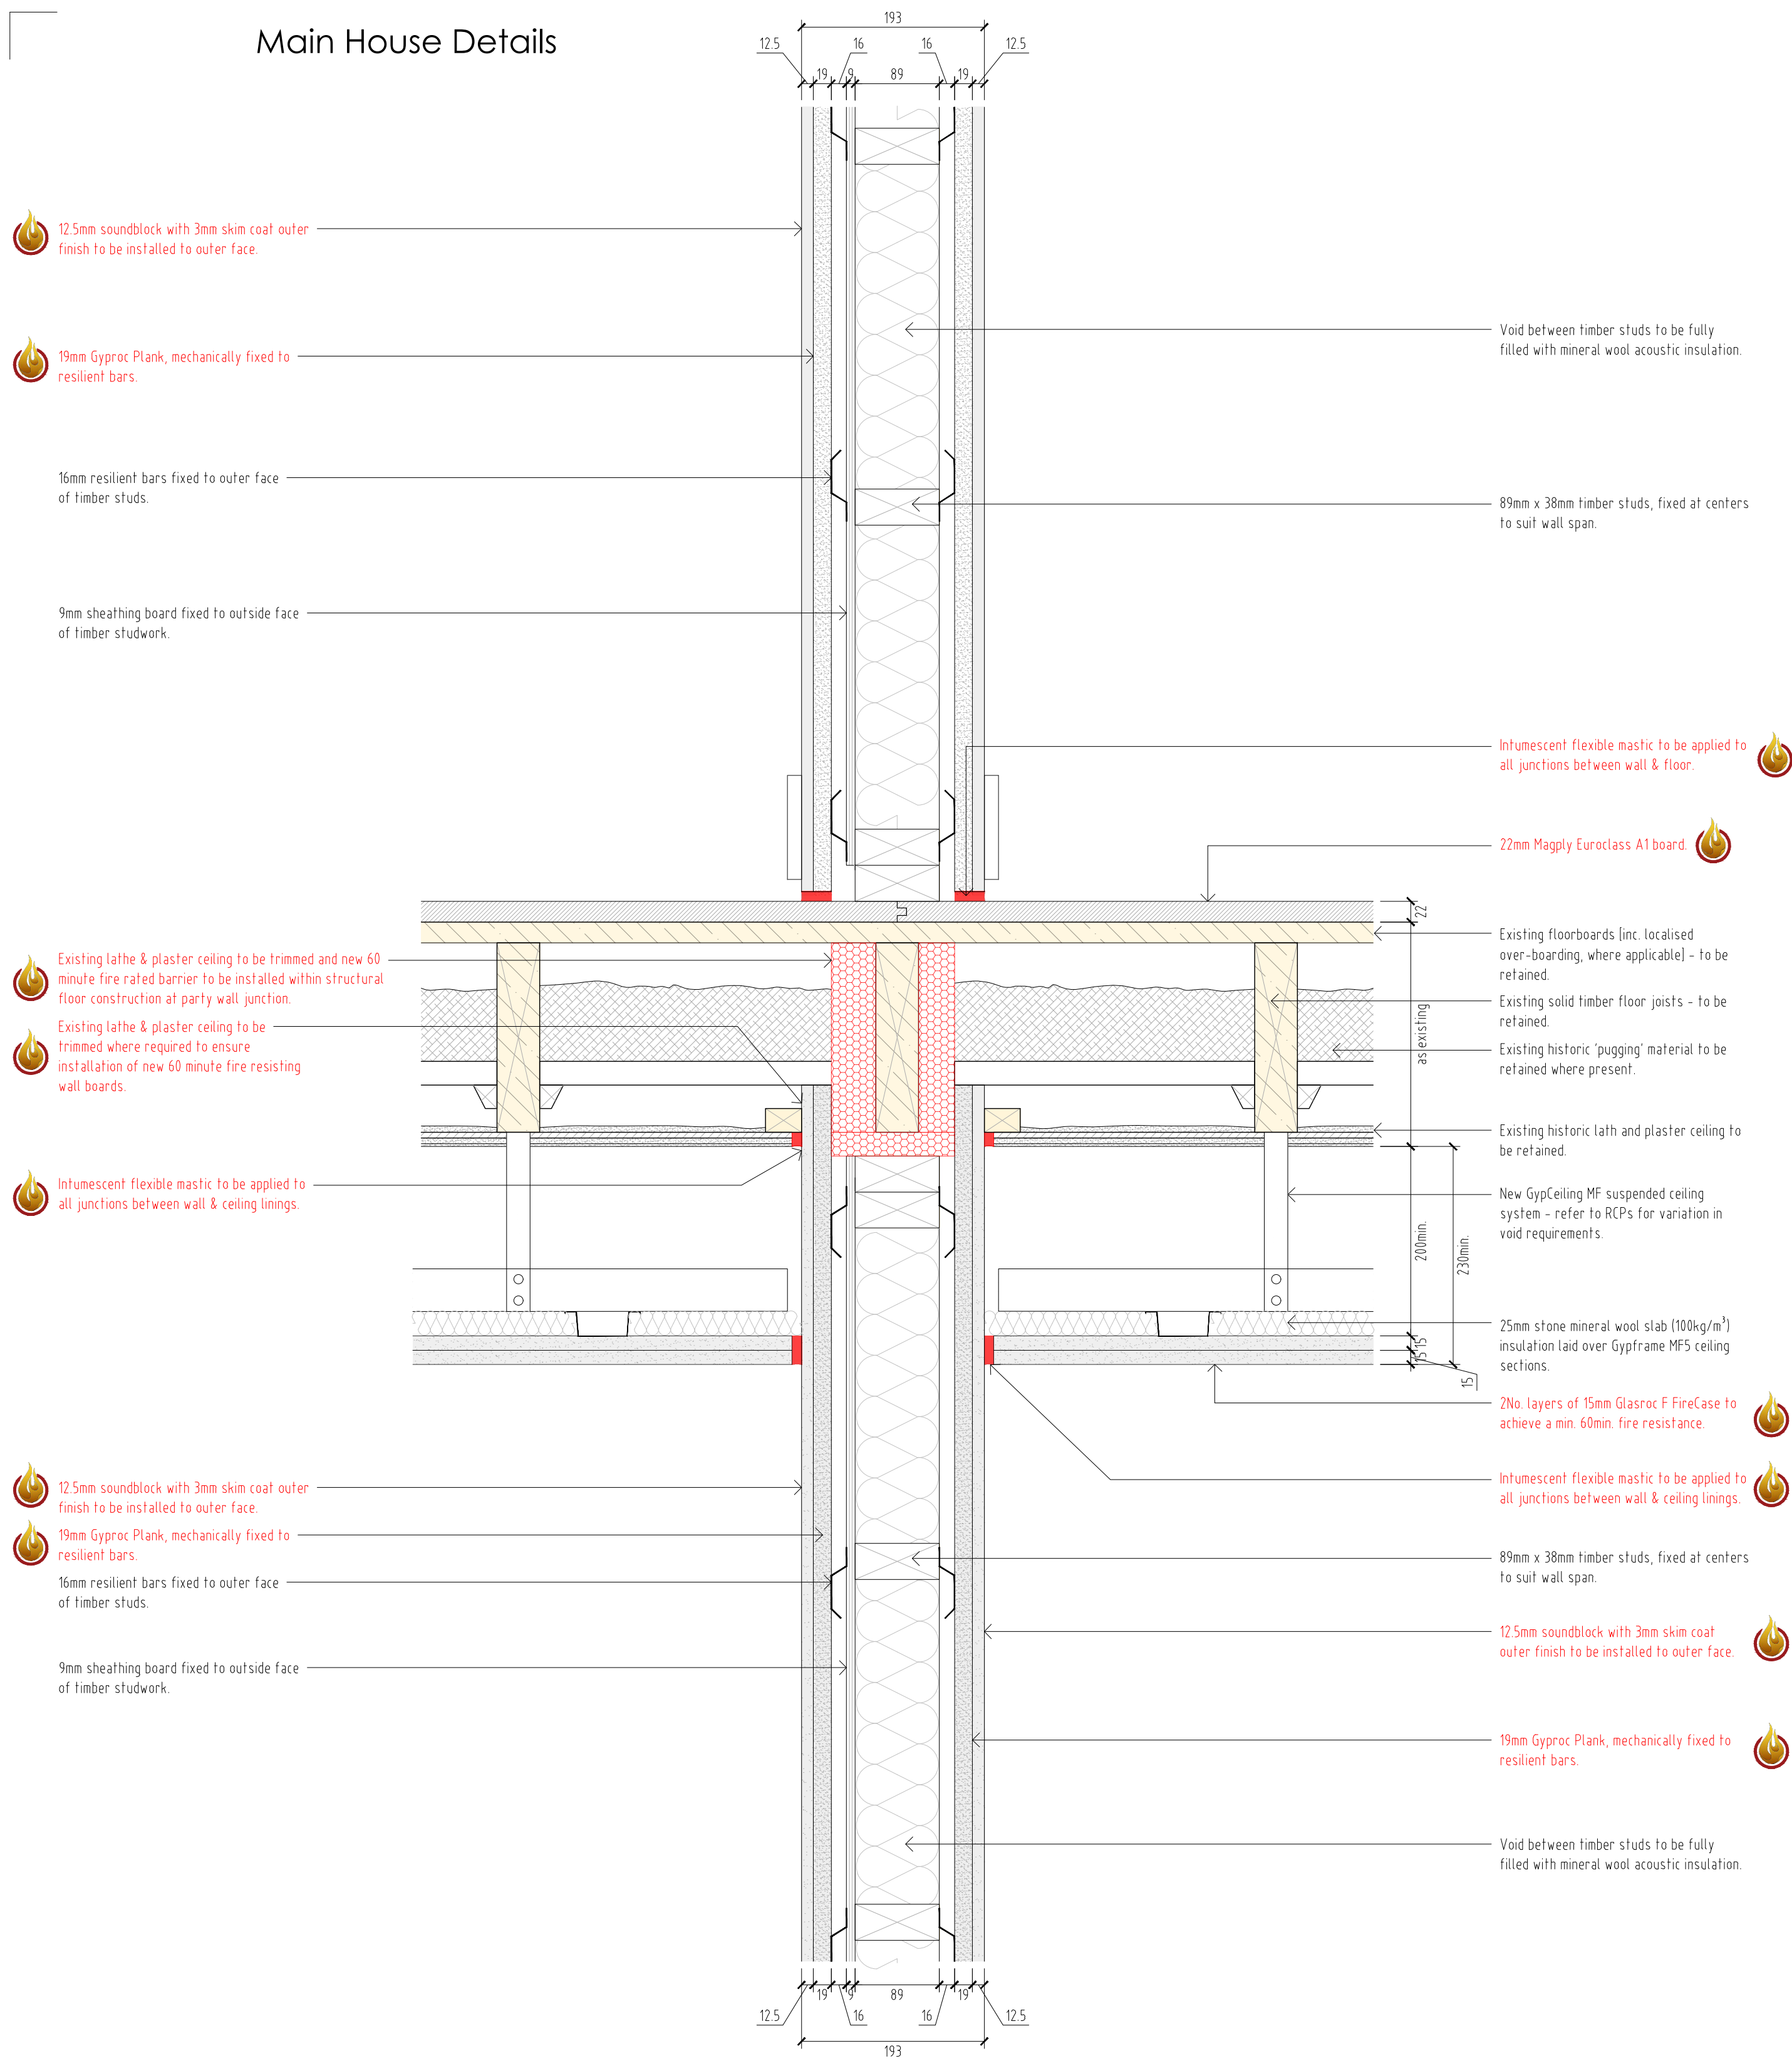

Timber separating floor / party wall junction

Suspended Ceiling Installation Method Statement

This method statement pertains to the works carried out within the Main House of Custom House. The purpose of this method statement is to facilitate the installation of a new suspended ceiling system, while minimising damage to original historic fabric and preserving features of architectural and historic significance.


Prior to works commencing, adjacent finishes, mouldings and any architectural features will be protected and covered carefully to avoid damage.

Initial investigation of existing joist locations will be undertaken to establish where openings in the existing ceiling structure is to take

place. Only the minimum necessary area of the ceiling will be removed, limited to the zone required for installation of suspended ceiling system.

An opening of no more than 200mm to be made into the lath and plaster, to be removed by hand using non-mechanised tools to ensure controlled and minimal impact removal. Particular care to be taken when uncovering the ceiling void in case of any concealed historical features such as old beams or finishes.

The new suspended ceiling system will be installed through the same opening, in a manner as not to damage the historic fabric. Where fixings to existing structure are unavoidable, these will be located in concealed areas to provide minimal impact to the existing building.

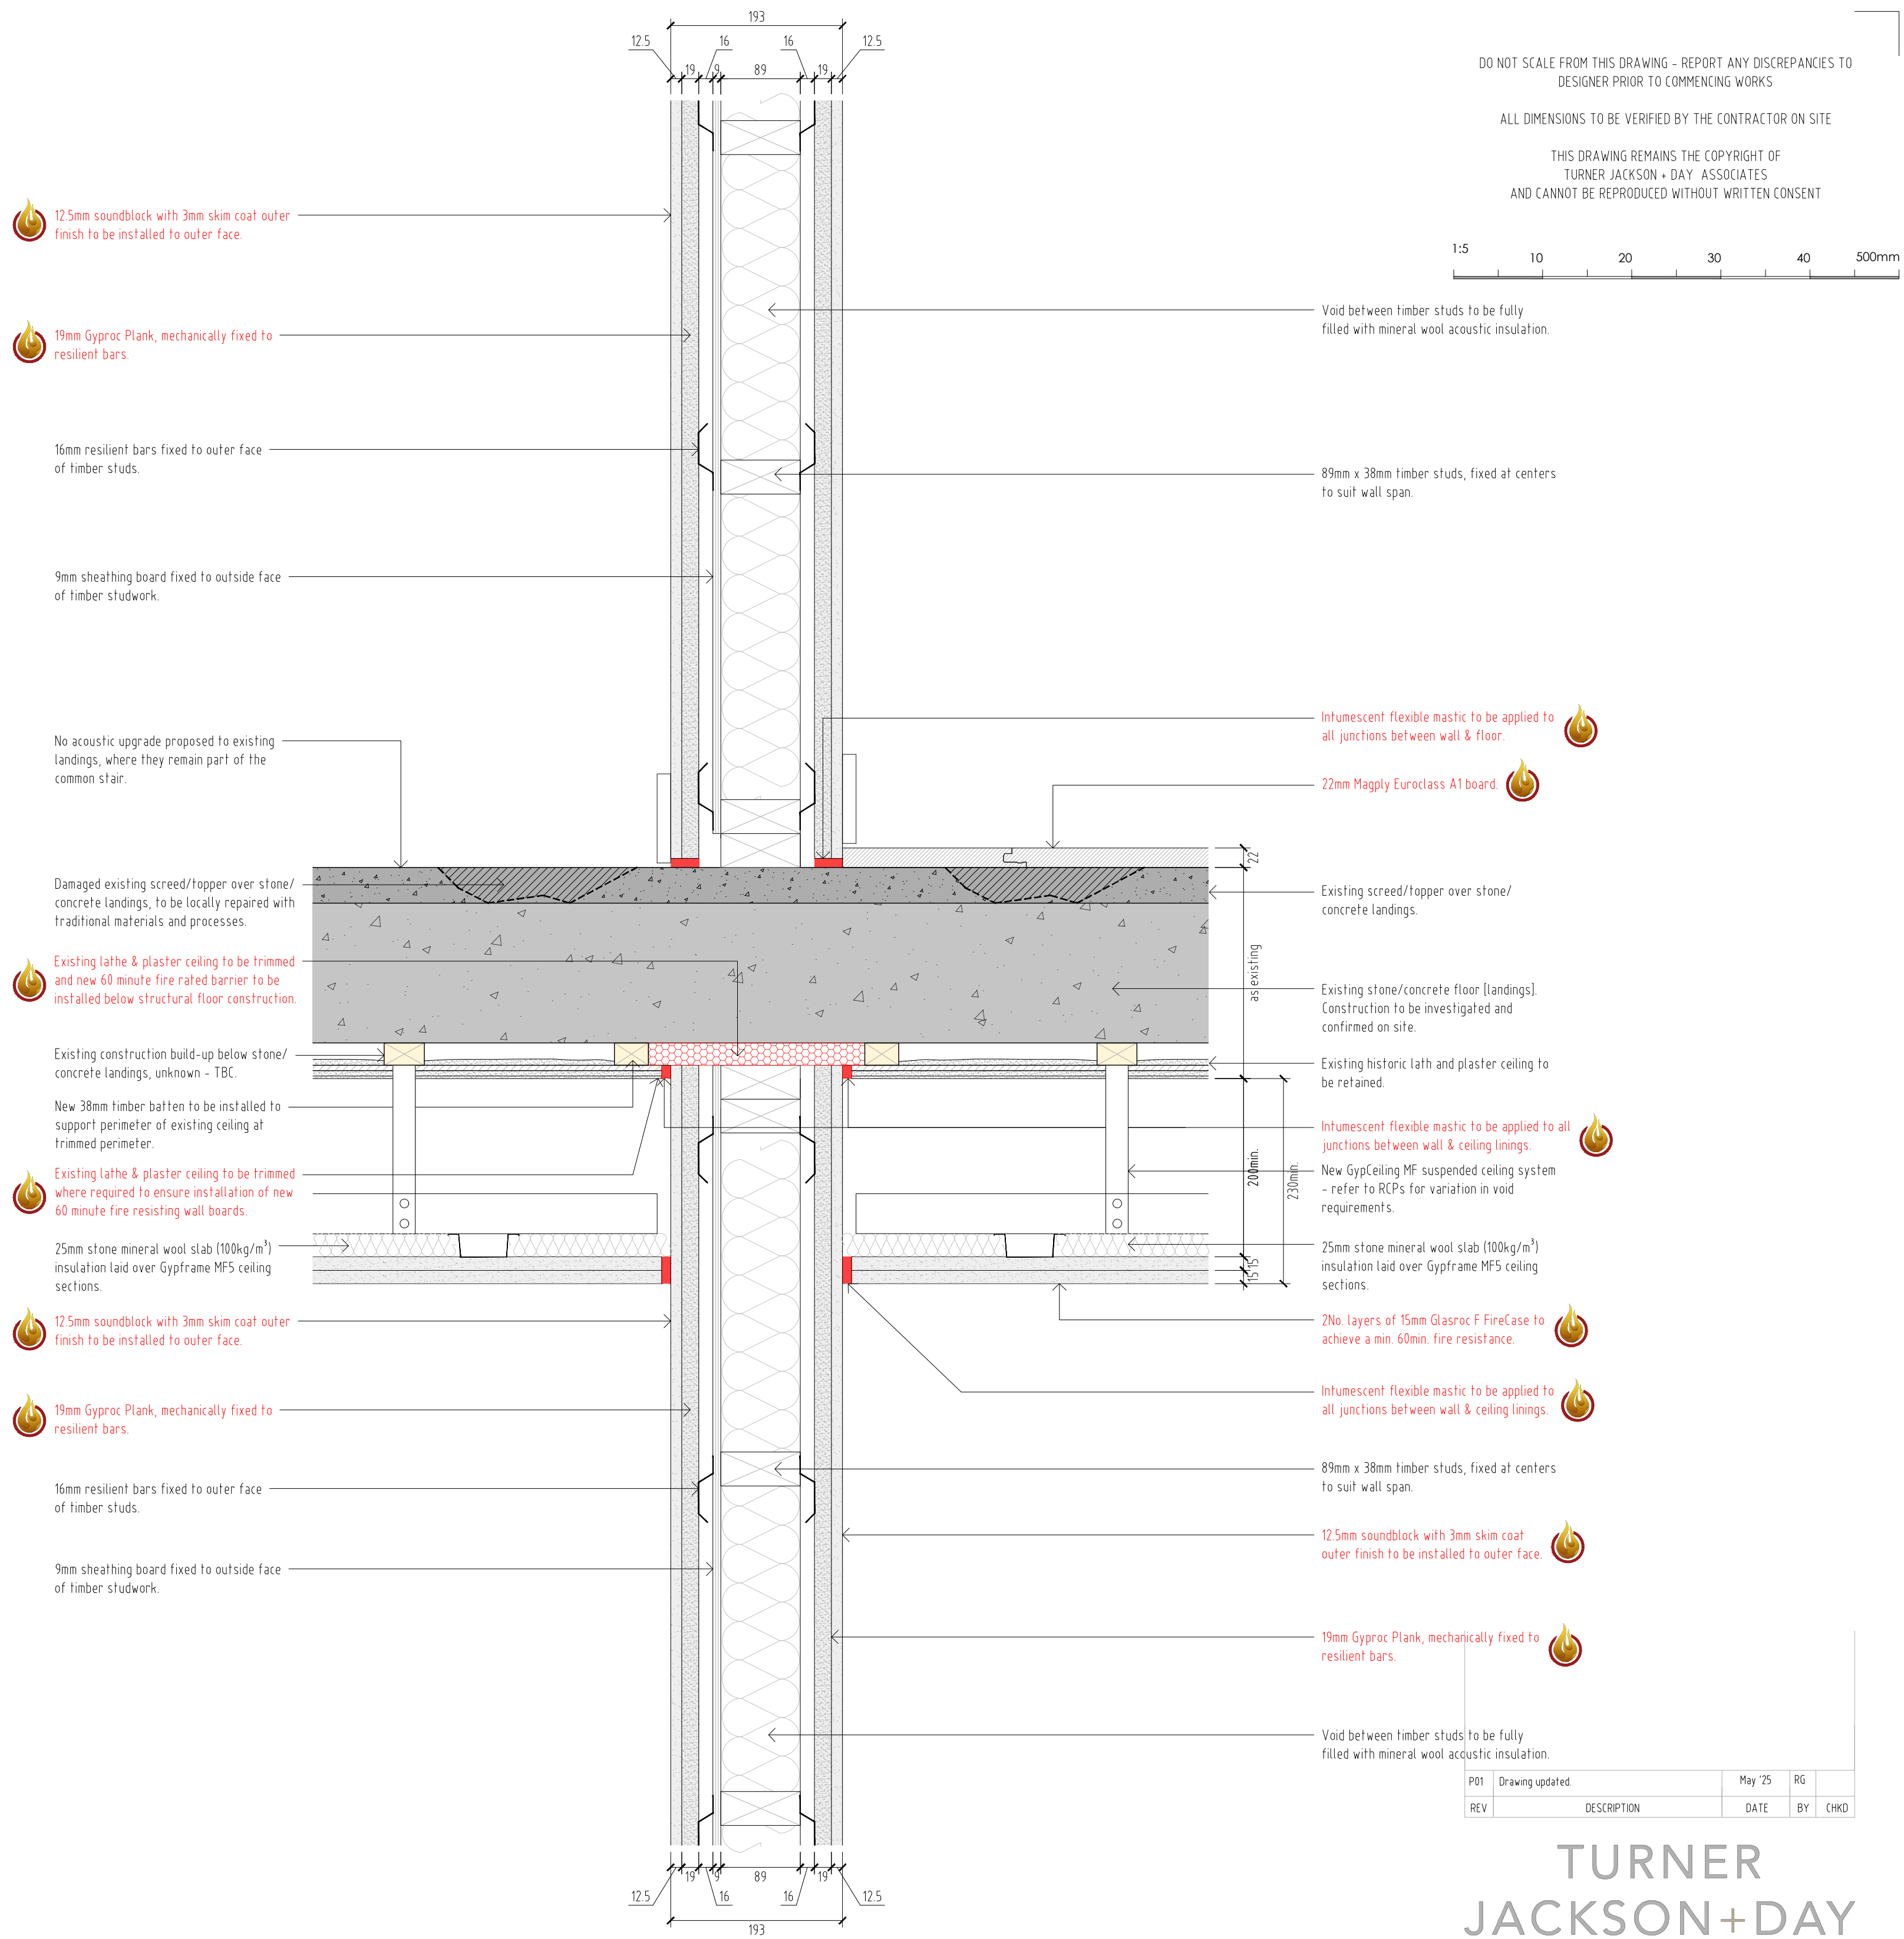

Stone / concrete separating floor / party wall junction

DO NOT SCALE FROM THIS DRAWING - REPORT ANY DISCREPANCIES TO DESIGNER PRIOR TO COMMENCING WORKS.

ALL DIMENSIONS TO BE VERIFIED BY THE CONTRACTOR ON SITE.

THIS DRAWING REMAINS THE COPYRIGHT OF TURNER JACKSON + DAY ASSOCIATES AND CANNOT BE REPRODUCED WITHOUT WRITTEN CONSENT.

1:5 10 20 30 40 500mm

P01	Drawing updated	May '25	RG	
REV	DESCRIPTION	DATE	BY	CHKD

TURNER JACKSON+DAY
ASSOCIATES

Radio House
Thanet Way, Whitstable
Kent CT5 3QX

t: 01227 261453
e: enquiries@tjda.co.uk
www.turnerjacksonday.co.uk

client details
Custom House (Gravesend) Limited

project details
Custom House
The Terrace, Gravesend, DA12 2BW

drawing title
Main House Details 2
Wall and Floor Junctions

date scale drawn by checked by
Oct'24 1:5@A1 NS

project no	drawing no	revision
1735	C14.40	P01