


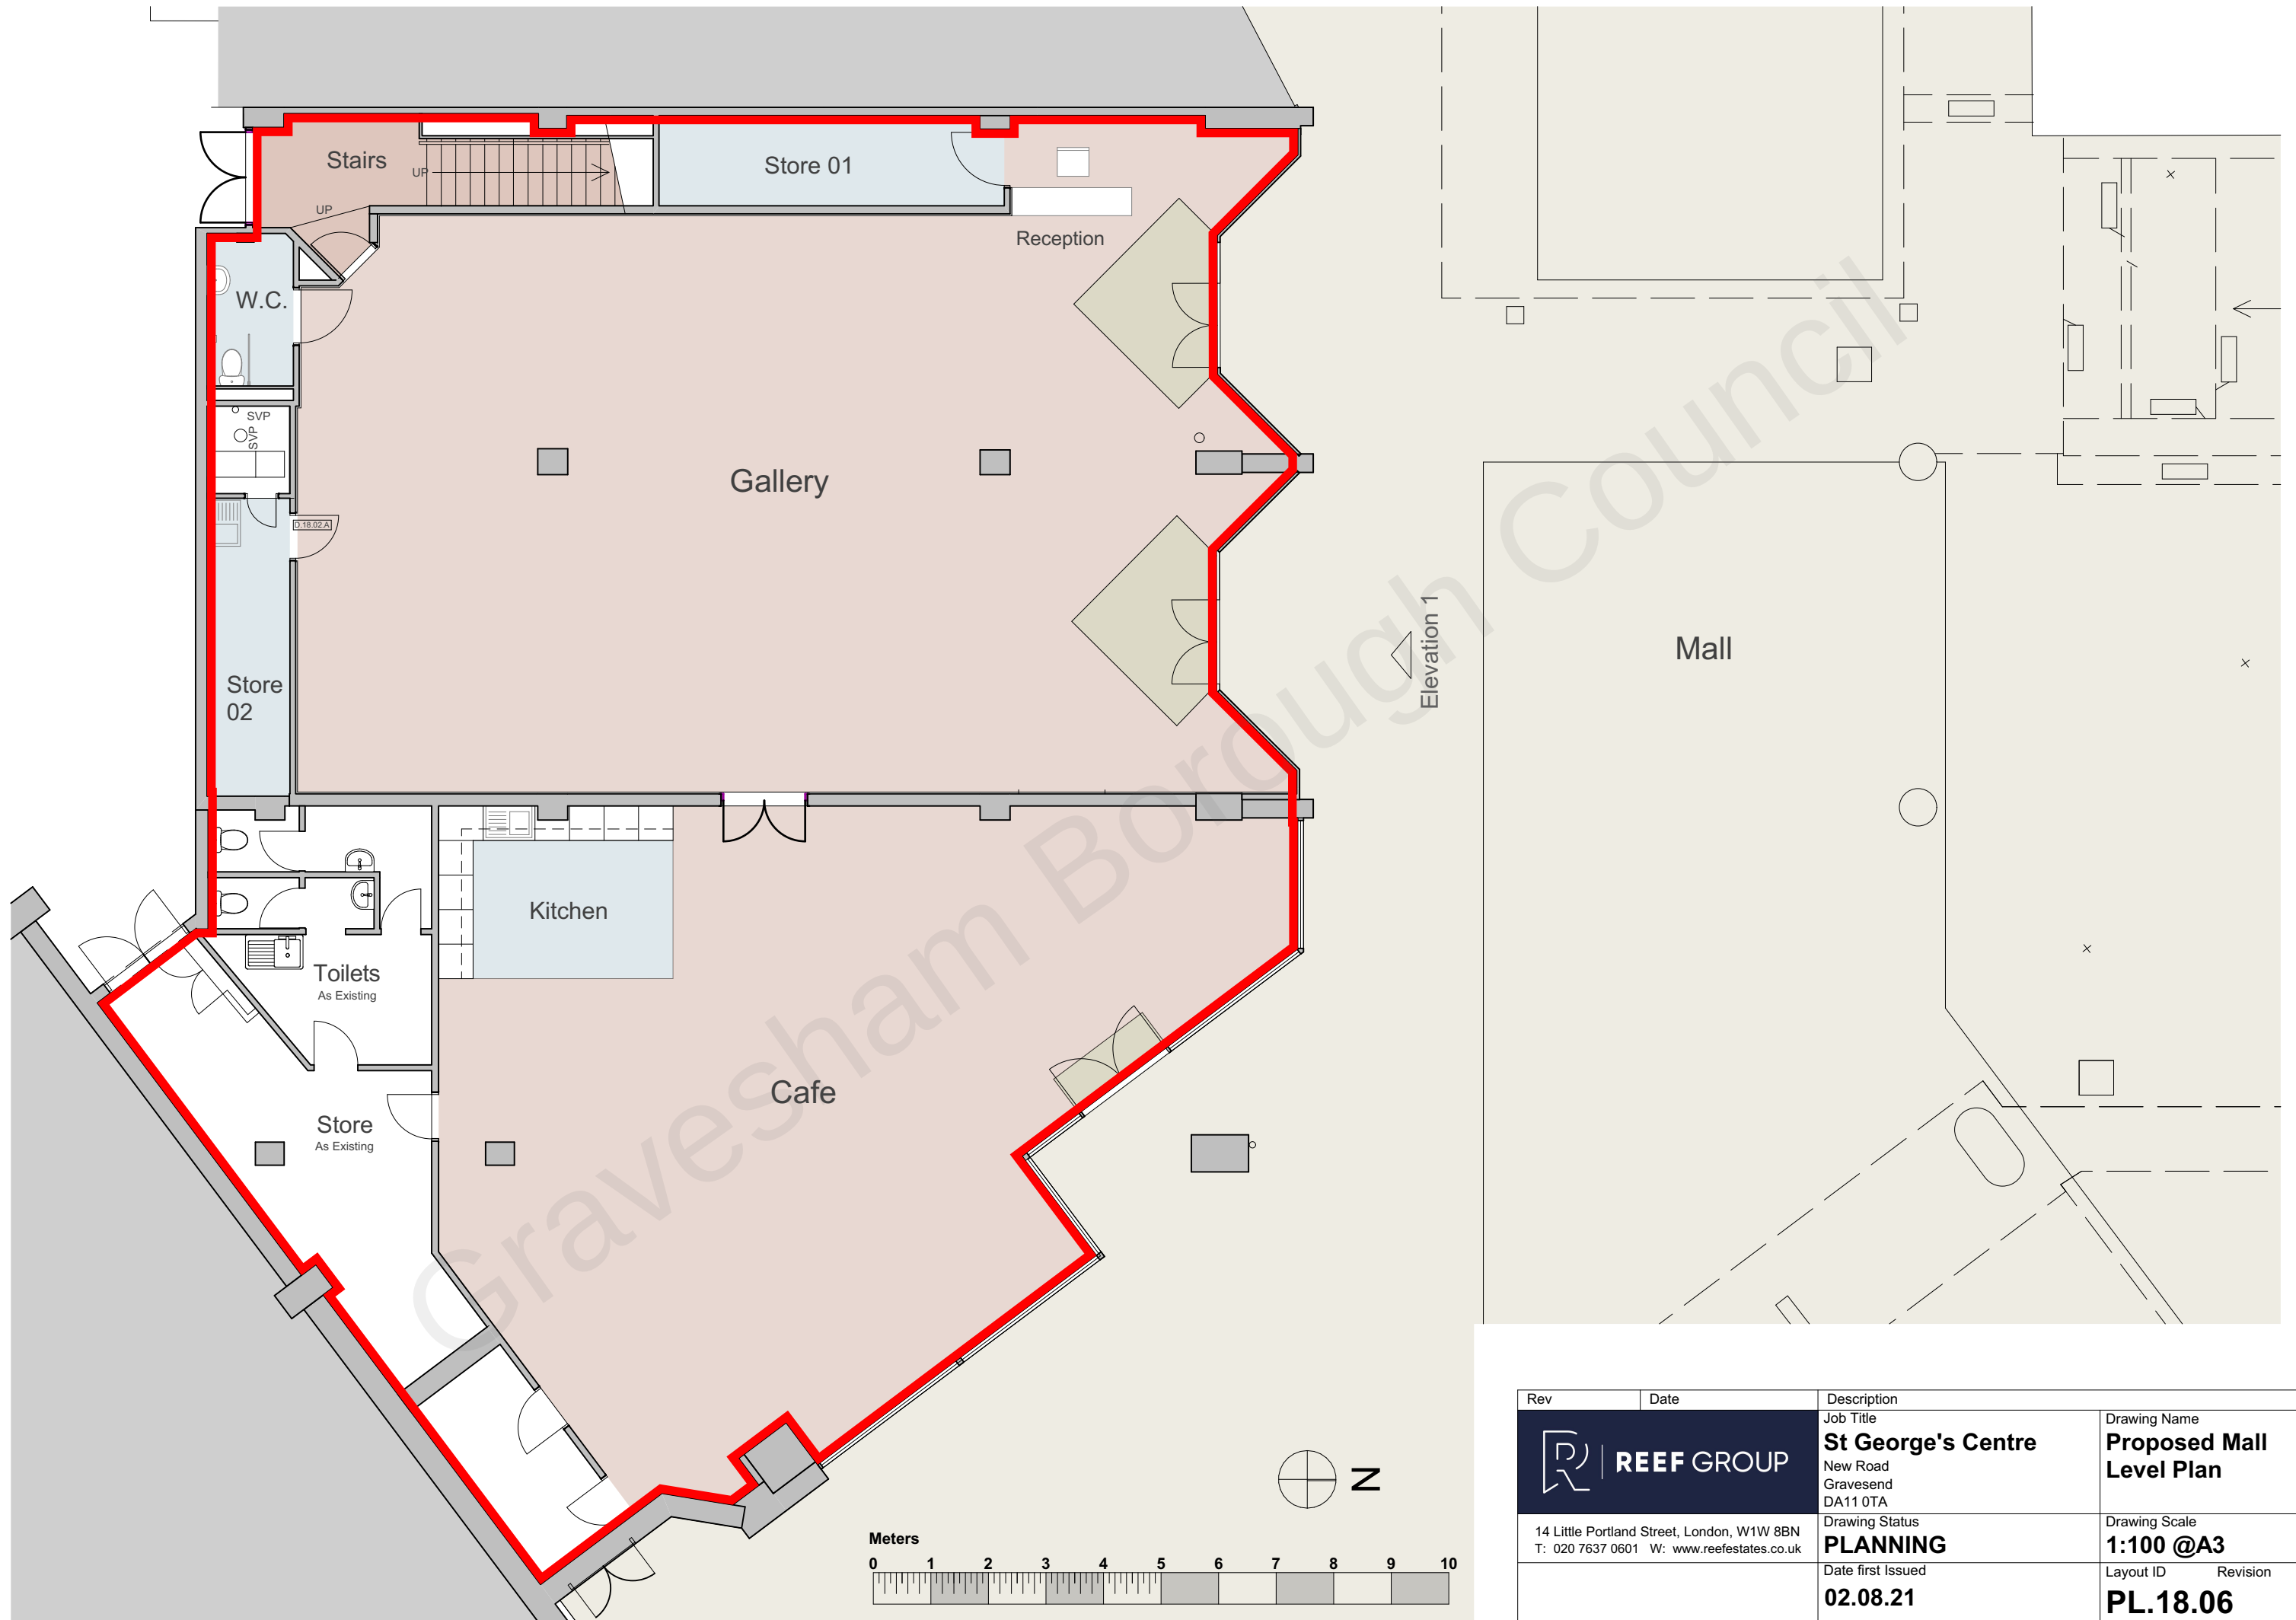

Rev	Date	Description	
	Job Title		Drawing Name
	St George's Centre		Proposed Mall
	New Road		Level Plan
14 Little Portland Street, London, W1W 8BN		Drawing Status	Drawing Scale
T: 020 7637 0601 W: www.reefestates.co.uk		PLANNING	1:100 @A3
		Date first Issued	Layout ID Revision
		02.08.21	PL.18.06