



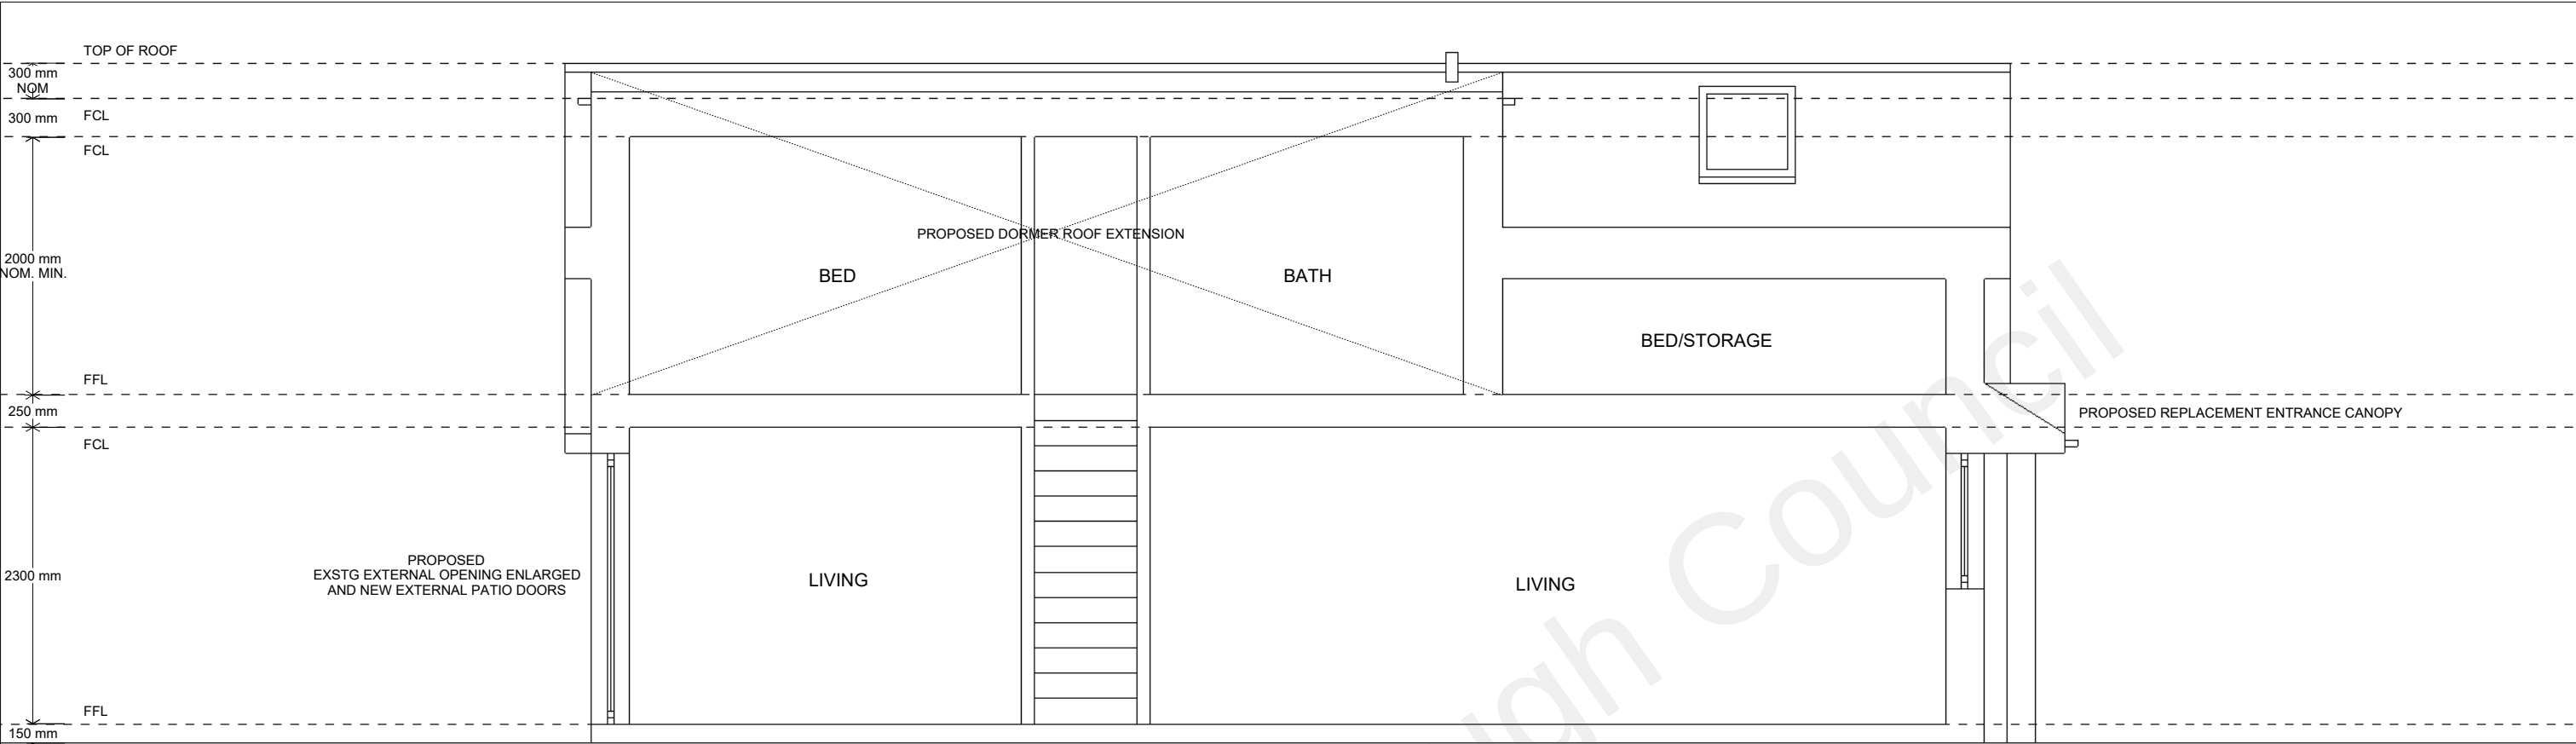

SECTION AA

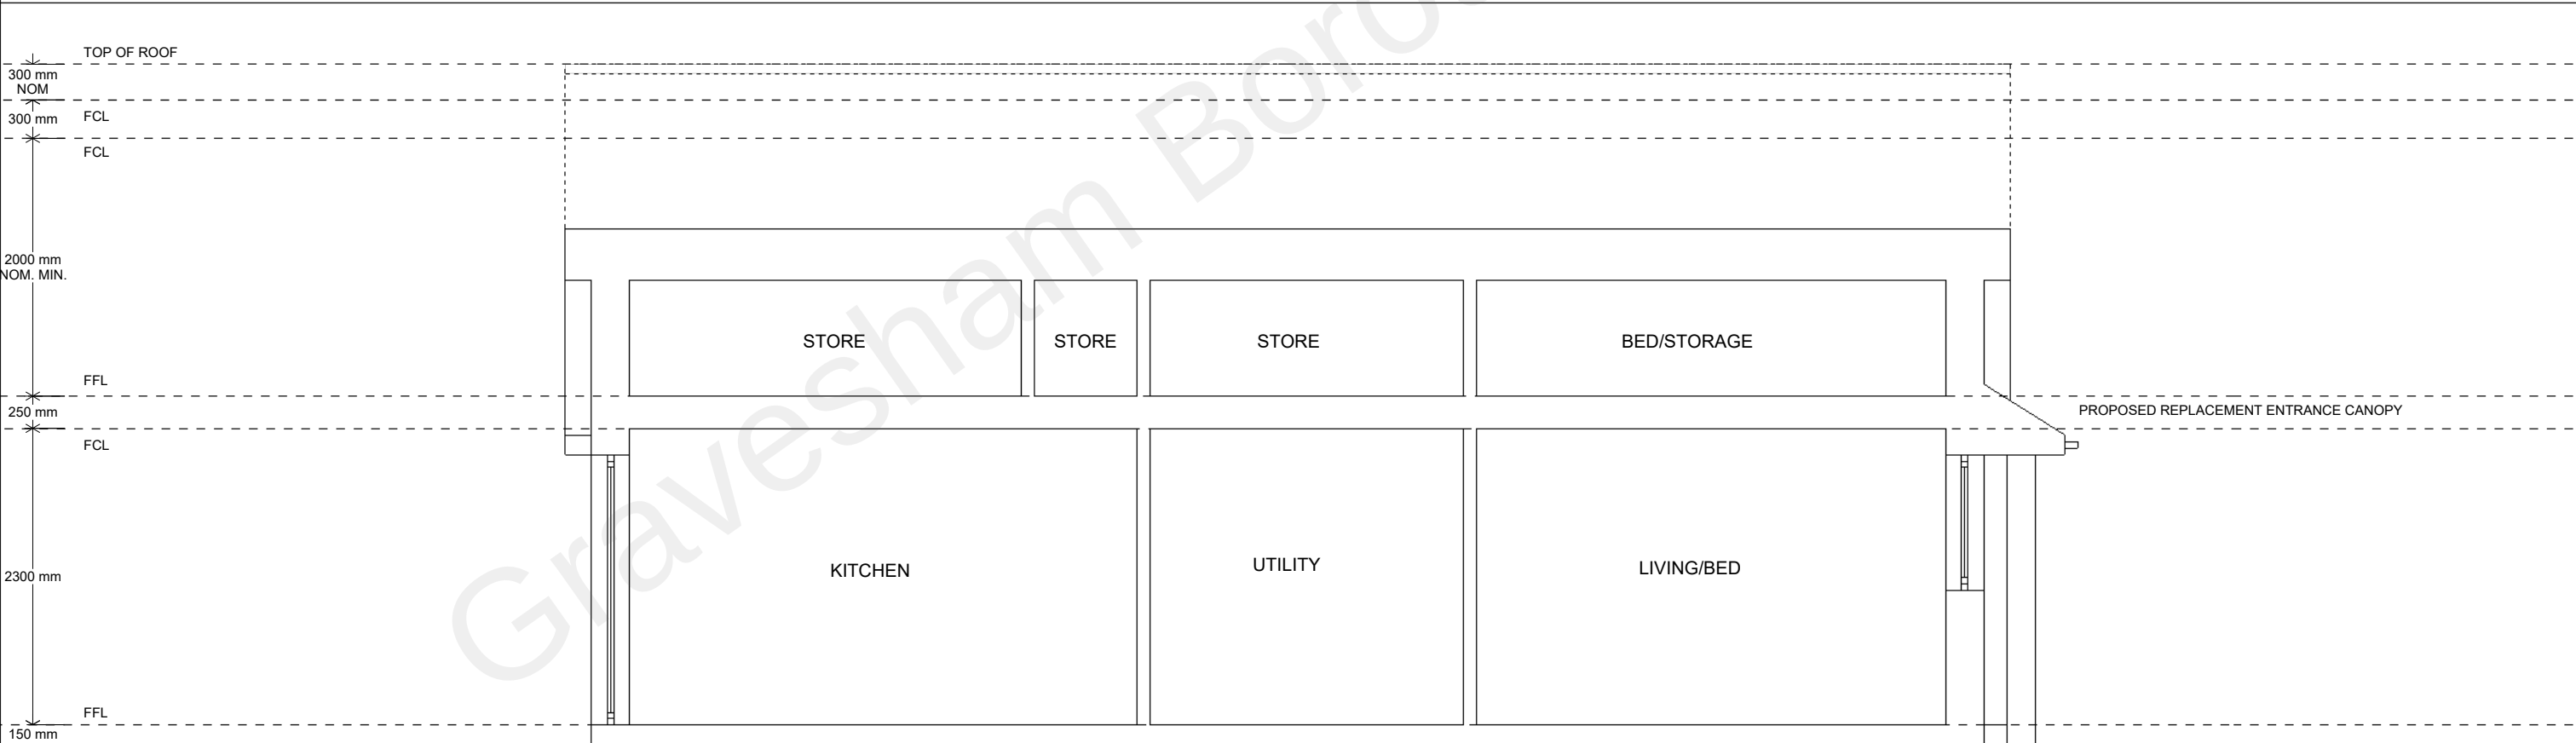

SECTION BB