


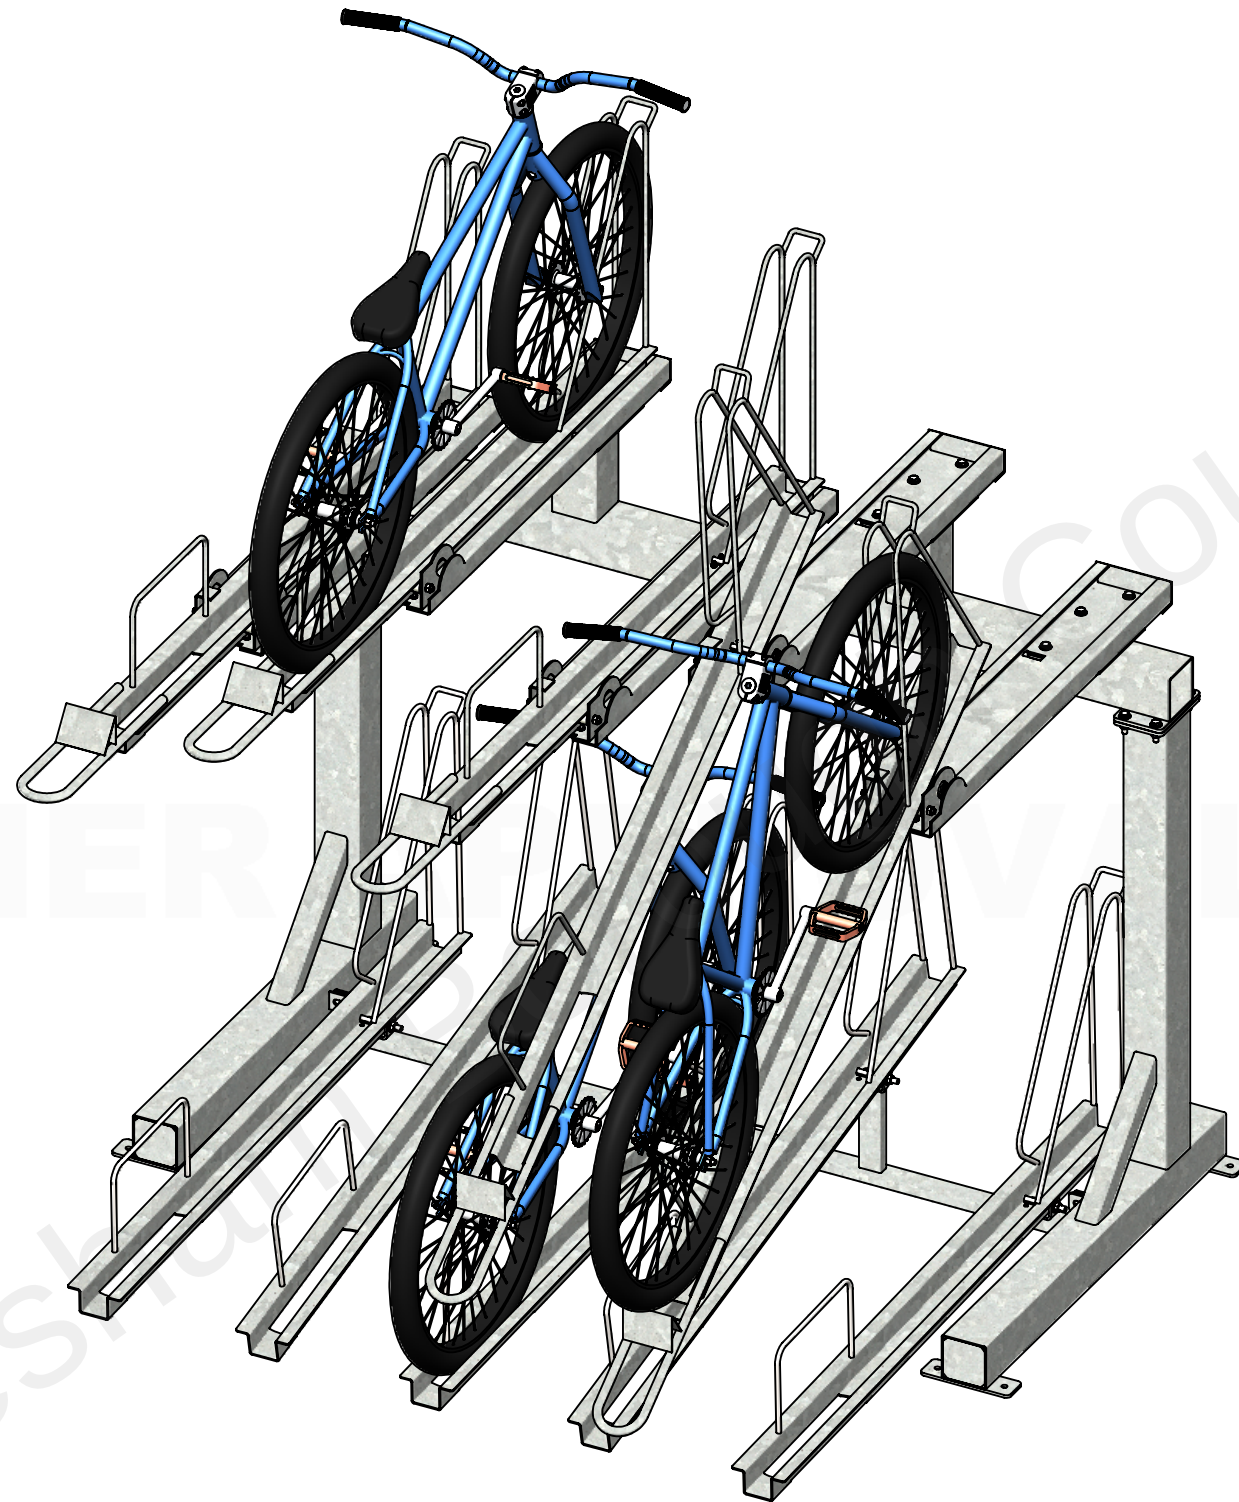

DOUBLE DECKER CYCLE STAND


COLOUR: TBA

Street Furniture Direct Limited
Auckland Street, Burslem, Stoke-on-Trent,
Staffordshire ST6 2AY
T 0800 13 13 389
F 01782 577761
E enquiries@streetfurnituredirect.co.uk
W streetfurnituredirect.co.uk


DRAWING NUMBER: SFDGA-1017-1_A		CONFIGURATION: 10 SPACE STAND	
PART NUMBER: DOUBLE DECKER CYCLE STAND		DO NOT SCALE FROM DRAWING DIMENSIONS IN mm UNLESS STATED OTHERWISE	
DIMENSIONS:		SCALE: 1:15 @A3	SHEET: SHEET 1 OF 3
JOB NUMBER: SFDGA-1017			REV: A
DRAWN: MW	DATE DRAWN: 12/01/2017	APP: JF	
		DATE REVISED: 12/01/2017	

APPROVED BY CUSTOMER: SIGNATURE/STAMP SIGNIFIES APPROVAL OF ALL DRAWING SHEETS INCLUDED IN THIS SUBMISSION		
APPROVAL CATEGORY: A B C		
INITIAL:	DATE:	


CUSTOMER'S NOTES:

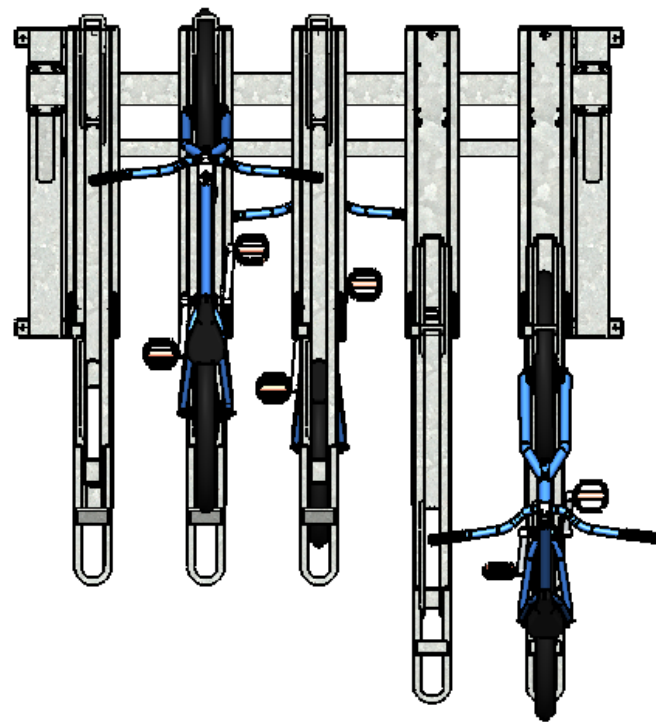

PLAN VIEW WITH BICYCLES

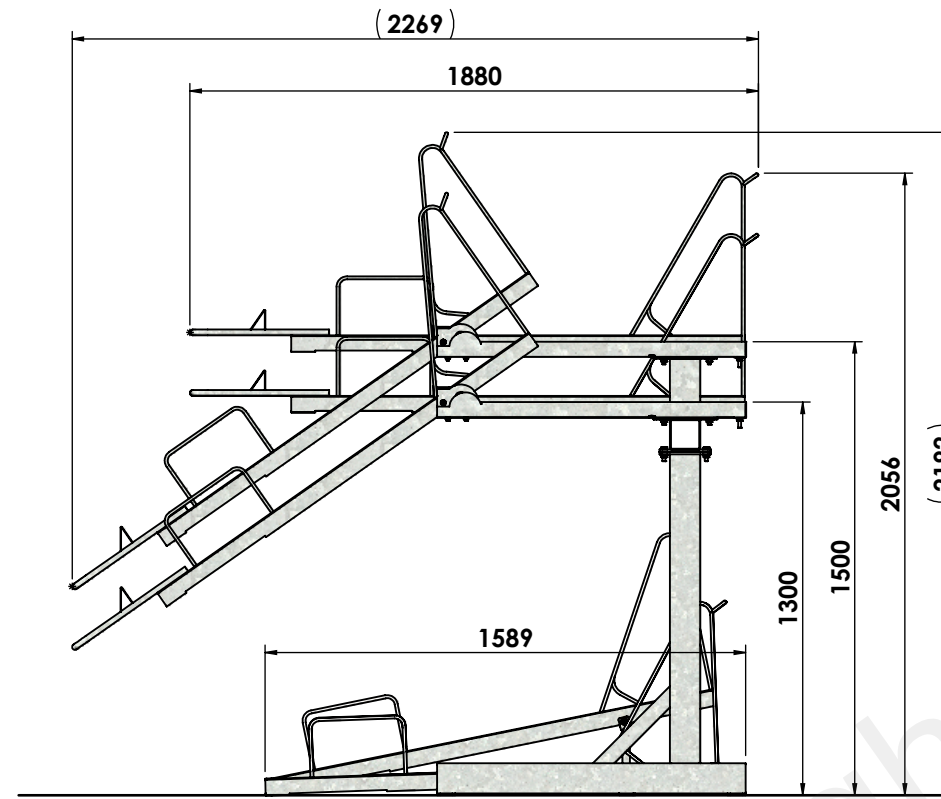


SIDE ELVEATION WITHOUT BICYCLES

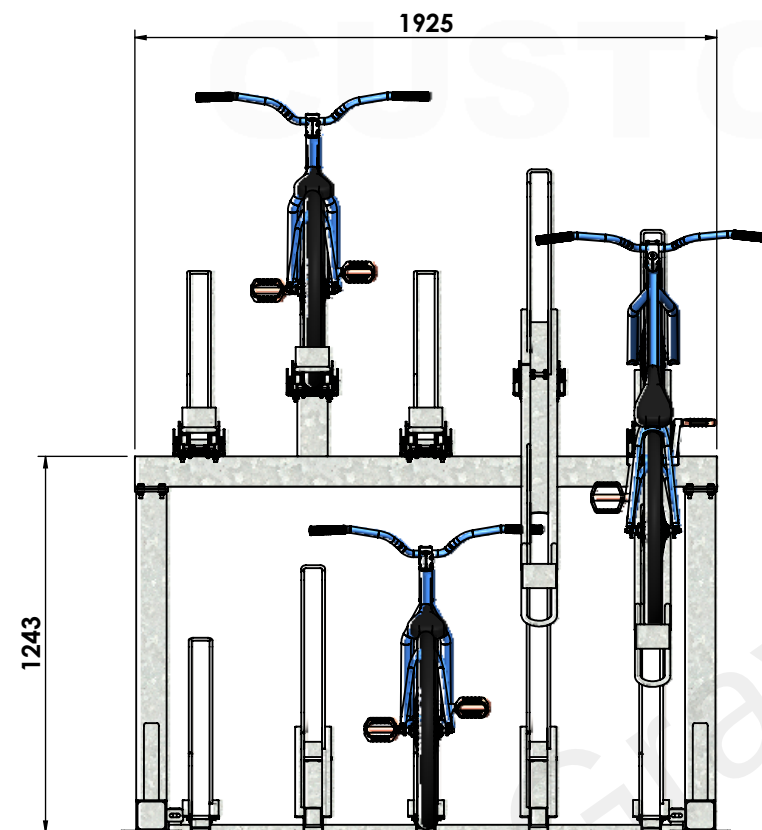

FRONT ELVEATION WITH BICYCLES



SIDE ELVEATION WITH BICYCLES

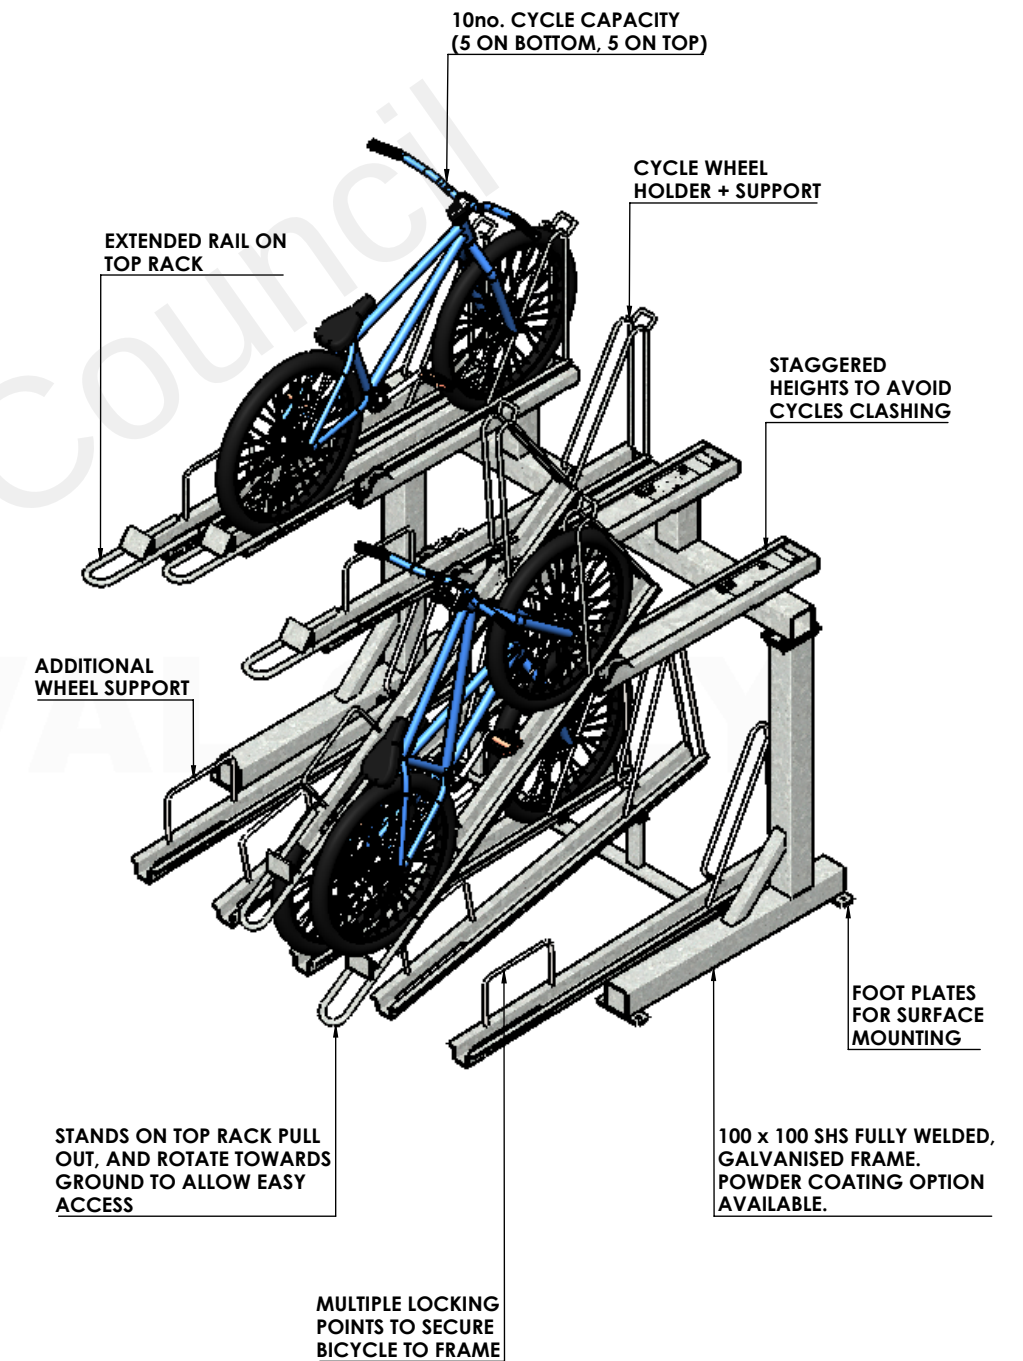

GENERAL ARRANGEMENT

Street Furniture Direct Limited
Auckland Street, Burslem, Stoke-on-Trent,
Staffordshire ST6 2AY
T 0800 13 13 389
F 01782 577761
E enquiries@streetfurnituredirect.co.uk
W streetfurnituredirect.co.uk

DRAWING NUMBER:
SFDGA-1017-2_A

PART NUMBER:
DOUBLE DECKER CYCLE STAND

DIMENSIONS:

SCALE:
1:25 @A3

CONFIGURATION:
10 SPACE STAND

DO NOT SCALE FROM DRAWING
DIMENSIONS IN mm UNLESS
STATED OTHERWISE

JOB NUMBER:
SFDGA-1017



SHEET:
SHEET 2 OF 3

DRAWN: DATE DRAWN:
MW 12/01/2017

APP:
JF

DATE REVISED:
12/01/2017

REV:
A

MATERIAL 1:

-

FINISH 1:

-


MATERIAL 2:

-

FINISH 2:

WEIGHT (Kg): Total mass approximated
501.3

CUSTOMER'S NOTES:


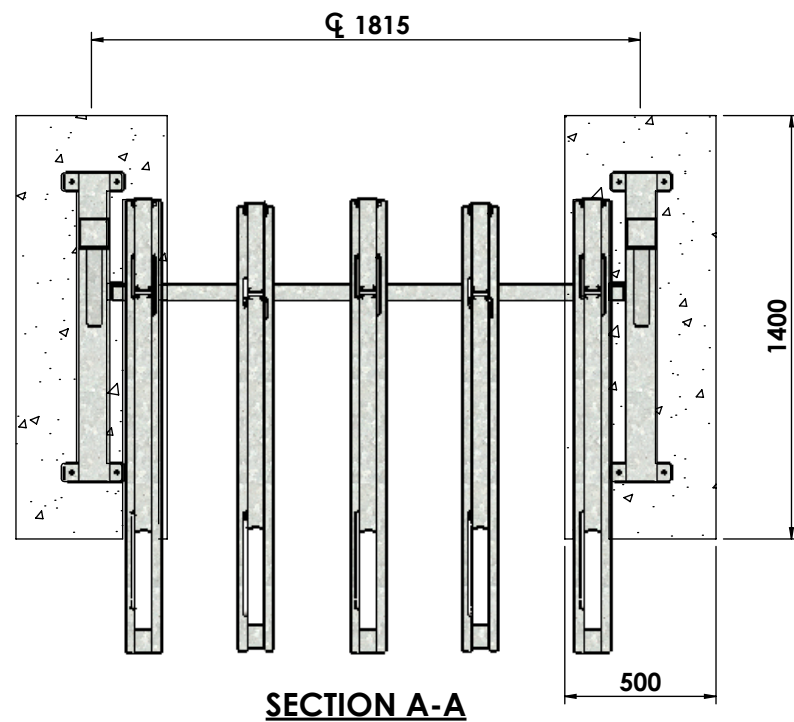


FOOTING OPTION:
TYPICAL FOOTING 1400x500x500 IN C16/20 CONCRETE.
LOCAL GROUND CONDITIONS MUST BE ASSESSED BY SITE
ENGINEER PRIOR TO INSTALLATION AND JUDGEMENT MADE
ON APPROPRIATE SIZE OF PAD.

EACH FOOT 4off Min. M16x100 RAWLBOLT / RESIN ANCHOR

FULL SLAB OPTION:
FULL WIDTH CONCRETE SLAB UNDERNEATH SHELTER
REQUIRES STEEL REINFORCEMENT MESH.

APPROXIMATE TOTAL WEIGHT: 501.3 Kg

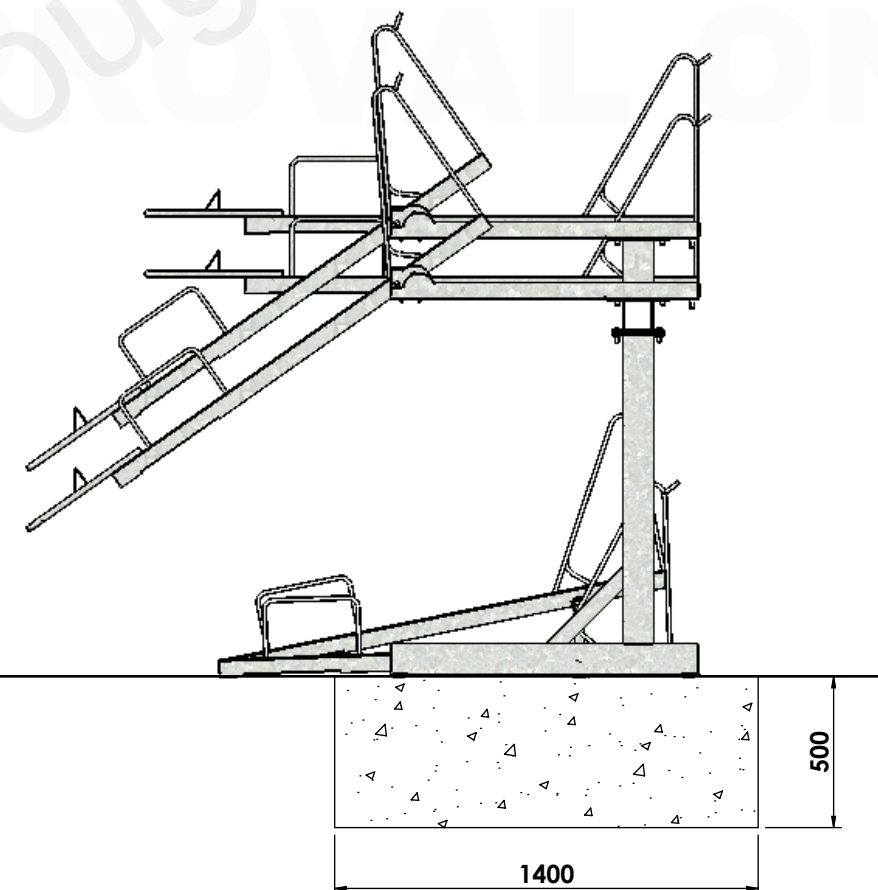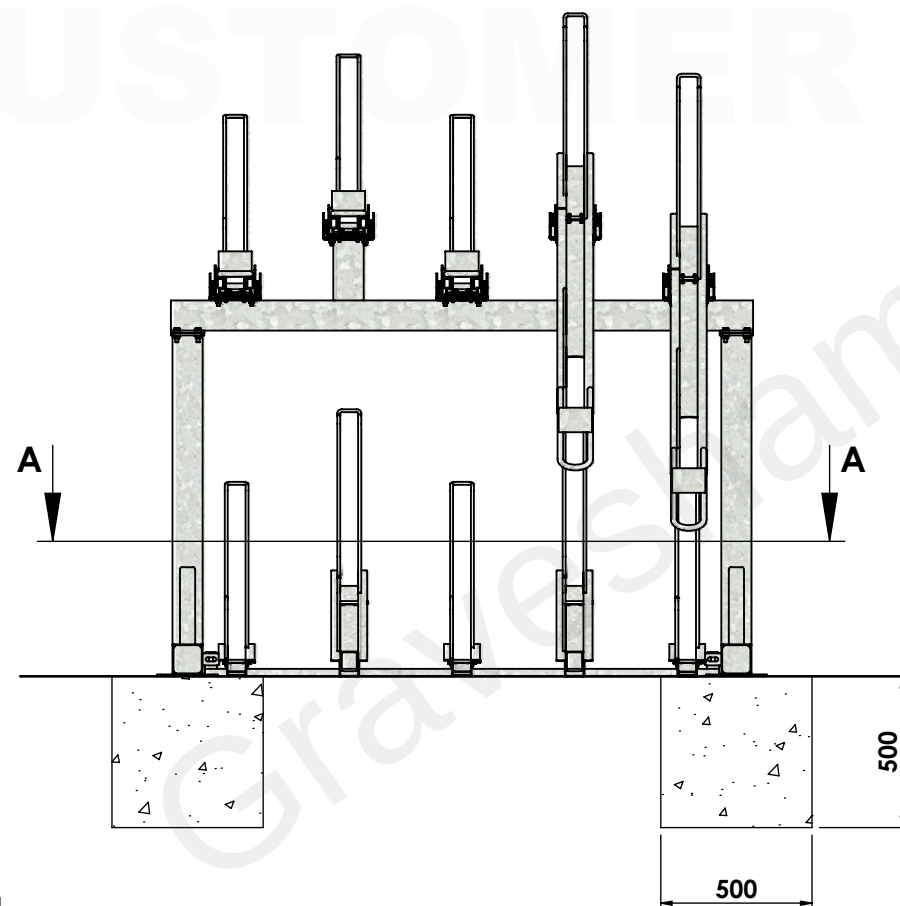

INSTALLATION DETAIL

Street Furniture Direct Limited
Auckland Street, Burslem, Stoke-on-Trent,
Staffordshire ST6 2AY
T 0800 13 13 389
F 01782 577761
E enquiries@streetfurnituredirect.co.uk
W streetfurnituredirect.co.uk

DRAWING NUMBER:
SFDGA-1017-3_A

PART NUMBER:
DOUBLE DECKER CYCLE STAND

DIMENSIONS:

JOB NUMBER:
SFDGA-1017

DRAWN: MW
DATE DRAWN: 12/01/2017

APP: JF

SCALE:
1:25 @A3

DATE REVISED: 12/01/2017

REV: A

CONFIGURATION:
WITHOUT BIKES

DO NOT SCALE FROM DRAWING
DIMENSIONS IN mm UNLESS
STATED OTHERWISE

SHEET:
SHEET 3 OF 3

MATERIAL 1:

MATERIAL 2:

WEIGHT (Kg): Total mass approximated
501.3

FINISH 1:

FINISH 2:

CUSTOMER'S NOTES:

© All content copyright Street Furniture Direct Limited