



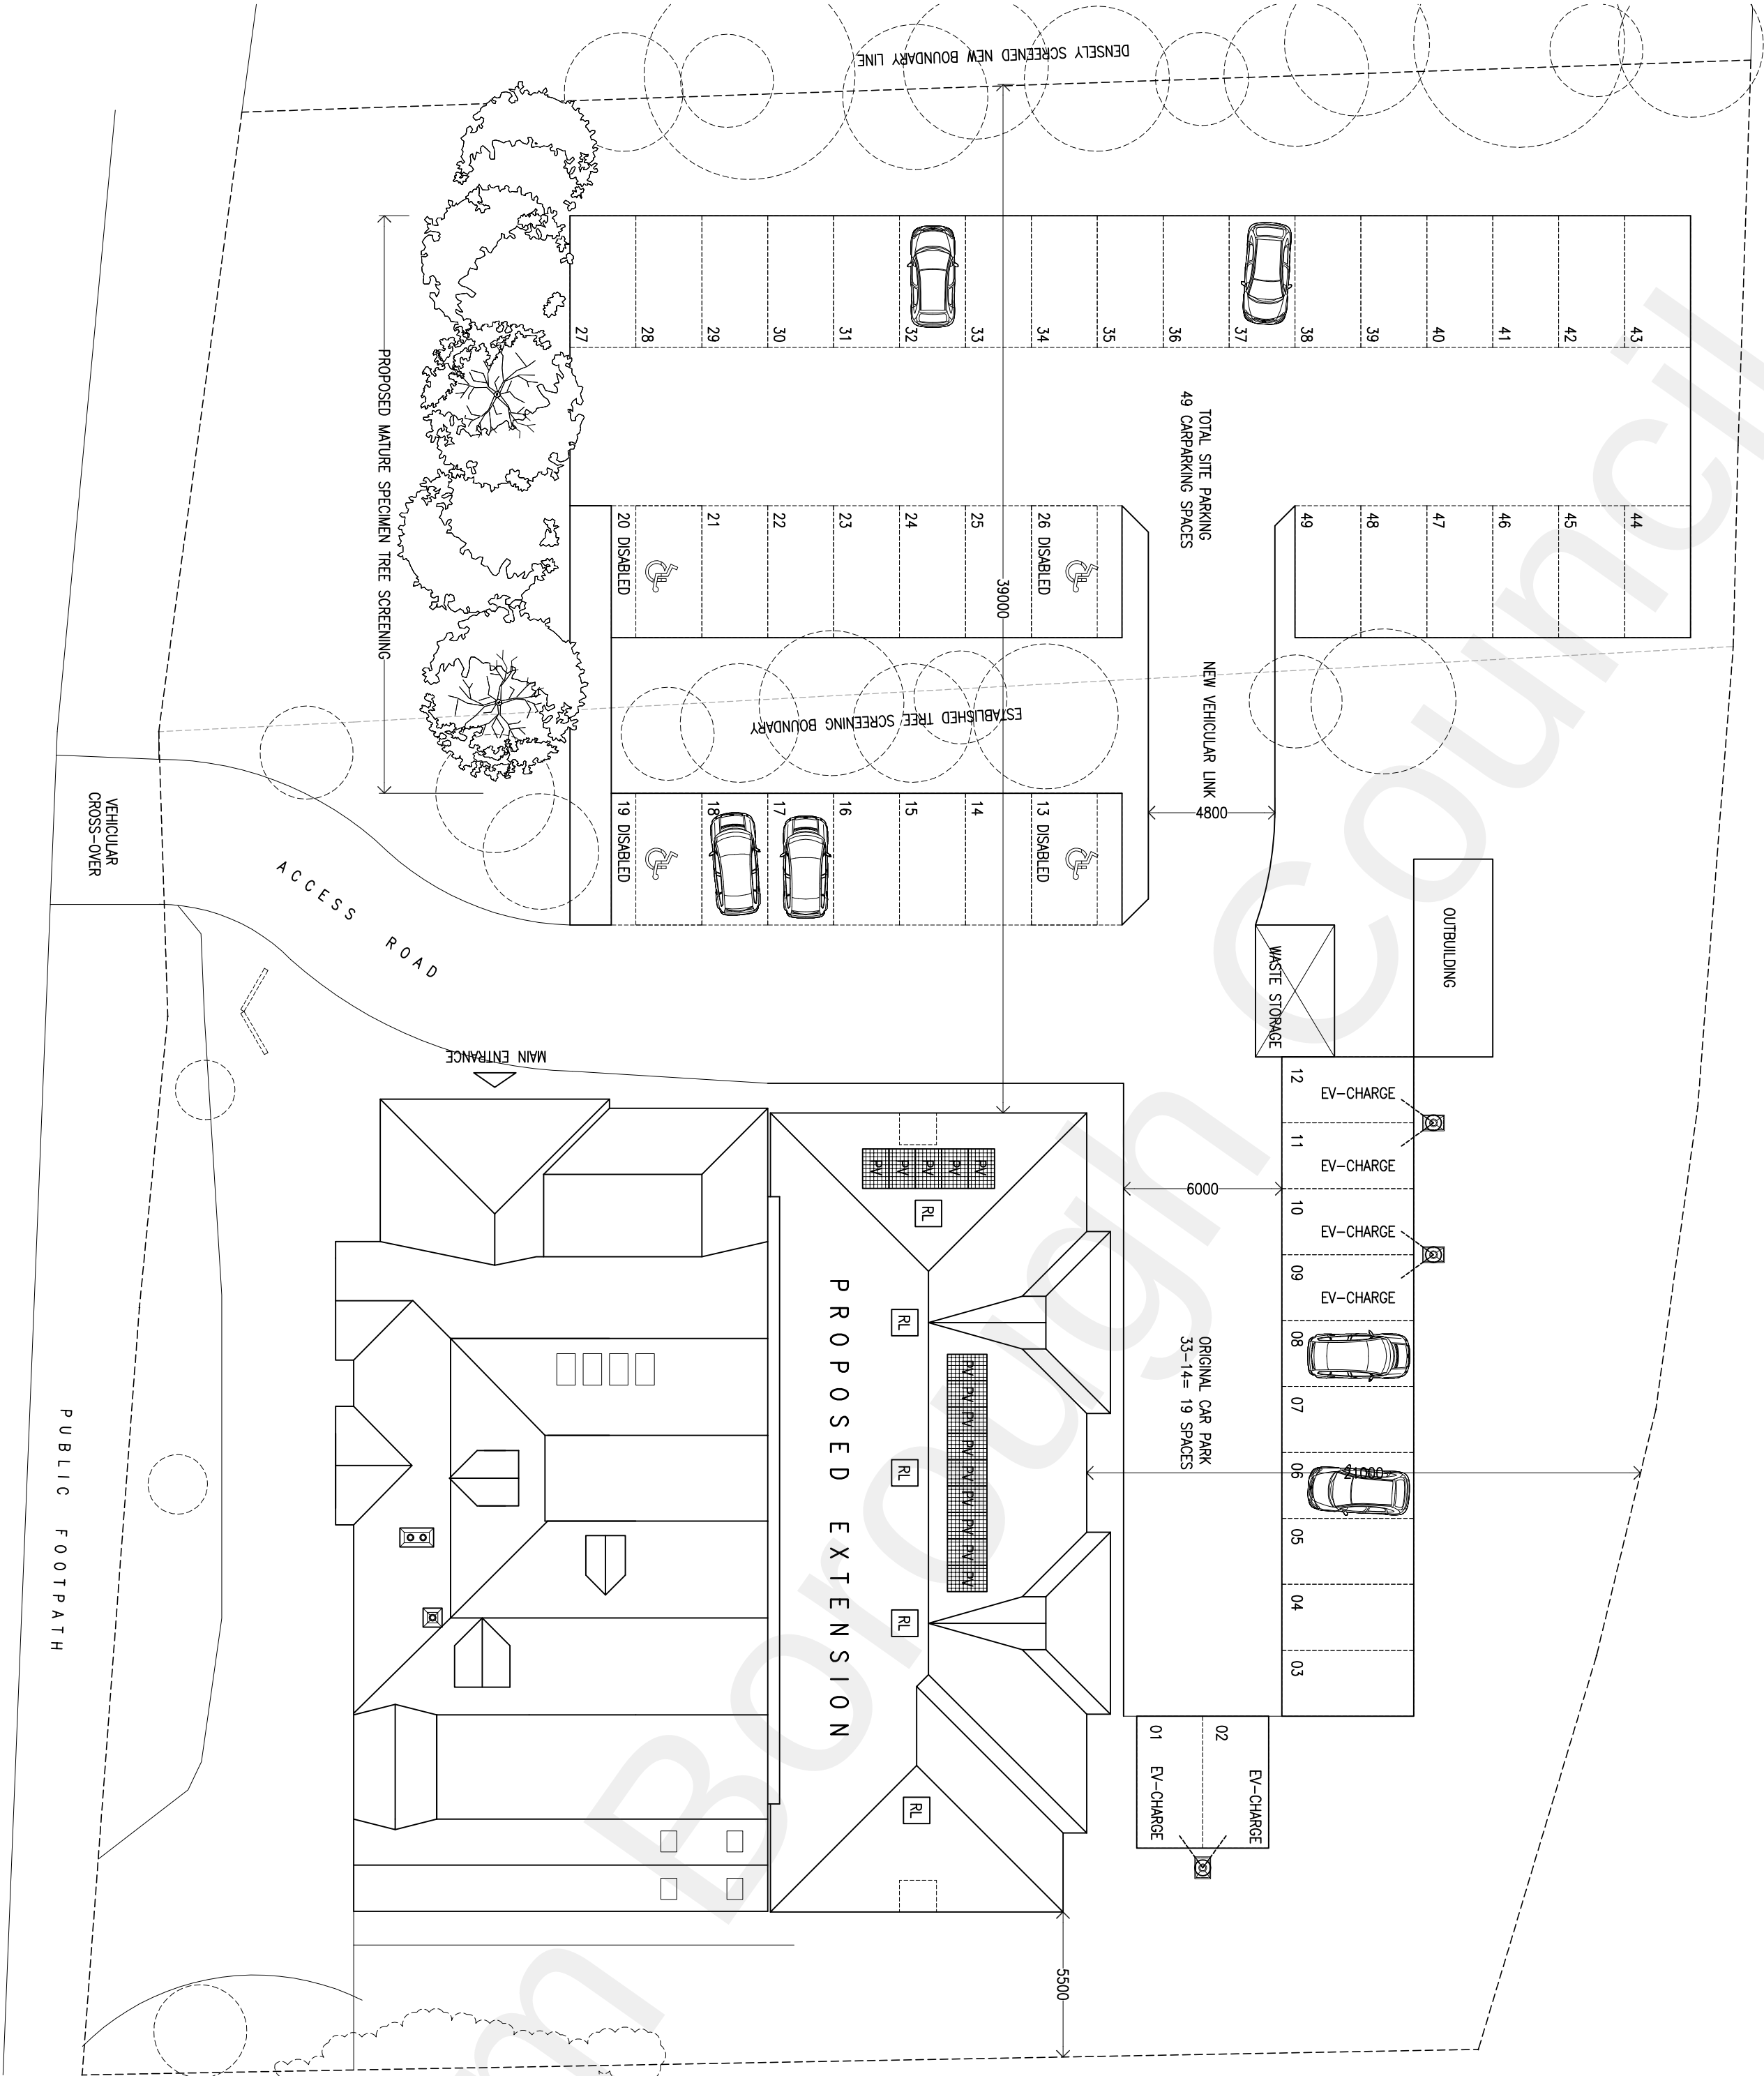

PROPOSED SITE PLAN

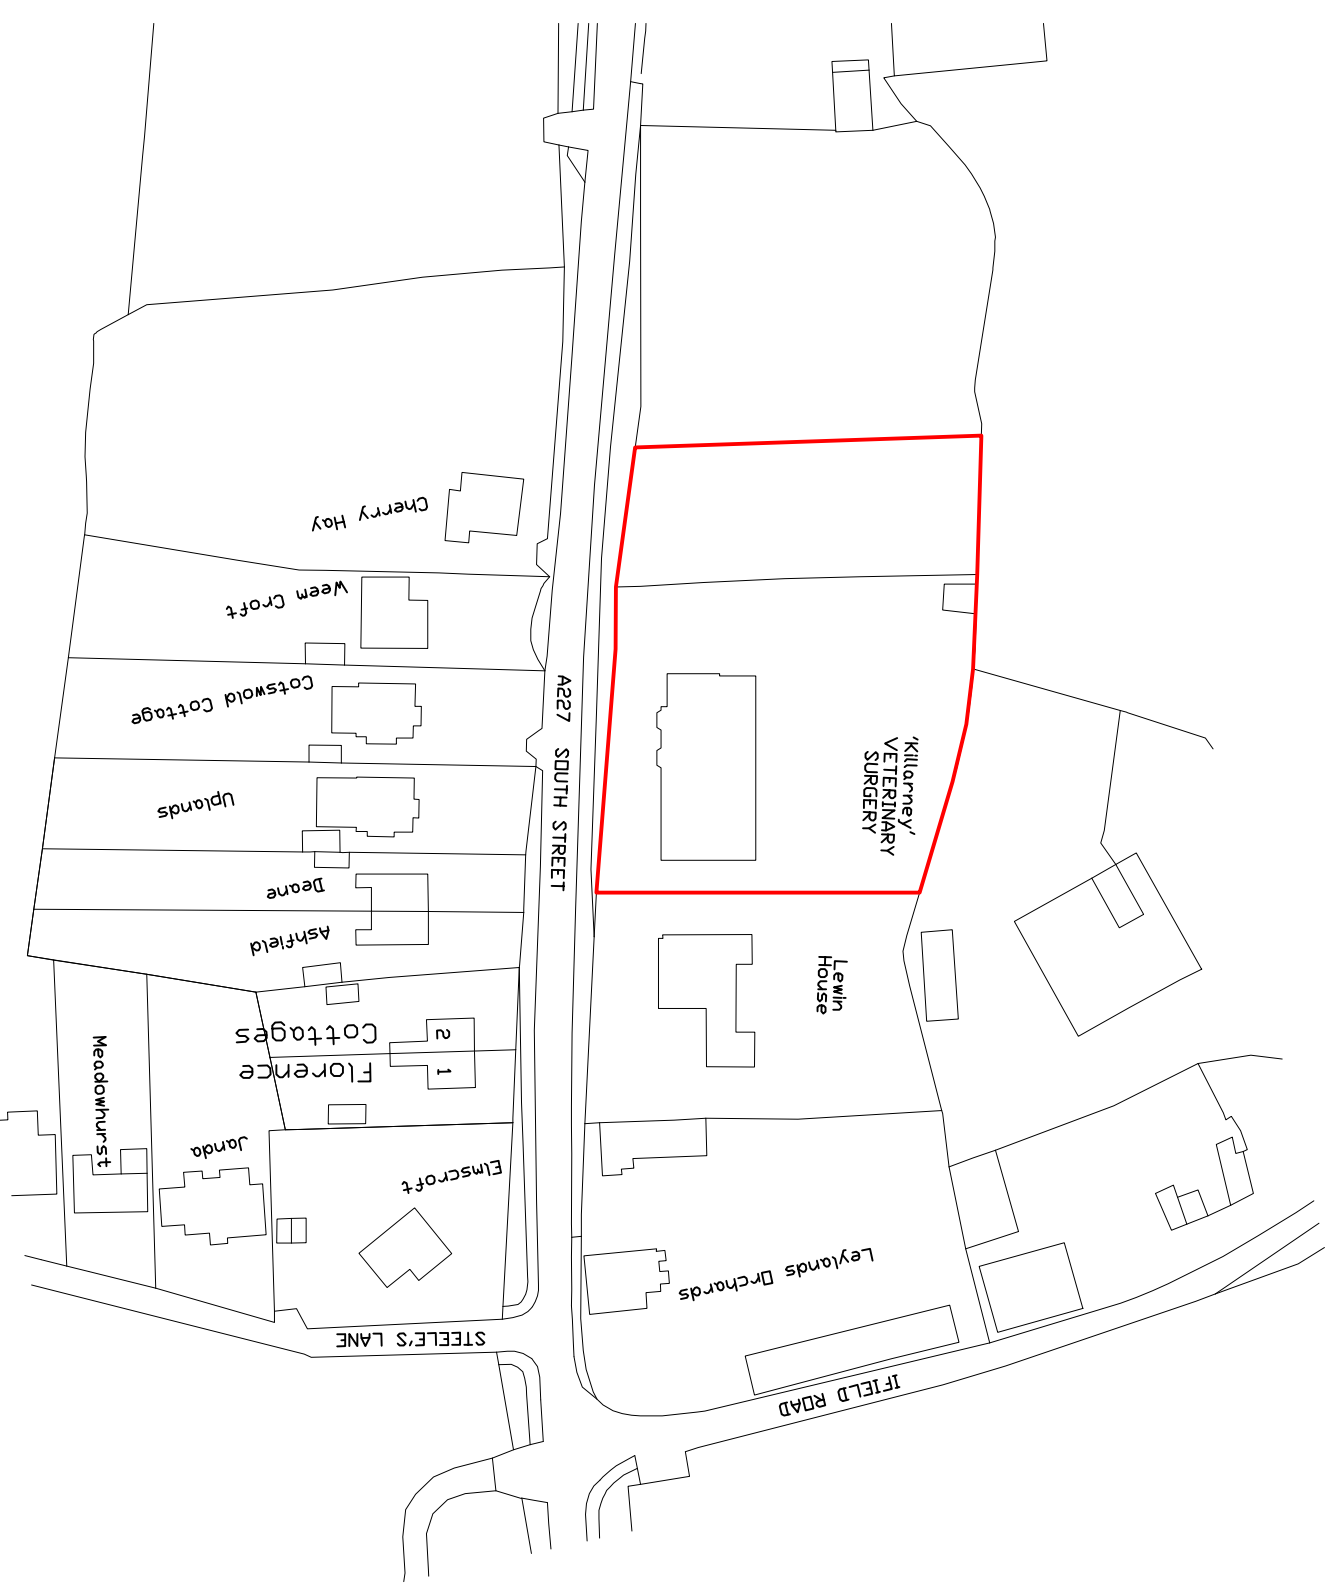

LOCATION PLAN

TOWN PLANNING