



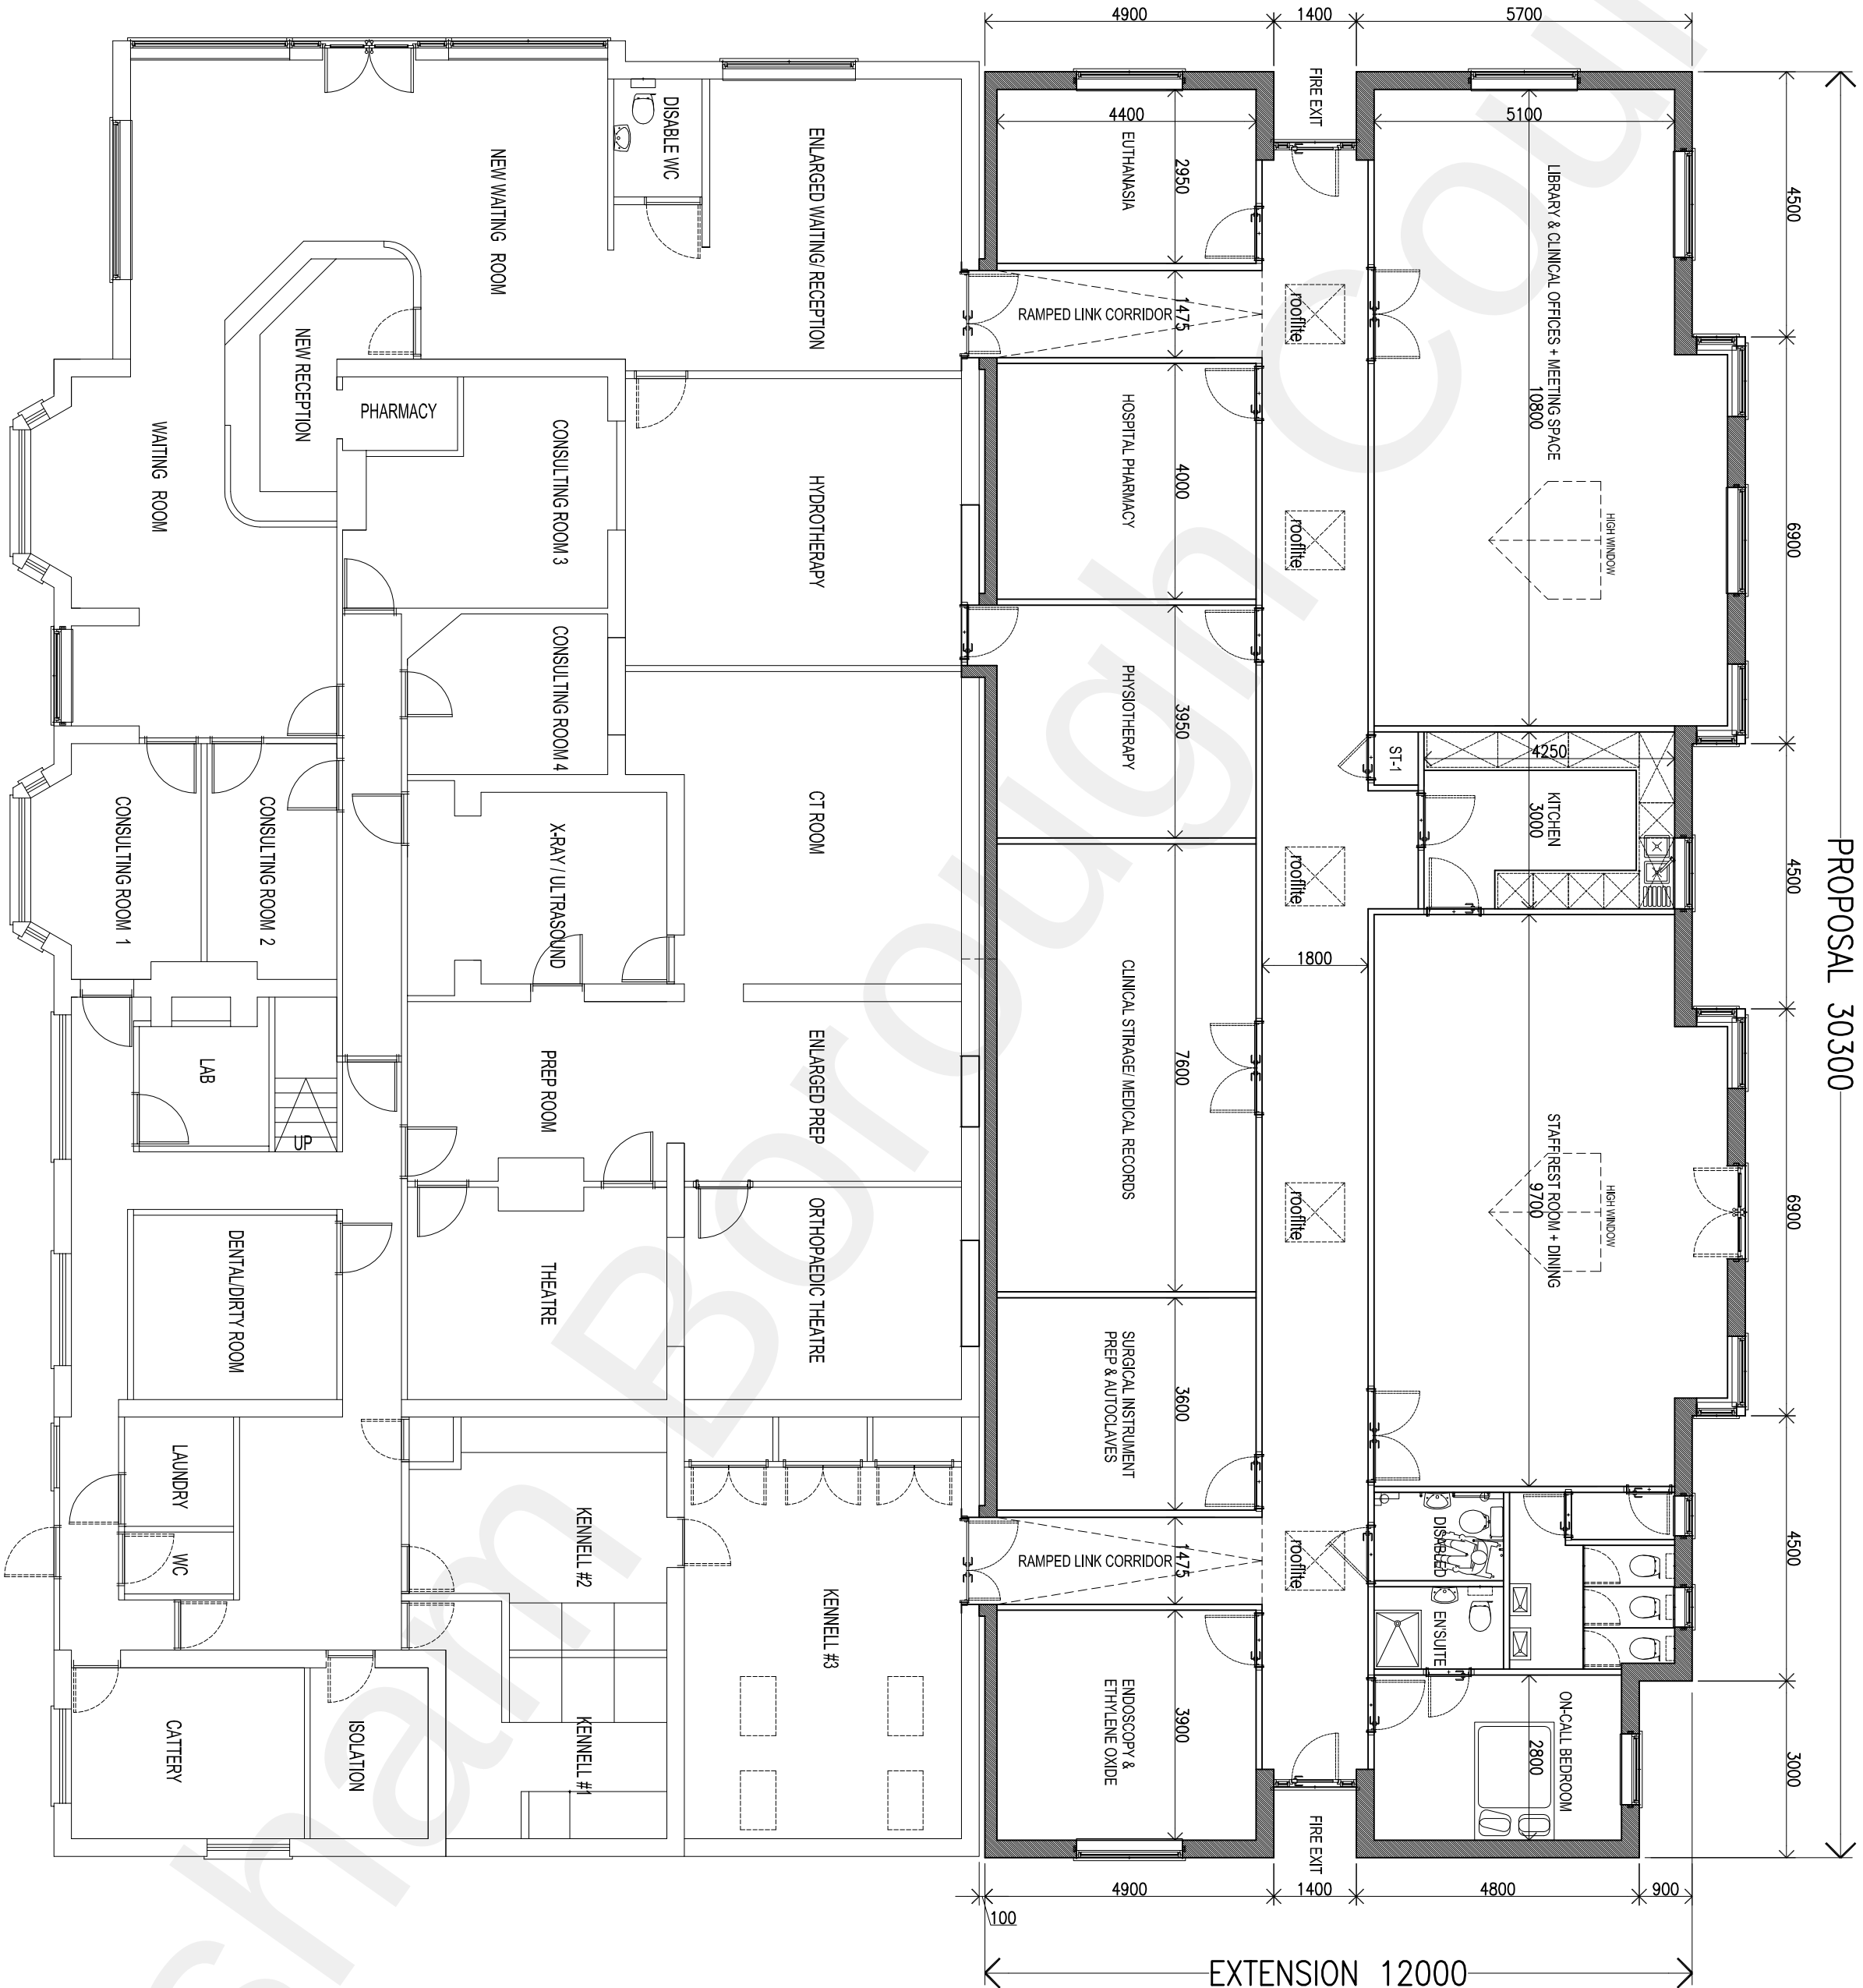

PROPOSED GROUND FLOOR PLAN
370m2 GROSS EXTERNAL

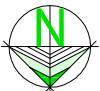

TOWN PLANNING



© COPYRIGHT PROTECTED
STUDIO 1
www.metsorchitects.co.uk

LEIGH PARK ROAD LEIGH ON SEA ESSEX SS9 2DU
01702 472714
admin@metsorchitects.co.uk

SCALE: 0m1 1:100 scale METRES
0 1 2 3 4 5

DATE: MAY 2022
CLIENT: MRS M. HOBBS
JOB: MEOPHAM VETERINARY, WROTHAM RD, MEOPHAM DA1300G