



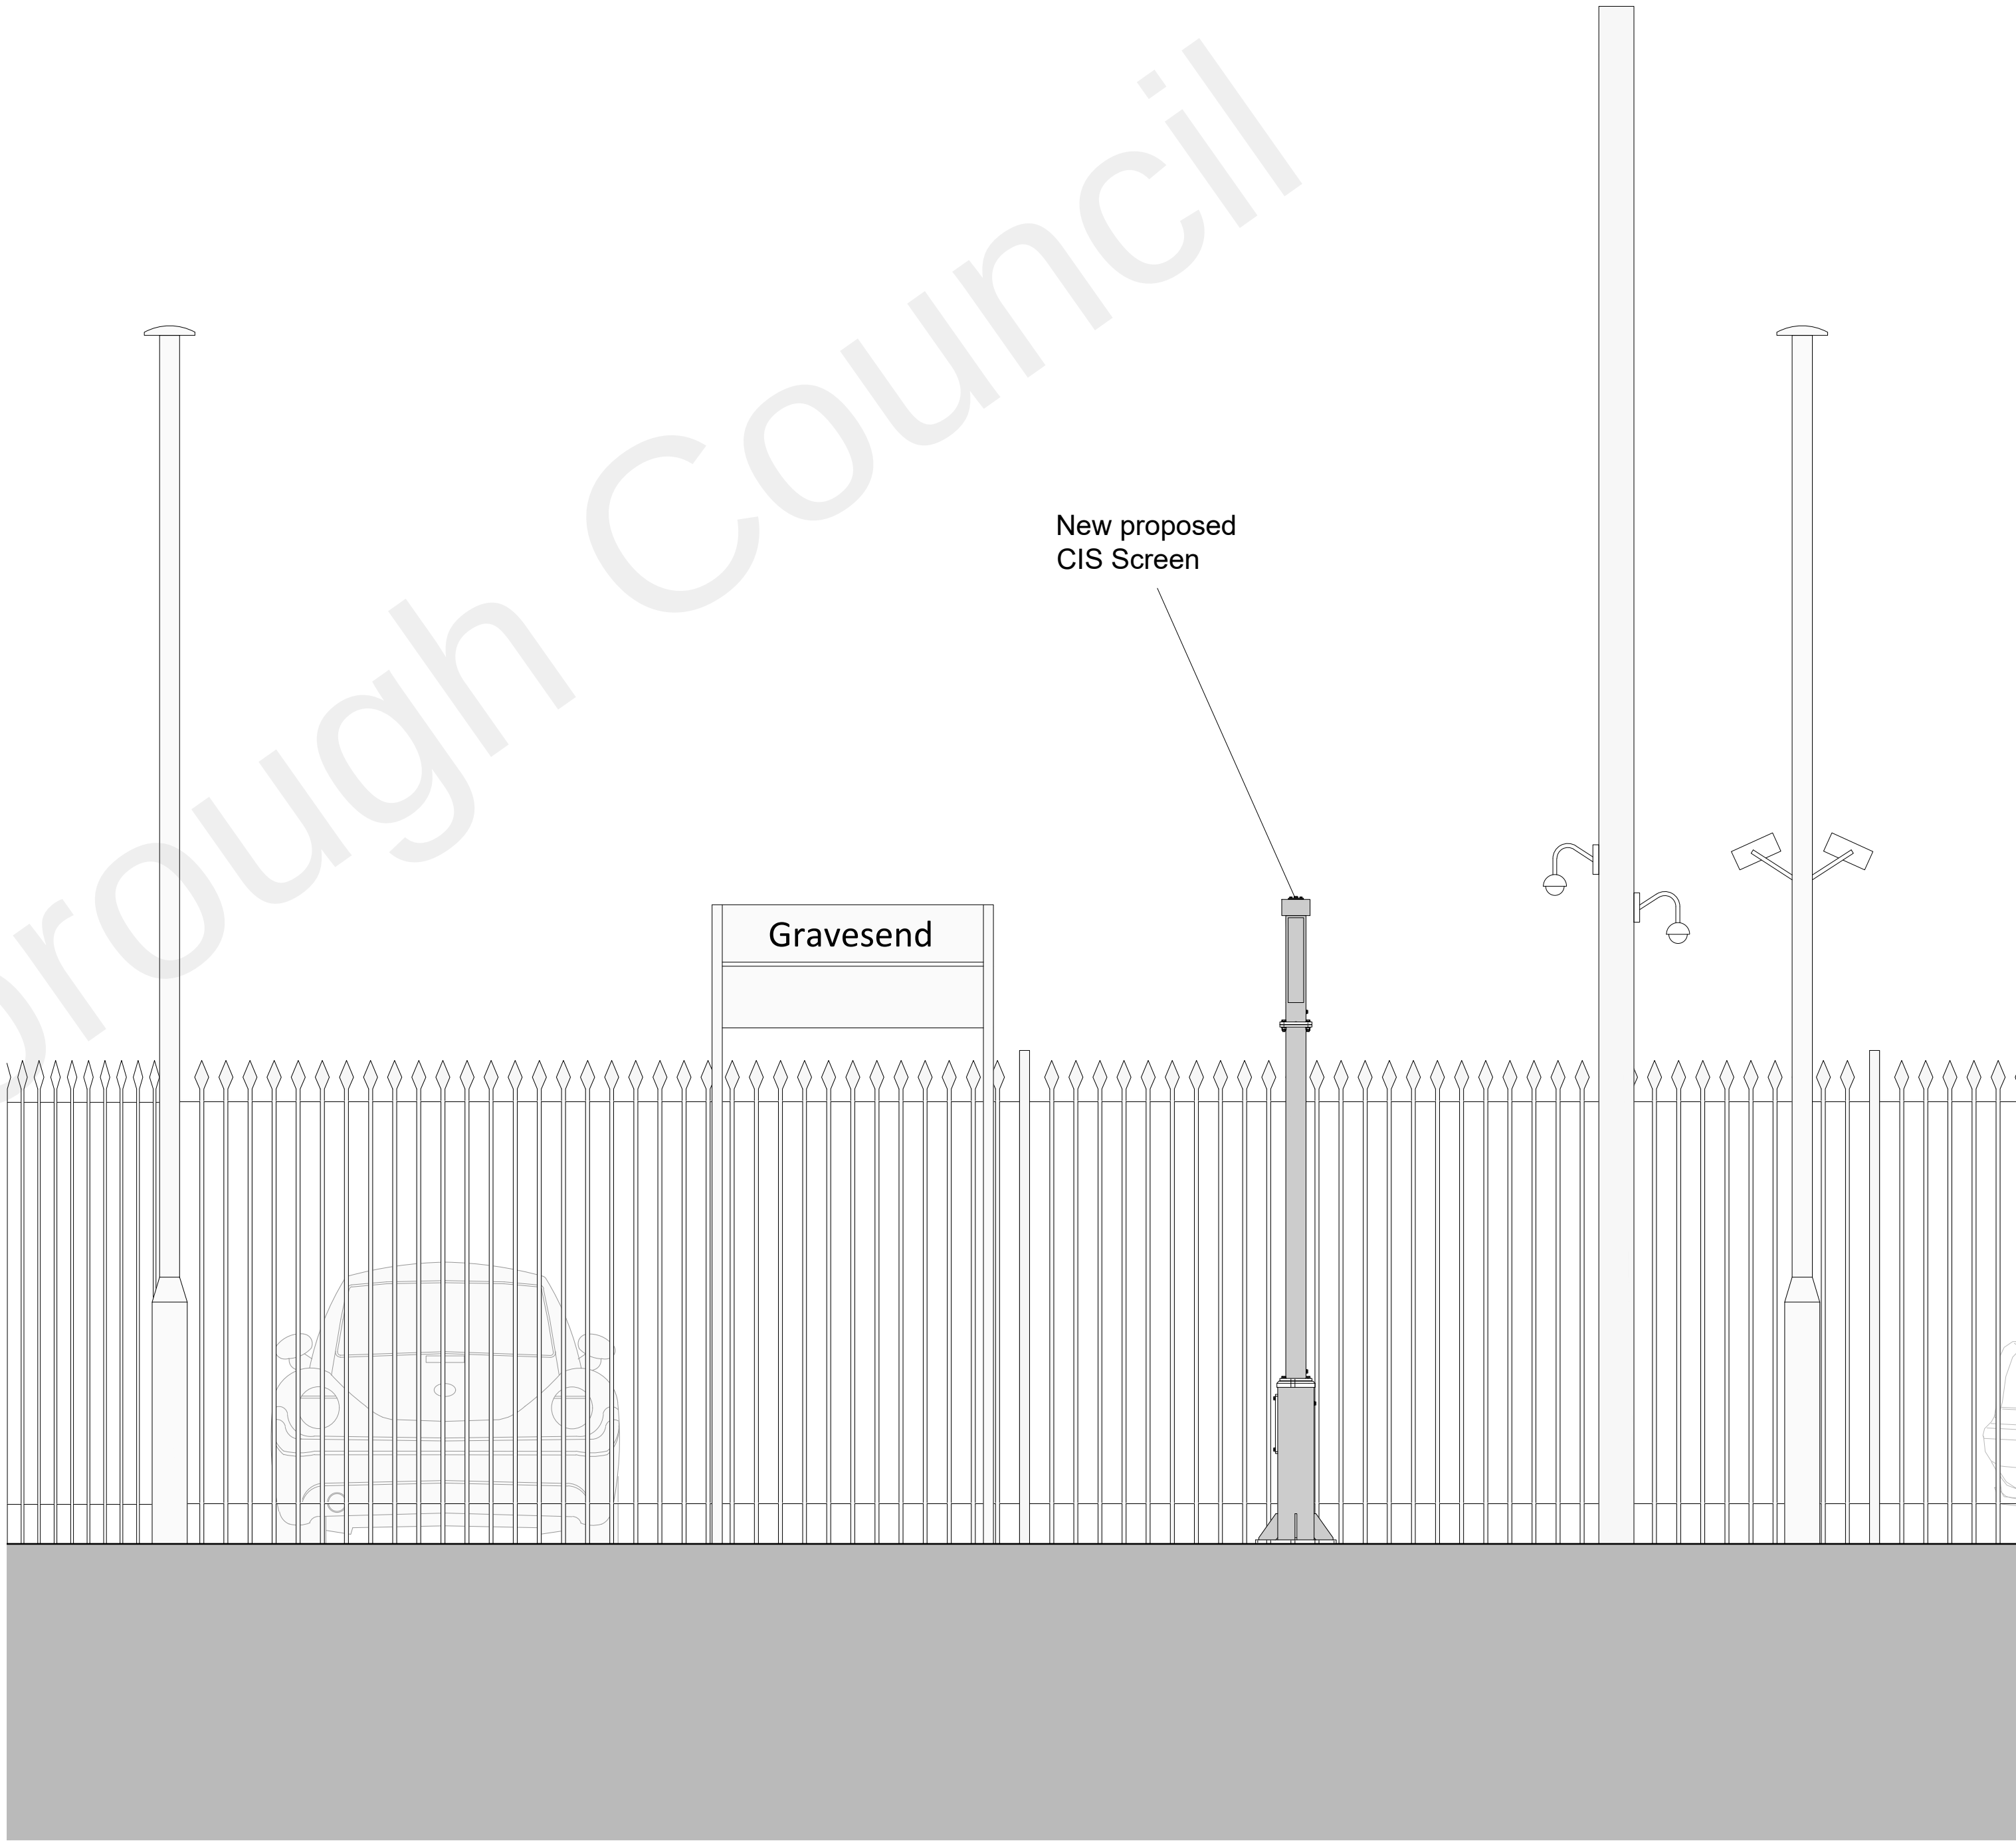

Notes:
Copyright: The contents of this drawing may not be reproduced in whole or part without the written consent of The Trevor Patrick Partnership.
This drawing is to be read in conjunction with the scope of works, specification and premeasure
No dimensions to be scaled from this drawing
All dimensions to be checked on site by the Contractor
Where discrepancy occurs between scope of works, specification and premeasure and drawings the Contract Administrator must be notified immediately

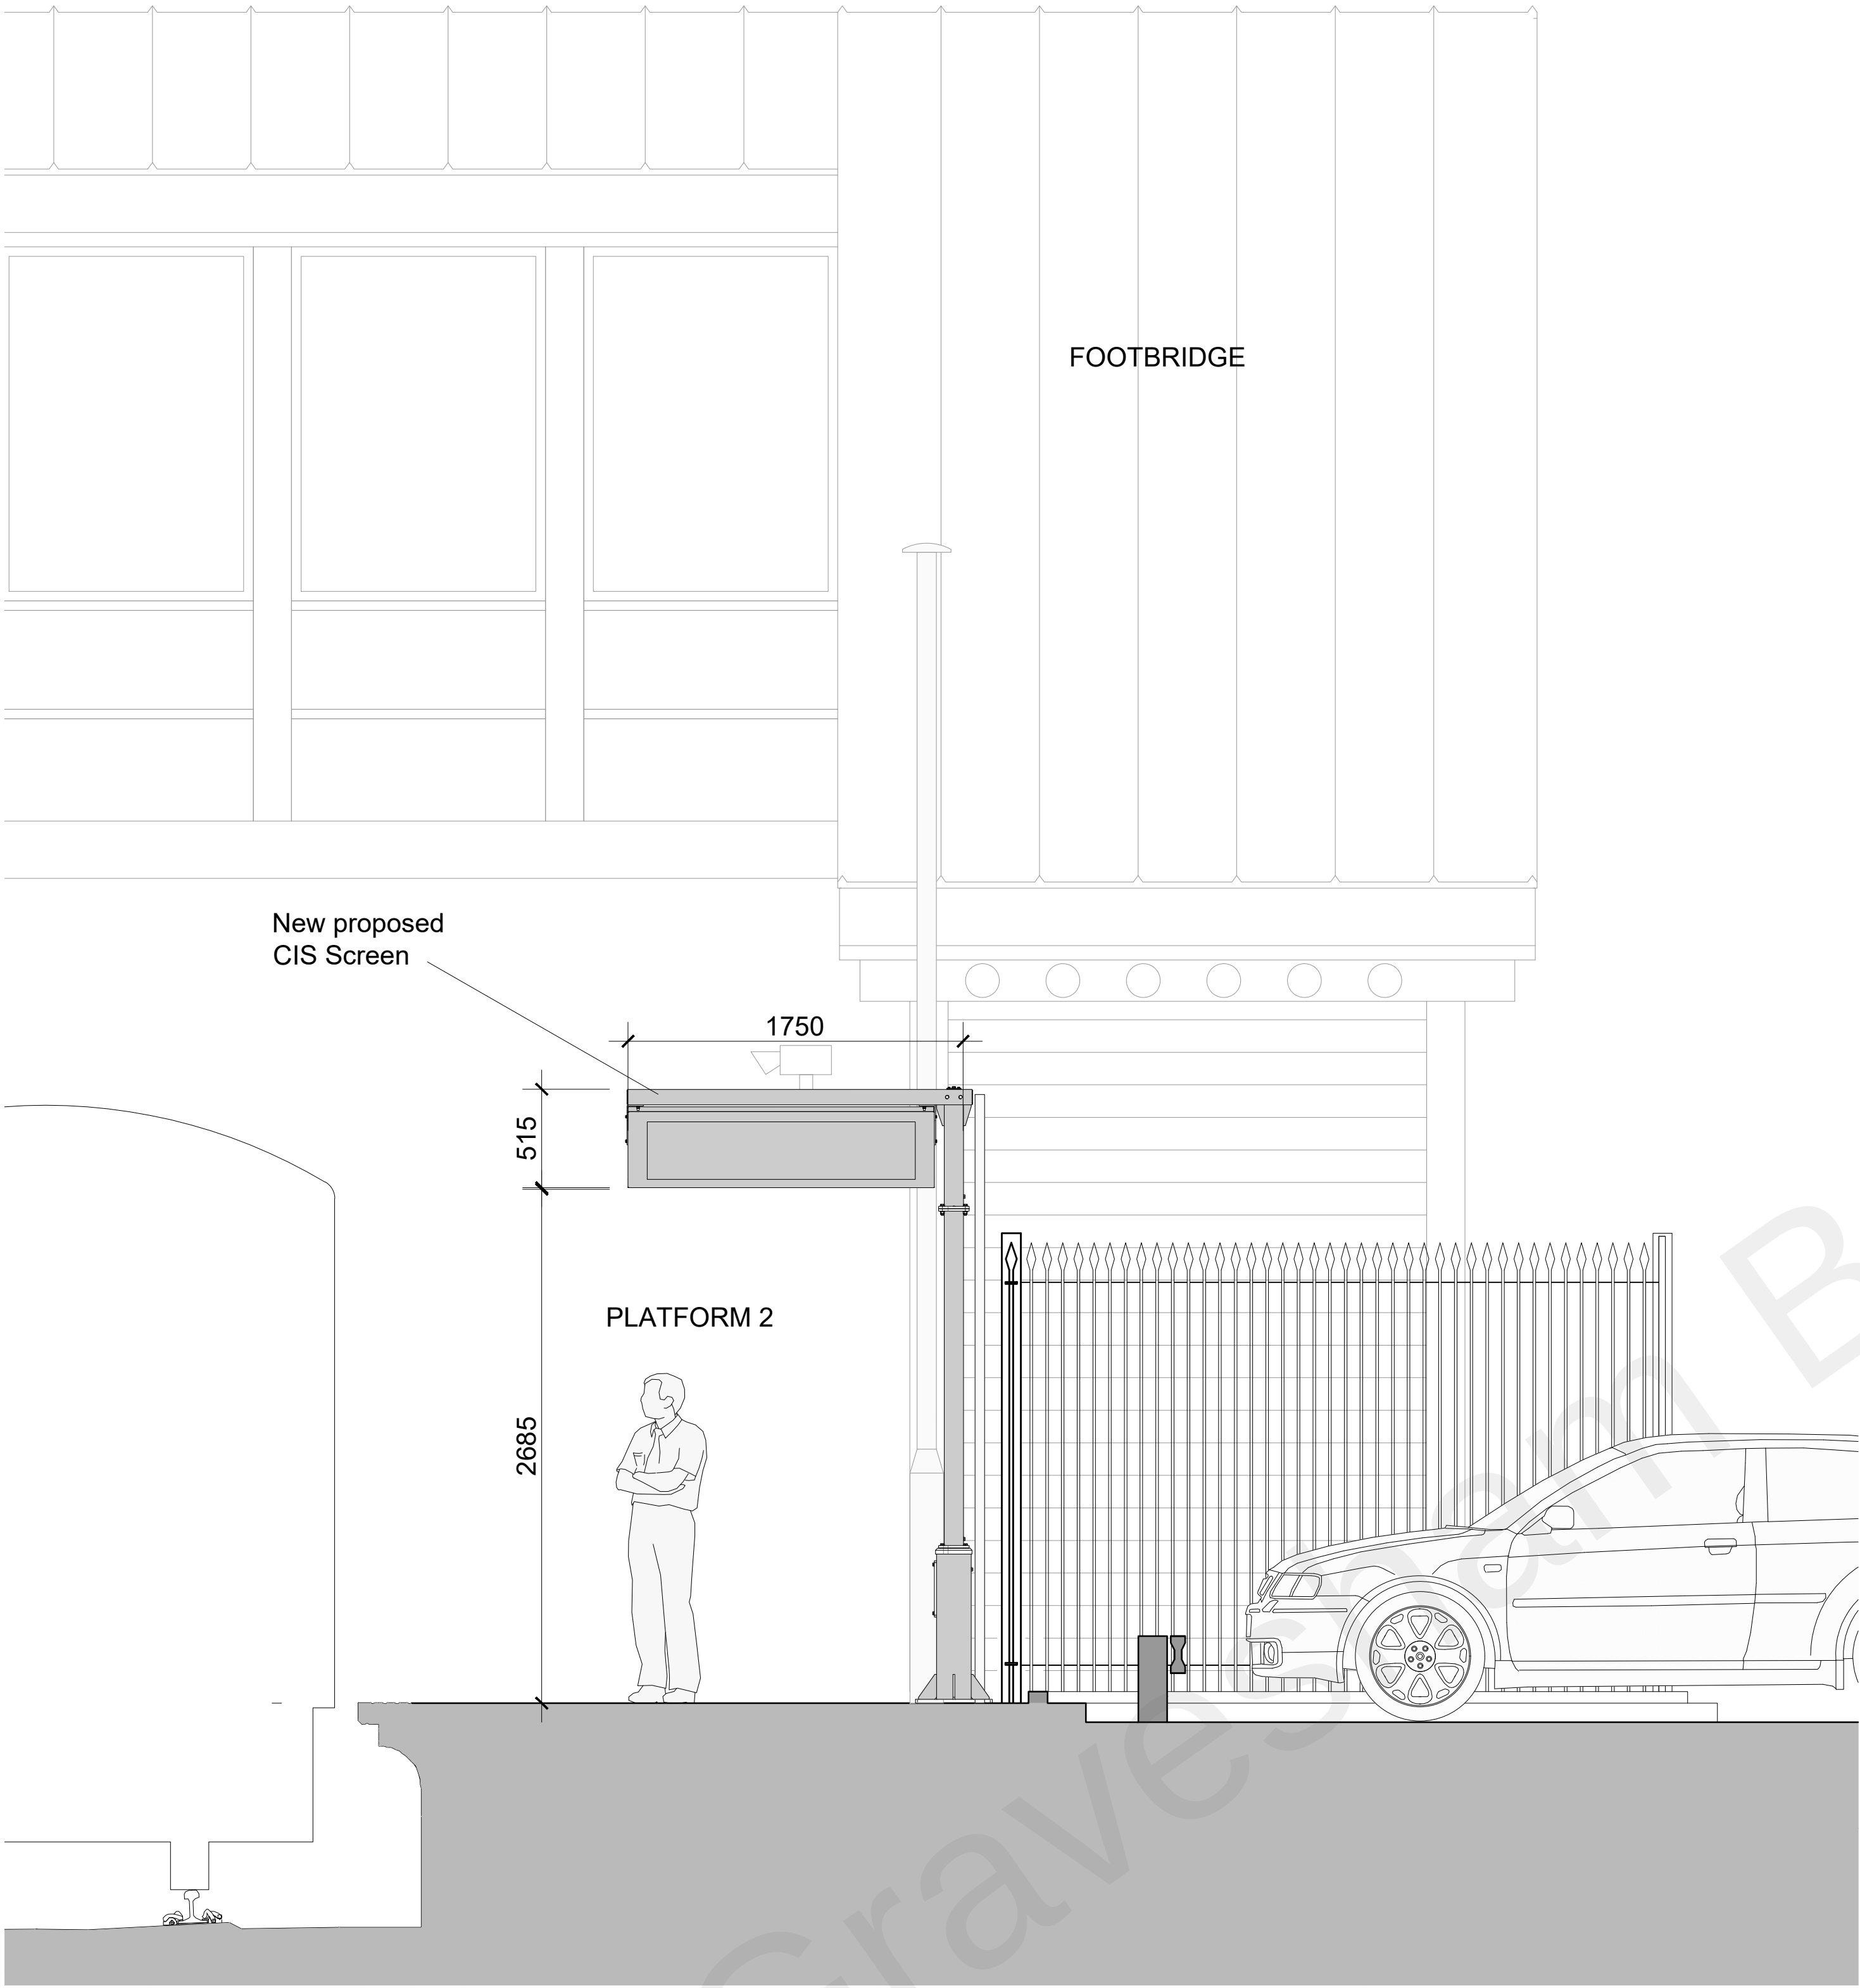

PROPOSED SECTION, ELEVATION OF CIS SCREEN

O:\Jobs File\6300-6399\6300 - GTR - Passenger Benefit Fund\05 Design Team\14 Gravesend\TTPP Drawings\6300.14(00)00 Existing and Proposed Drawings.dwg

P3	ISSUED FOR PLANNING	08.12.2021	AM	CL
P2	ISSUED FOR PLANNING	03.12.2021	AM	CL
P1	ISSUED FOR PLANNING	02.07.2021	AM	CL
REV	DESCRIPTION:	DATE:	DRAWN	CHECK

Project Title:

Gravesend Station

Gravesend

DA11 0HP

For : Govia Thameslink Railway

tttp

CONSTRUCTION CONSULTANTS

Tel: 020 7940 6500

Web: www.tttp.co.uk

PLANNING

Drawing Title:

Proposed Section, Elevation of CIS Screen

Scale:

1:25@A1

Date:

SEP. 2021

Drawn:

AM

Checked:

CL

Drawing No:

6300.14(02)03

Revision

P3