

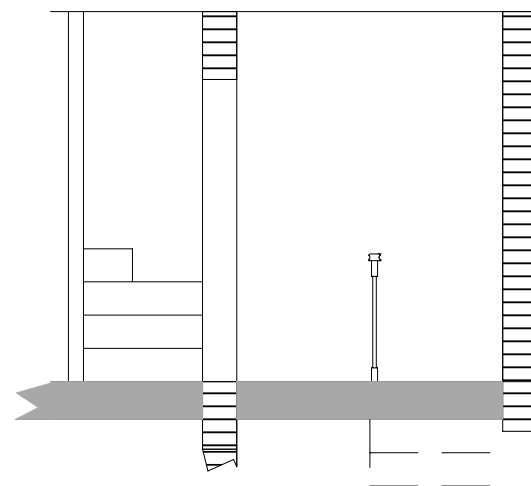
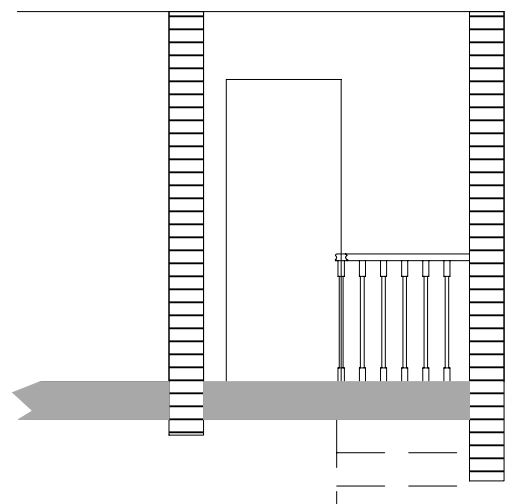


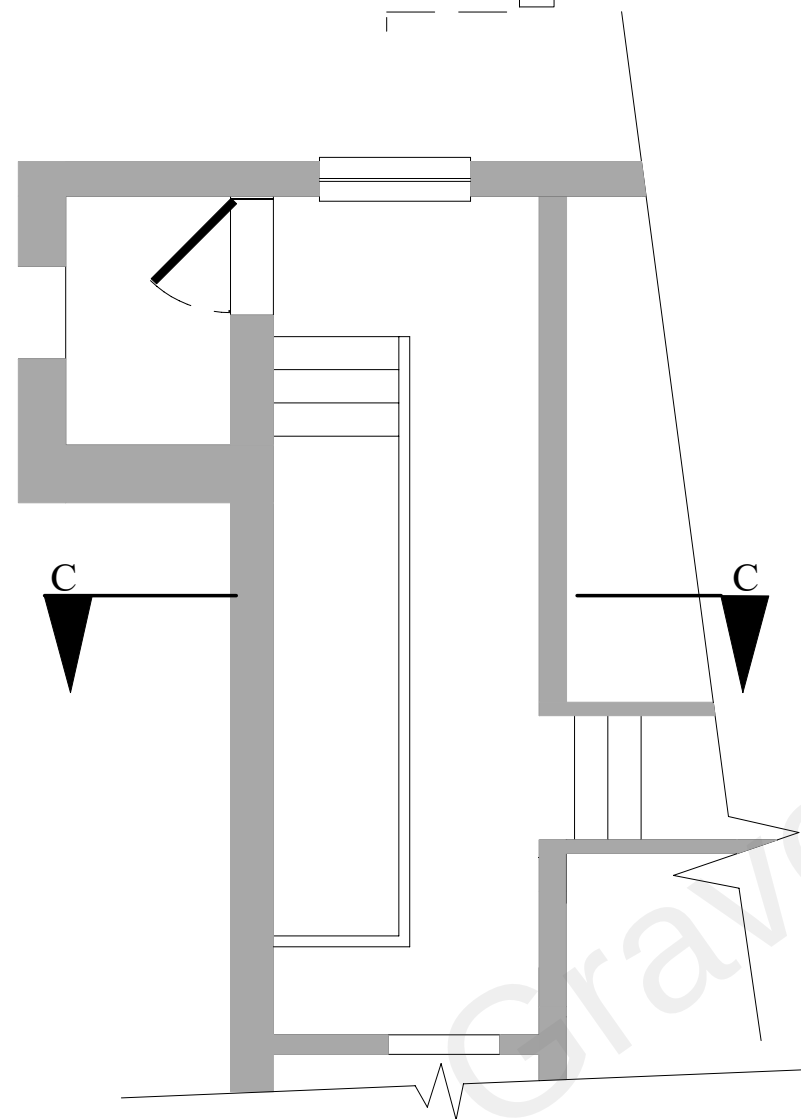


SECTION C-C


Floor to
ceiling studs
with fireproof
plasterboard lining

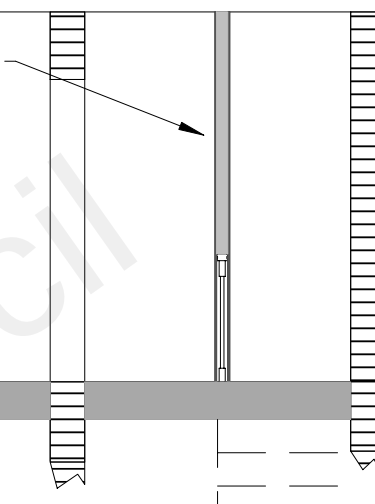

EXISTING

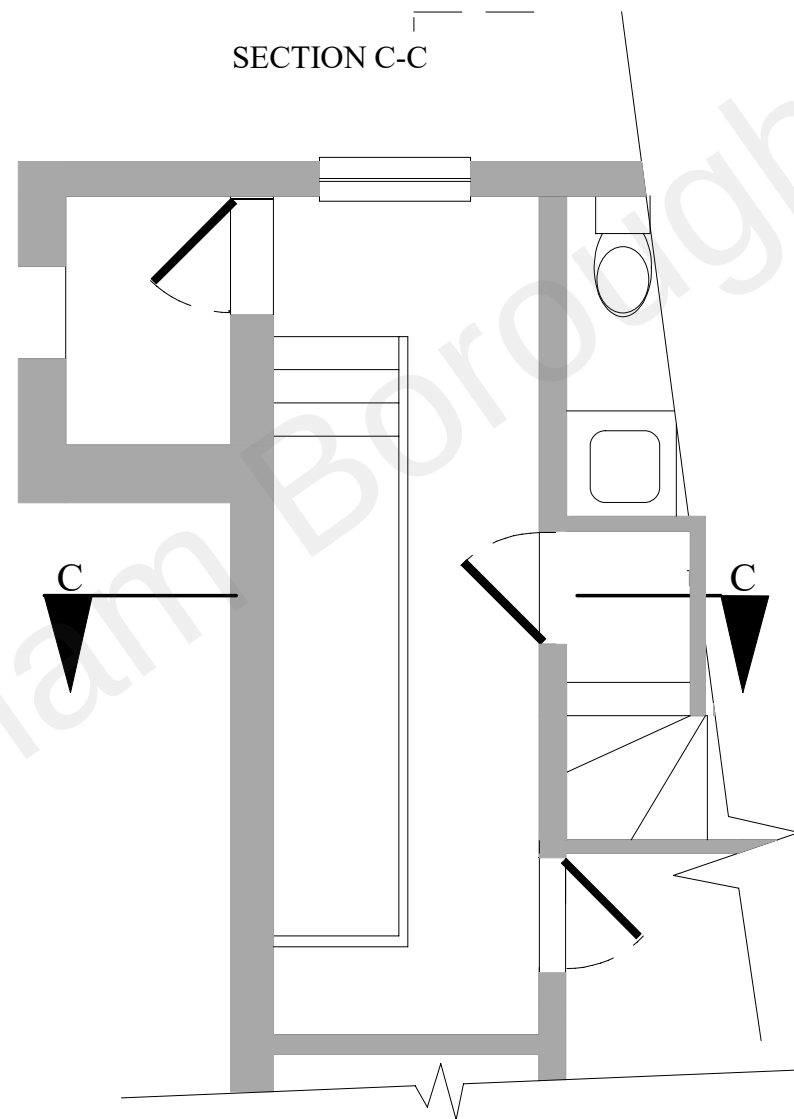

PROPOSED OPTION 1

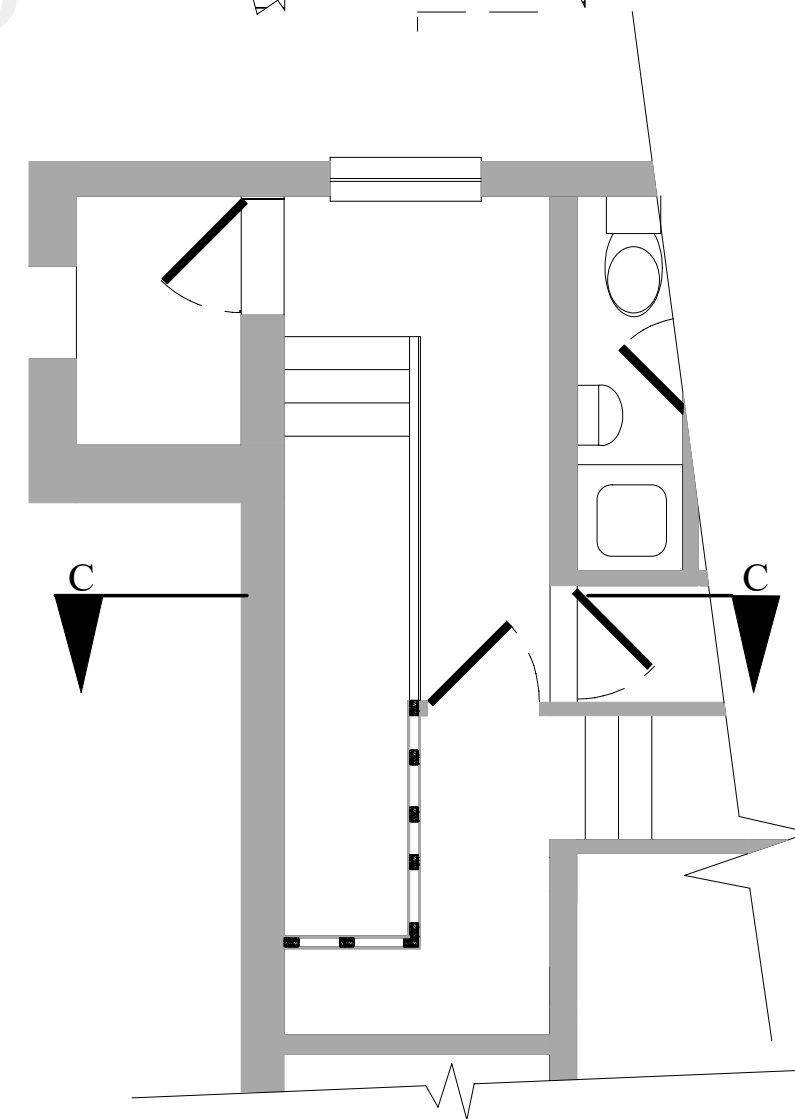

PROPOSED OPTION 2



Scale 1:50@A3

Drawing Number
PS010

Revision
0

Date
01/03/2022