
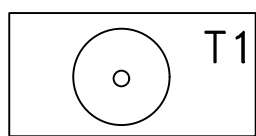
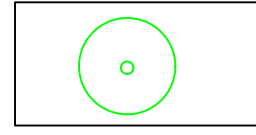
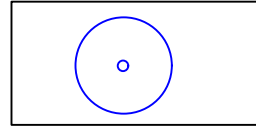
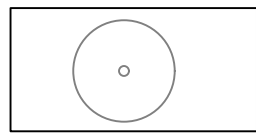
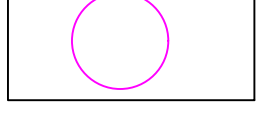
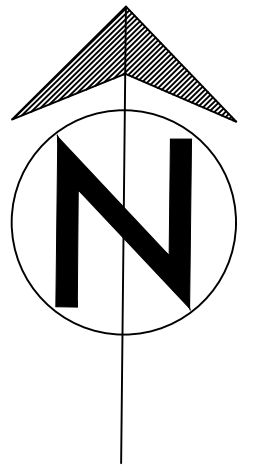
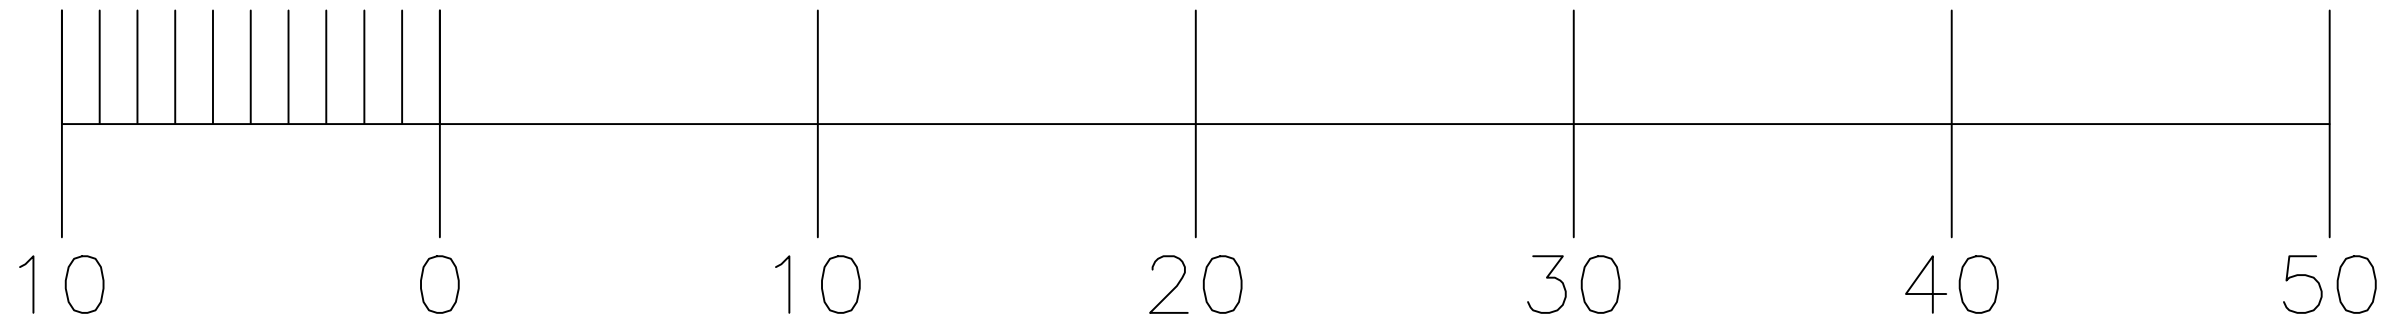


Arboricultural
Constraints
Plan

KEY

-  T1 Existing Tree colour referenced in accordance with BS 5837 2012 as shown below
-  Green - Cat A Trees of high quality and value
-  Blue - Cat B Trees of moderate quality and value
-  Grey - Cat C Trees of low quality and value
-  Root Protection Area as calculated in accordance with BS 5837 2012
-  Hedging / Shrubs with DBH too small to warrant inspection under BS5837

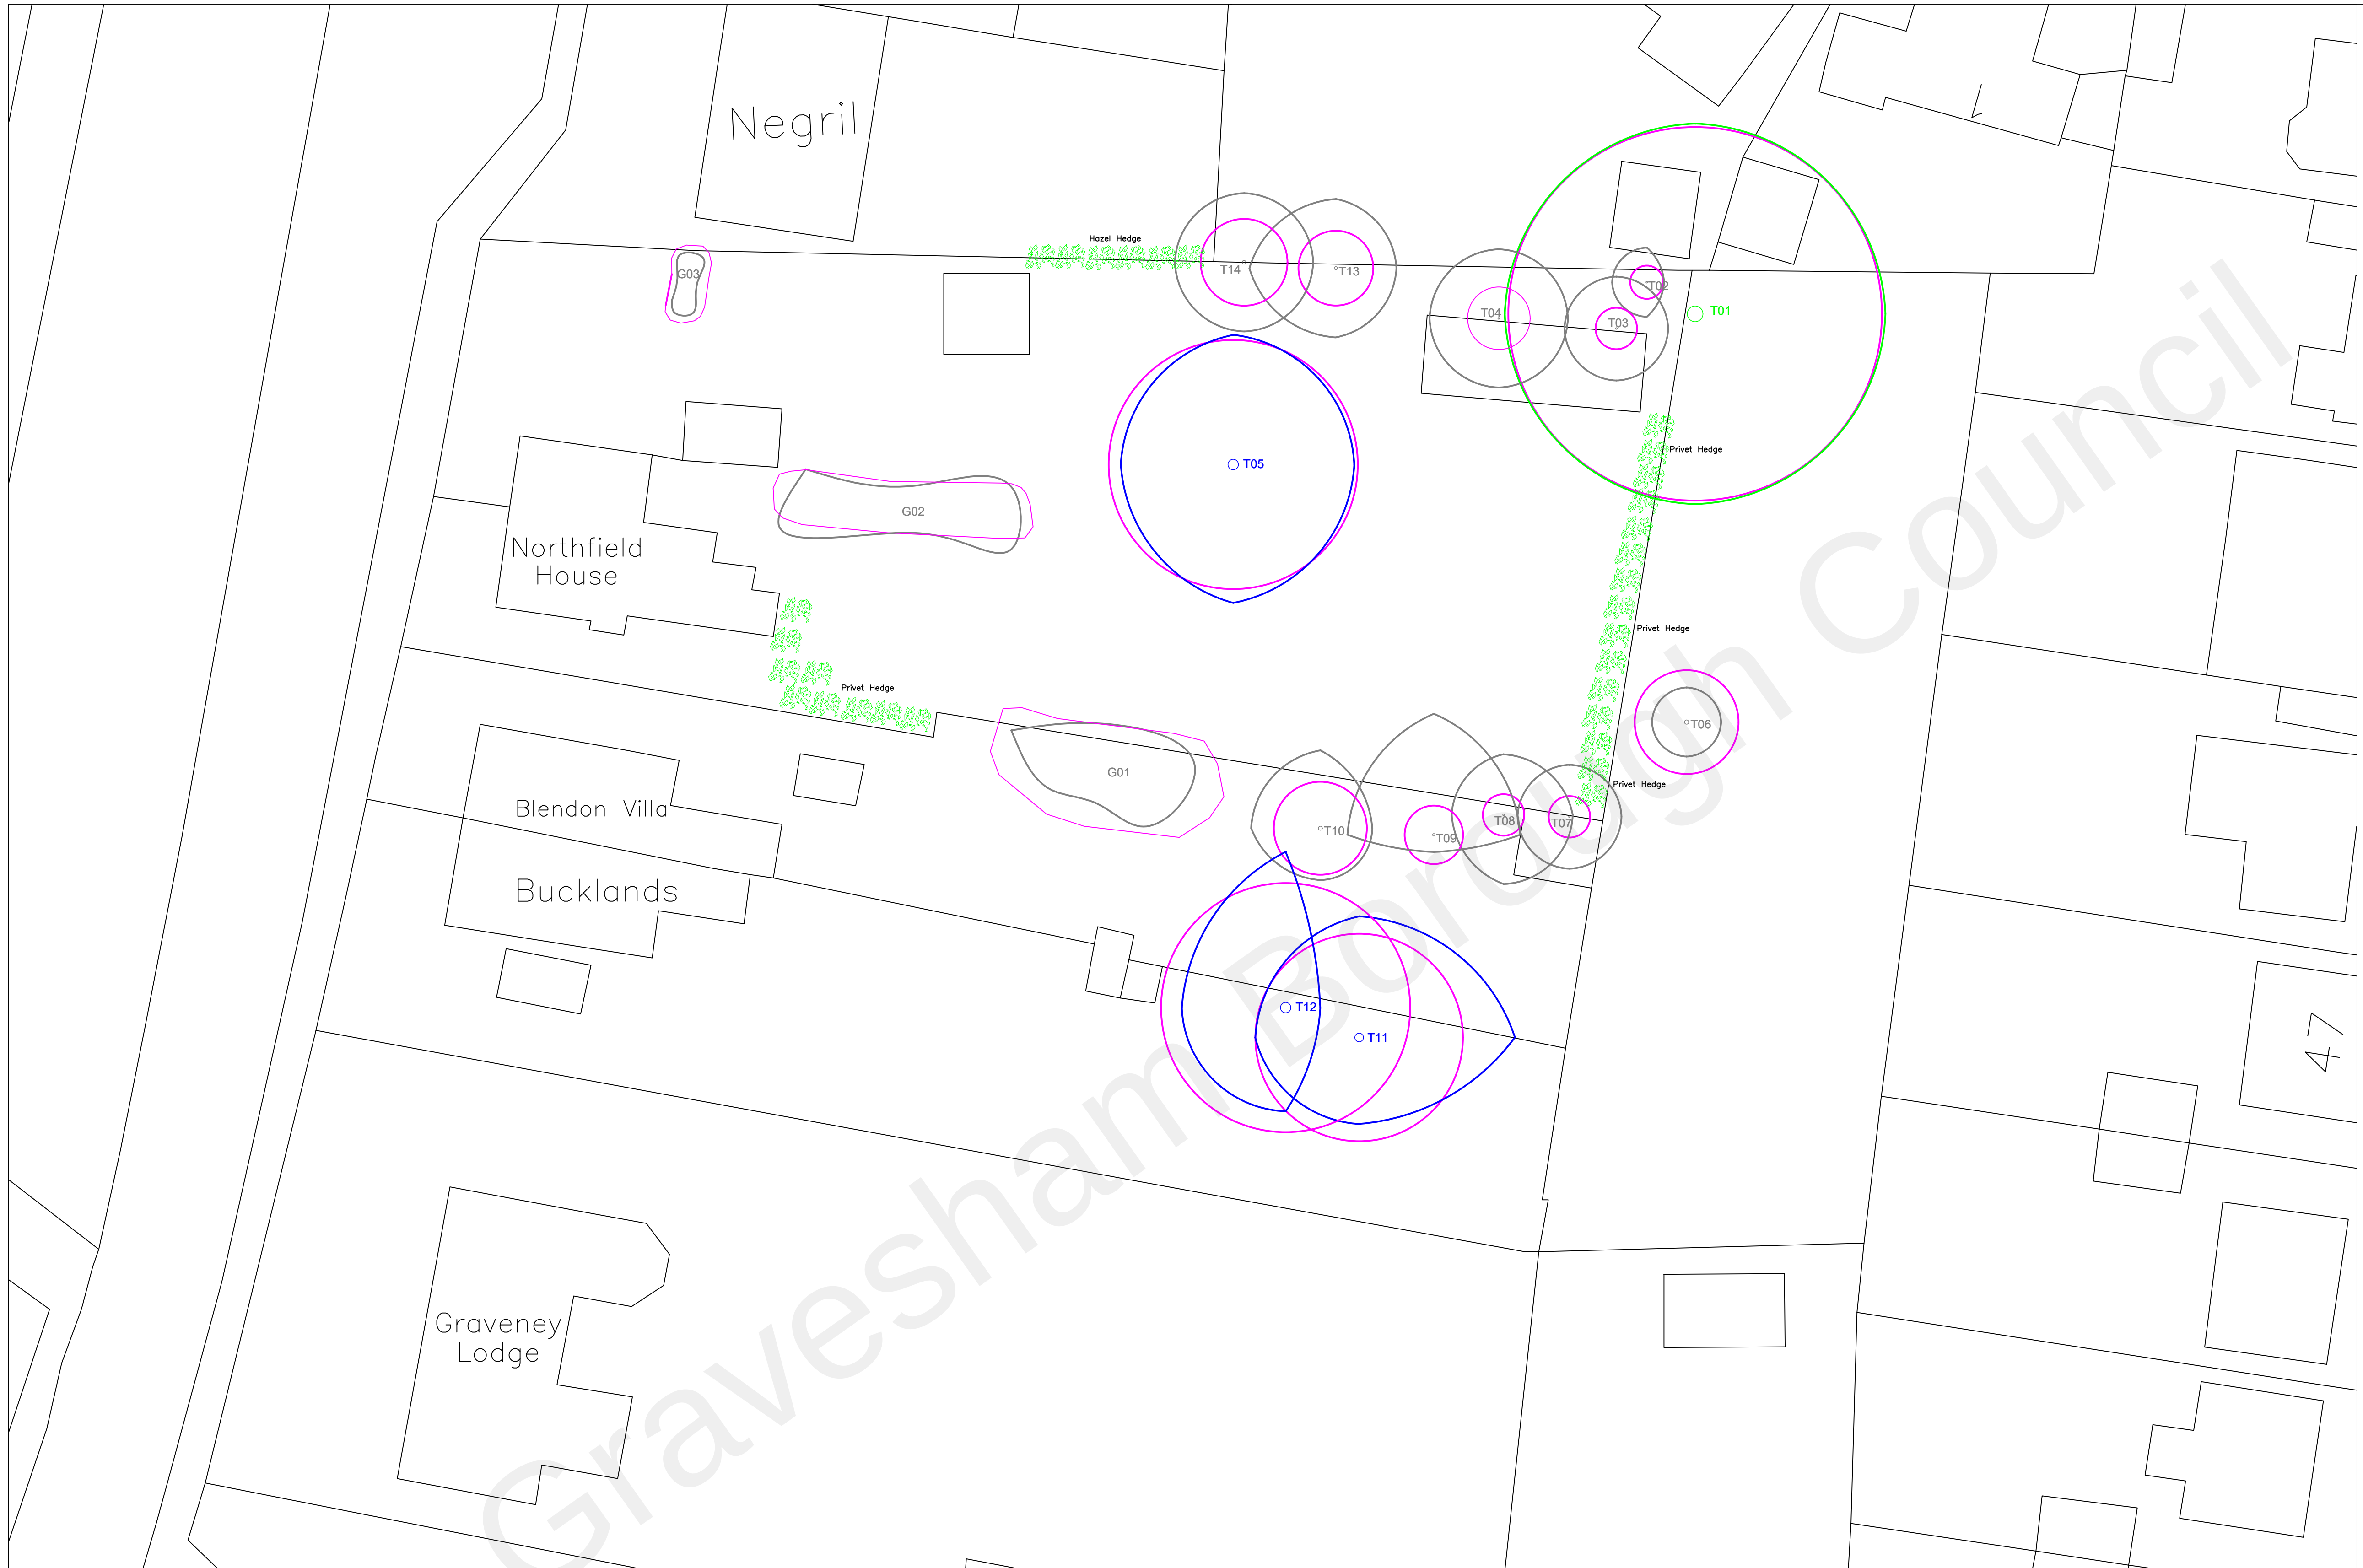

REV.	DATE	INITIALS	DETAILS
------	------	----------	---------

CLIENT Bloomfields Chartered Town Planters		DWG. TITLE Arboricultural Constraints Plan			
SITE Northfield House, Wrotham Road, Meopham, Kent, DA13 0AQ					
DRAWN BY BJS	CHECKED BY BJS	SCALE 1:200 @ A1	DATE April 2022	DWG NO. CAS/2022/128	REV.

Please do not scale off this drawing. Tree locations not plotted to a topographical survey so locations cannot be confirmed, Dwg is to scale as indicated above.