

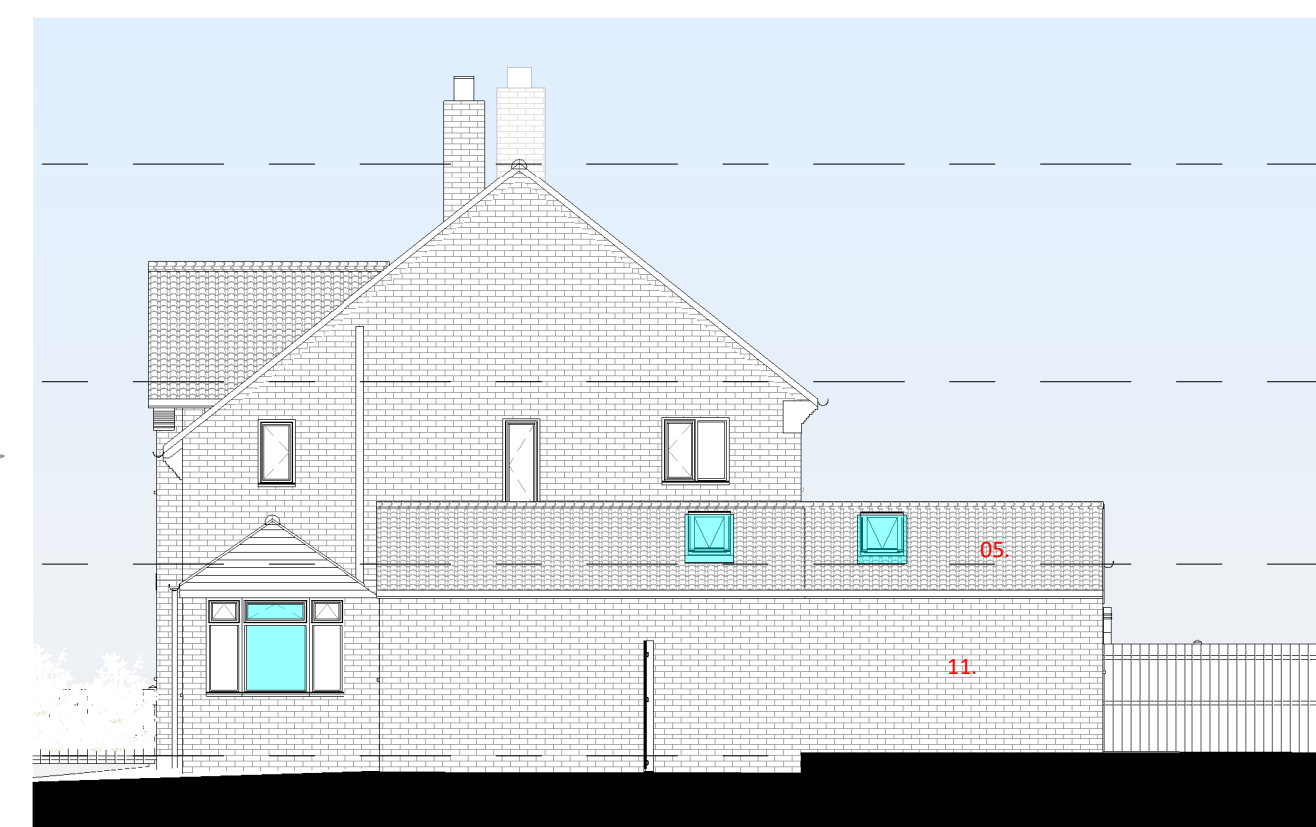
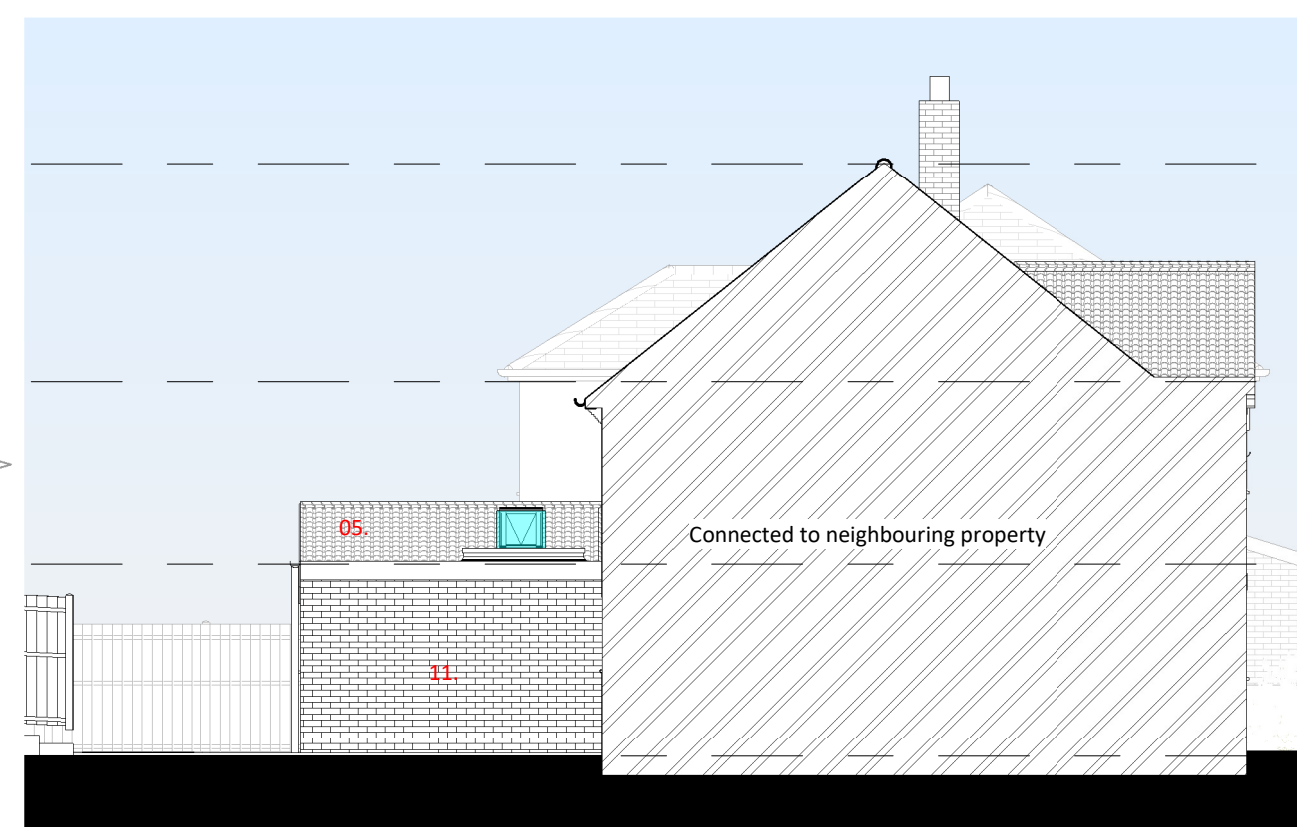
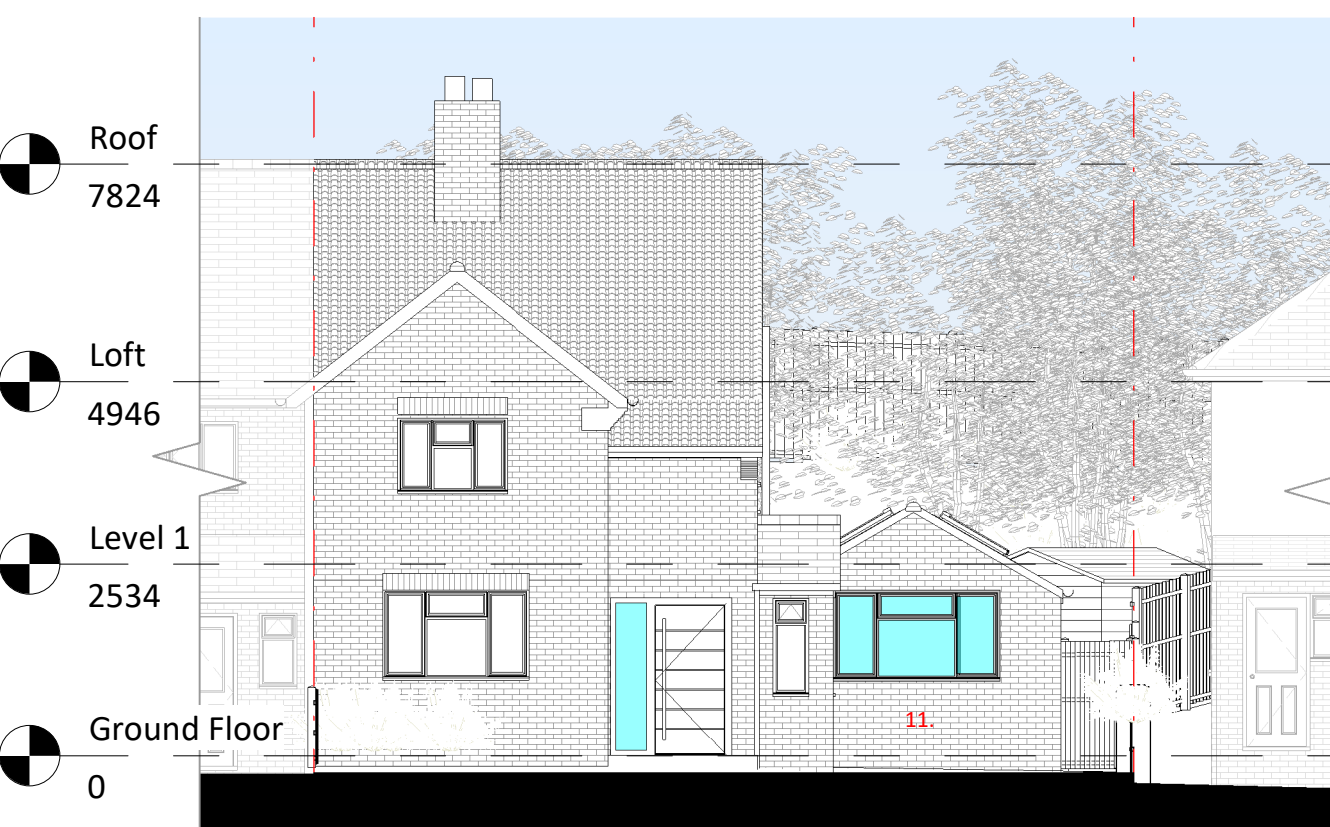
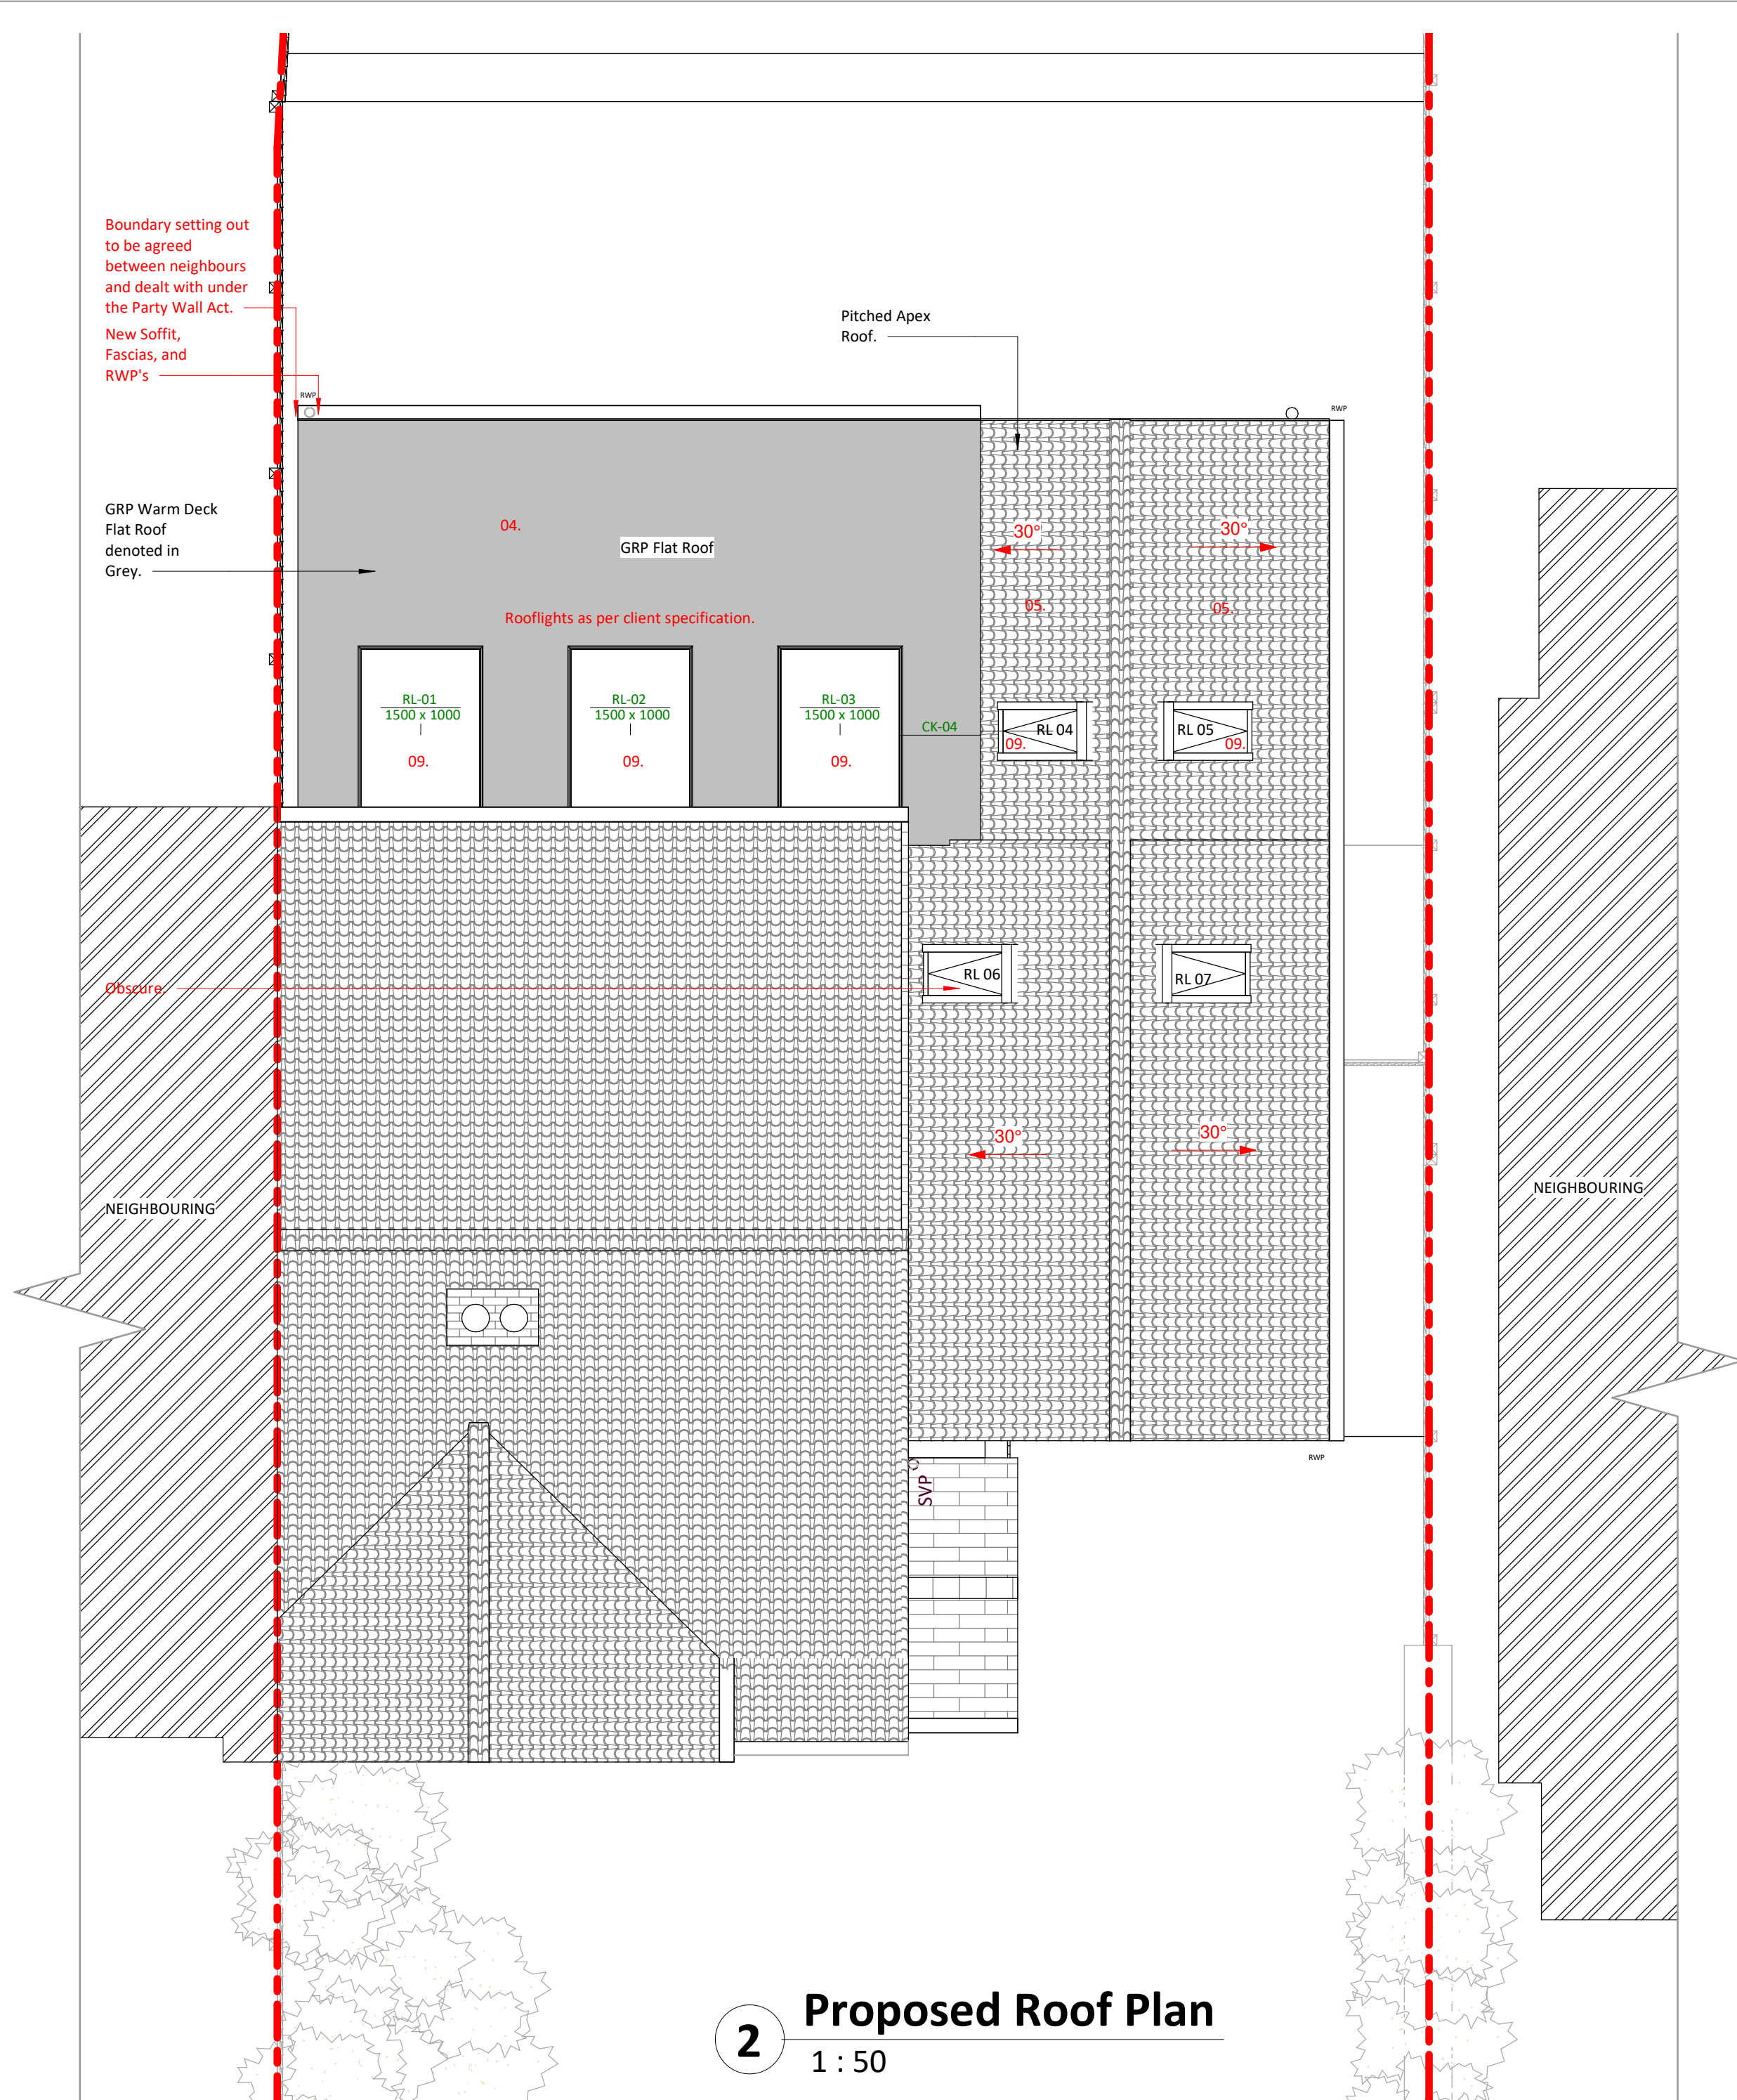


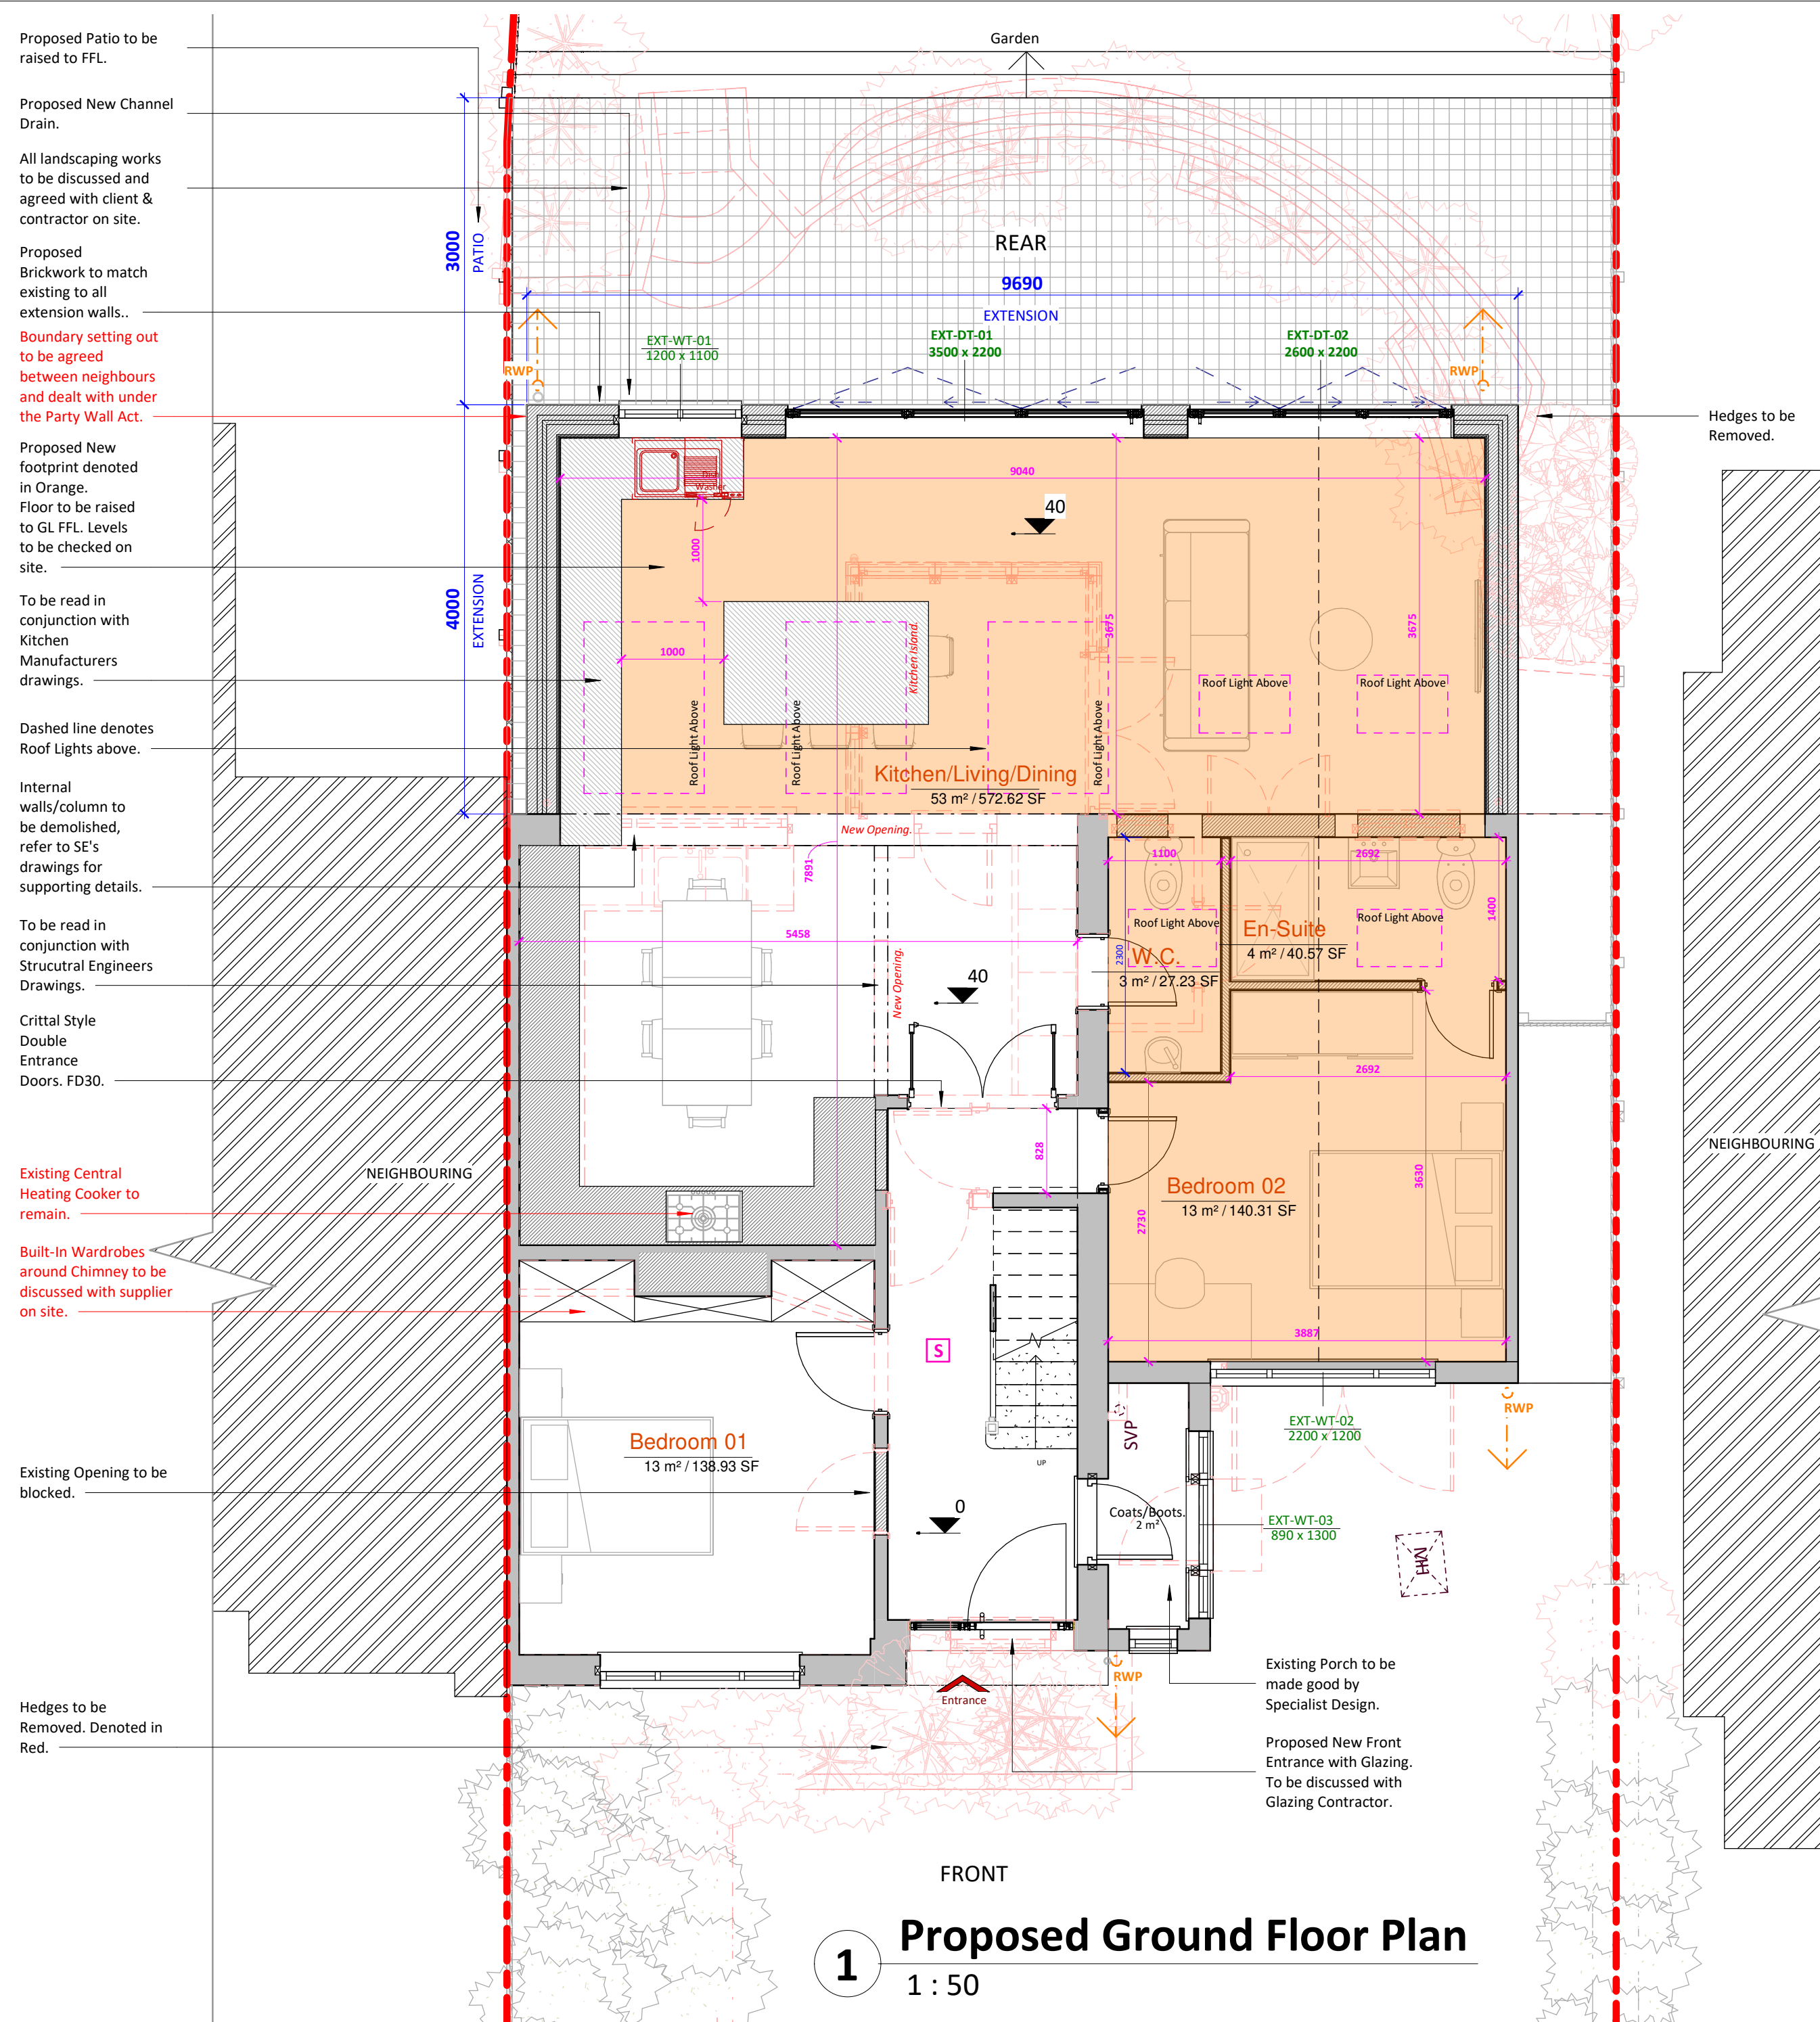

© This drawing is the property of Bluelime Retail Ltd who retain the sole copyright of its contents & it may not be reproduced in part or in whole without written permission

| EXTERNAL FINISHES SCHEDULE |   |
|----------------------------|---|
| 1                          | MarleyEternit Rivendale Fibre Cement Slate Roofing - color to match existing                                 |
| 2                          | MarleyEternit DuoModern Concrete Tiles - color to match existing                                             |
| 3                          | MarleyEternit Wessex Concrete Tiles Low pitched roof solution - color to match existing                      |
| 4                          | GRP Flat Roof                                                                                                |
| 5                          | MarleyEternit Clay Plain Roof Tile - color to match existing                                                 |
| 6                          | Powdercoated White Aluminium Door system by Express Bifolds (Jon Wakley 01737 760744)                        |
| 7                          | White aluminium Bifold/French doors slim profile Sunflex system by Express Bifolds (Jon Wakley 01737 760744) |
| 8                          | White aluminium Bifold/French doors slim profile Sunflex system by Express Bifolds (Jon Wakley 01737 760744) |
| 9                          | White/Clear Velux Roof Lights (Triple Glazed recommended)                                                    |
| 10                         | White/ light 'K' rendering                                                                                   |
| 11                         | Red/Brown facing brick to match existing                                                                     |
| 12                         | MarleyEternit Fibre cement Cedral Lap weatherboard external cladding - color to match existing               |
| 13                         | White UPVC Fascia/Black UPVC Guttering to match existing                                                     |
| 14                         | Material 14                                                                                                  |
| 15                         | Material 15                                                                                                  |

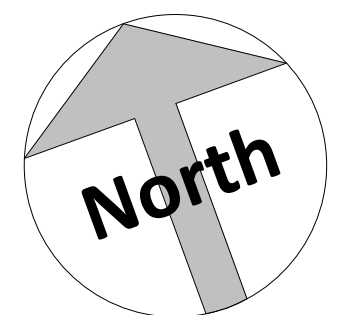

Amendments :

|     |        |       |      |
|-----|--------|-------|------|
| iv: | trial: | Date: | Des: |
|     |        |       |      |

project :

Natalie Saunders  
3 Reynolds Cottage, Henley Street,  
Luddesdown, Gravesend, DA13 0XB

# Planning Drawings

## Proposed Layouts and Elevations

Bluelime Retail Ltd /  
Bluelime Home Design LLP.  
Design, Project  
Management, Build



Thames Innovation Center,  
Veridion Way, Veridion  
Park, Erith, Kent DA18 4AL

**Tel: 01322 521026**

### 3 Reynolds Cottage

|           |              |      |            |
|-----------|--------------|------|------------|
| Drawn by: | Scale:       | @ A1 | Date:      |
| AE        | As indicated |      | 23.10.2023 |

|                     |  |       |
|---------------------|--|-------|
| Drawing number :    |  | Rev : |
| BL/DRG/09092023/ 04 |  |       |

Do not scale from this drawing. Dimensions to be checked on site.

