
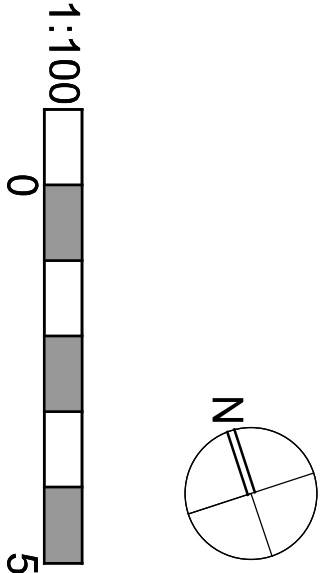
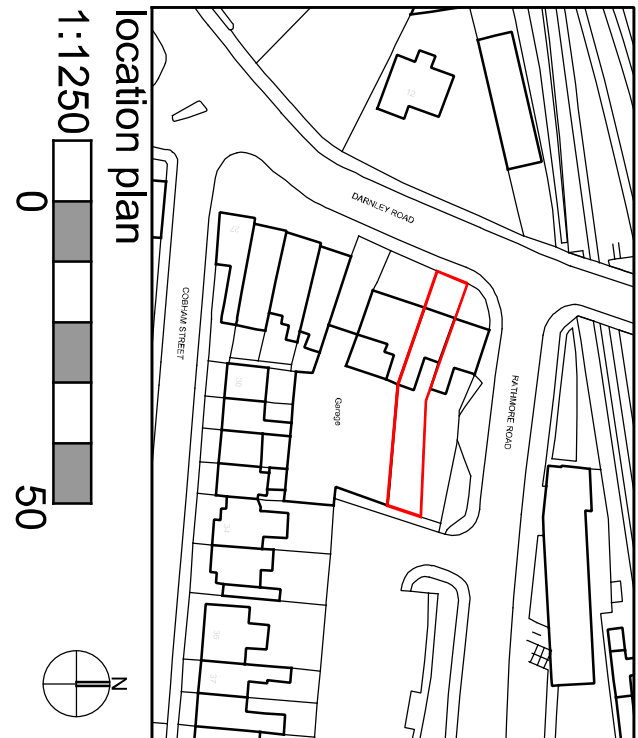


Copyright of this drawing, the design and anything constructed from it is vested in the Architects and may not be produced without their written permission. This design is site specific and may not be reproduced on any other site without the Architects written permission.

Only figured dimensions are to be used for construction purposes. This drawing is to be read in conjunction with all relevant details for the project. All dimensions are to be checked on site prior to commencement, any discrepancy is to be reported to the Architect or Contract Administrator. All dimensions in millimeters unless noted otherwise.

This drawing is provided in e-mailfile format as a guide only. The user should produce their own drawings and verify all dimensions and details. The Architects do not accept any responsibility for any discrepancies that may arise. This drawing is to be used solely for Planning purposes only, any other use is strictly forbidden. The Architects do not accept any responsibility for any discrepancies that may arise. This drawing is to be used solely for Planning purposes only, any other use is strictly forbidden.

This drawing is to be used solely for Planning purposes only, any other use is strictly forbidden.

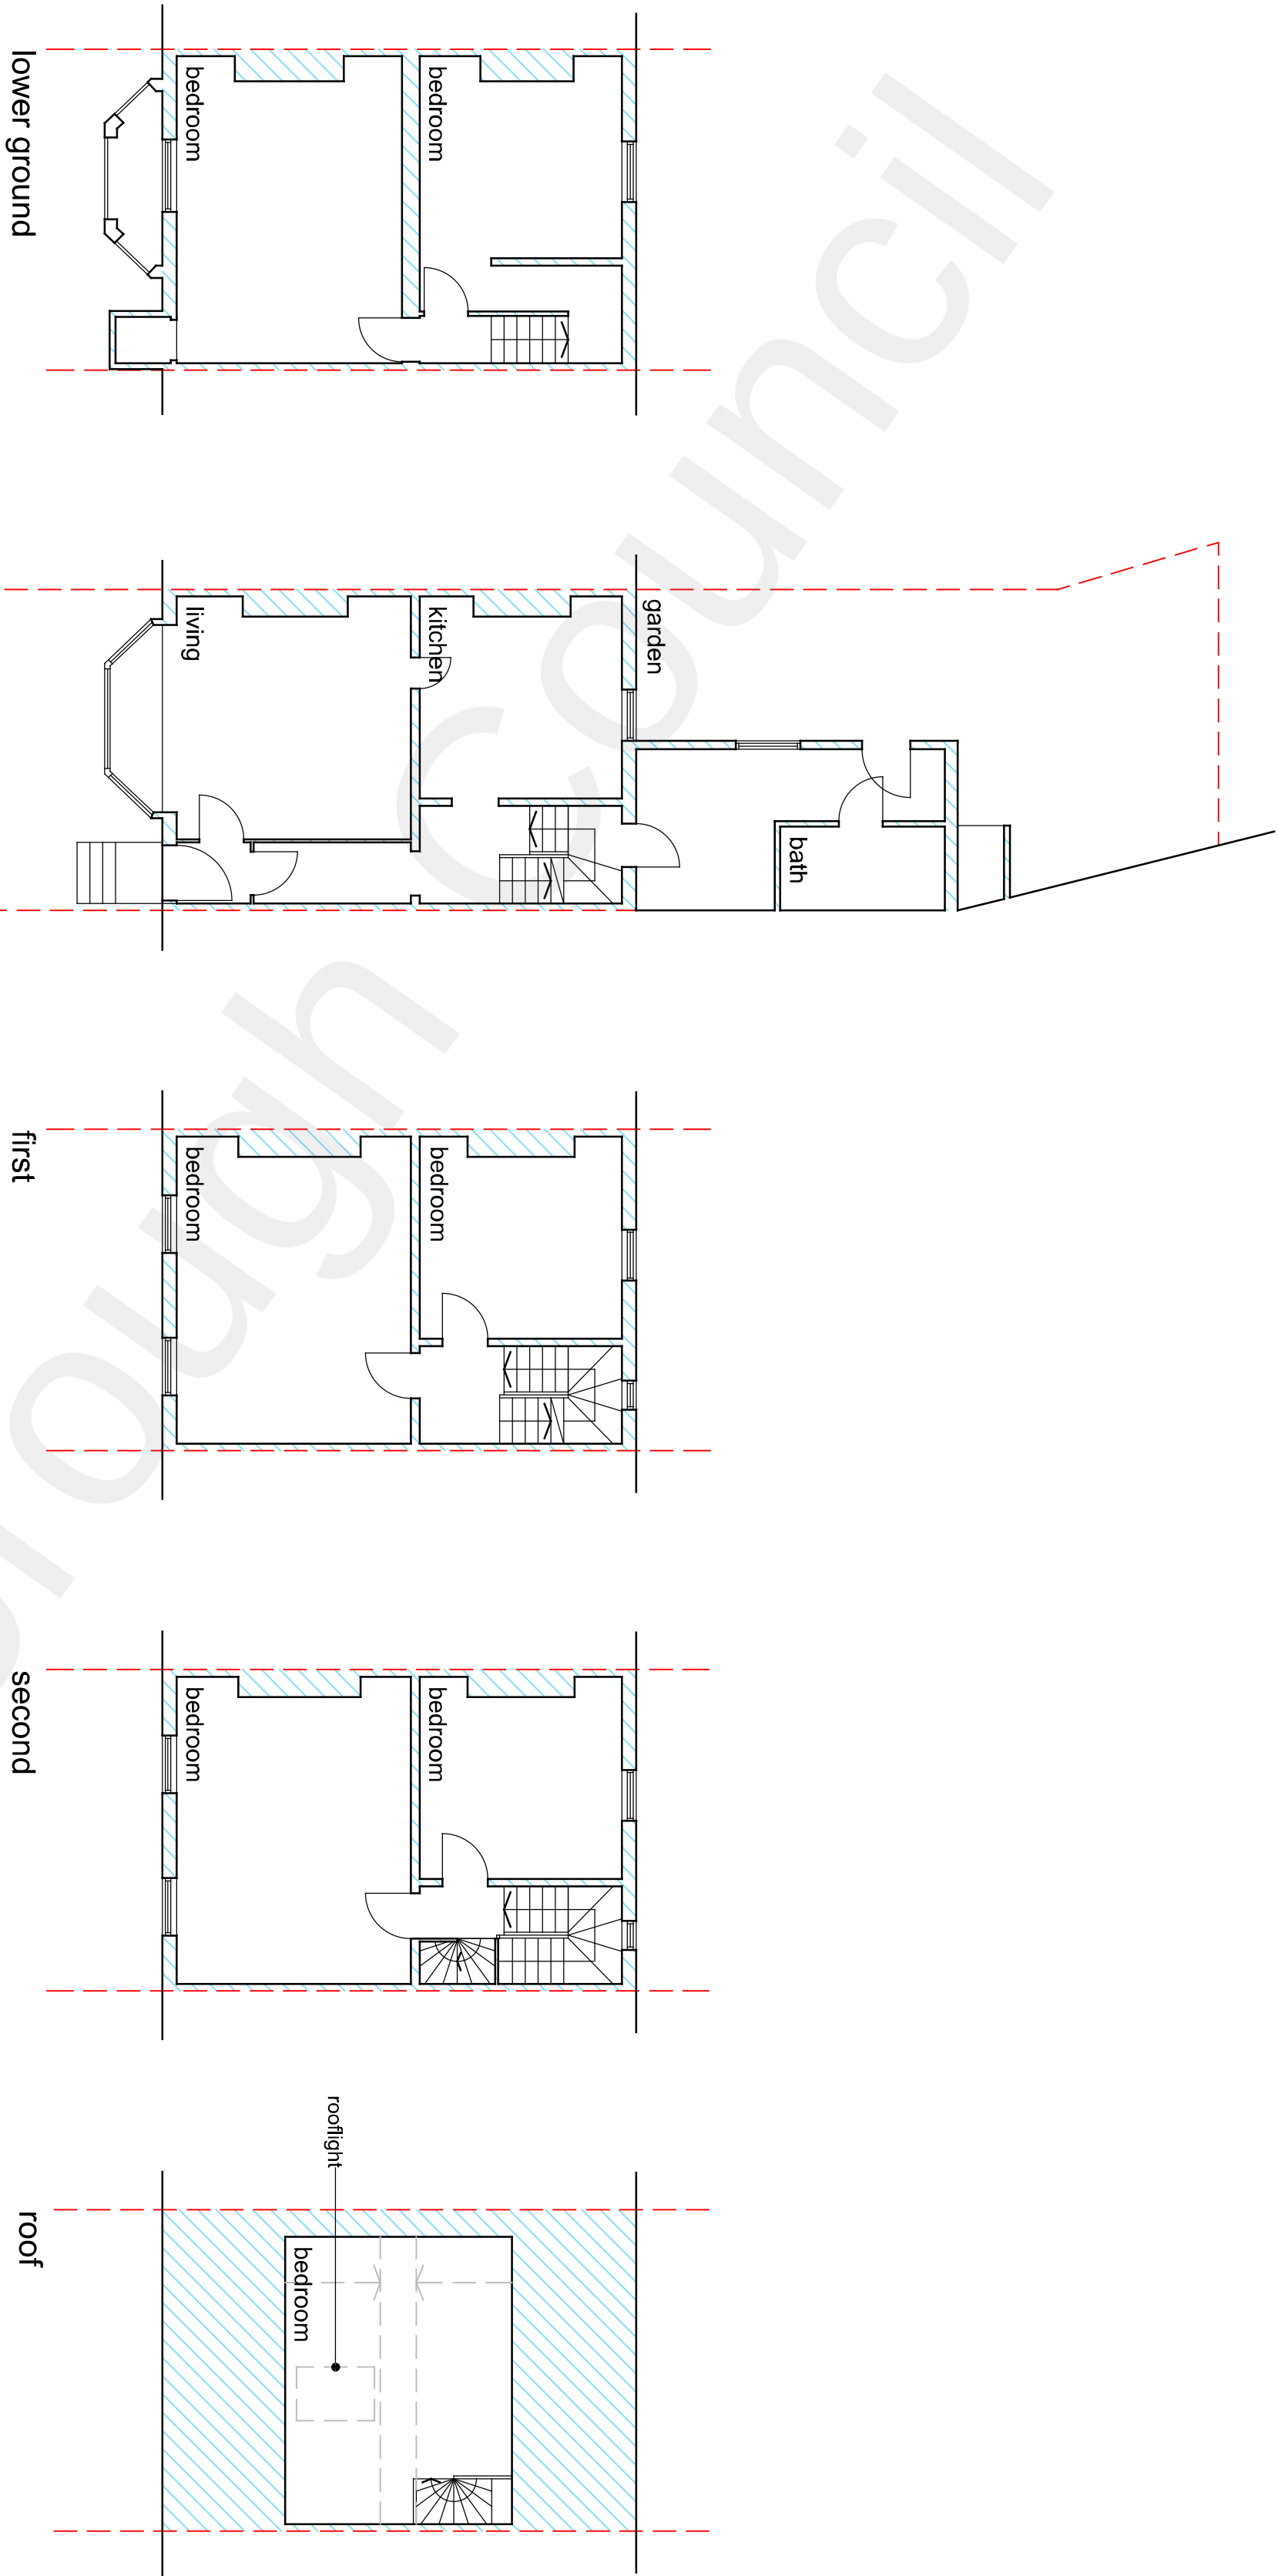

Conversion to three flats

17 Danley Road

As existing

DRAWING STATUS	
Preliminary	☐
For Approval	☒
Information	☐

Final

As-built

Revisions

Project	
Client	M. Hayer
Site	17 Danley Road
Title	As existing
Scale at A1	1:100
Date	Mar 22

sub rosa

architecture

SUB ROSA ARCHITECTURE LTD
The Studios 62 Pine Avenue Gravesend DA12 1QZ
t: 01474 747707
e: carlou@subrosaa.co.uk

DRAWING NUMBER

22 - 1421 - 01B