


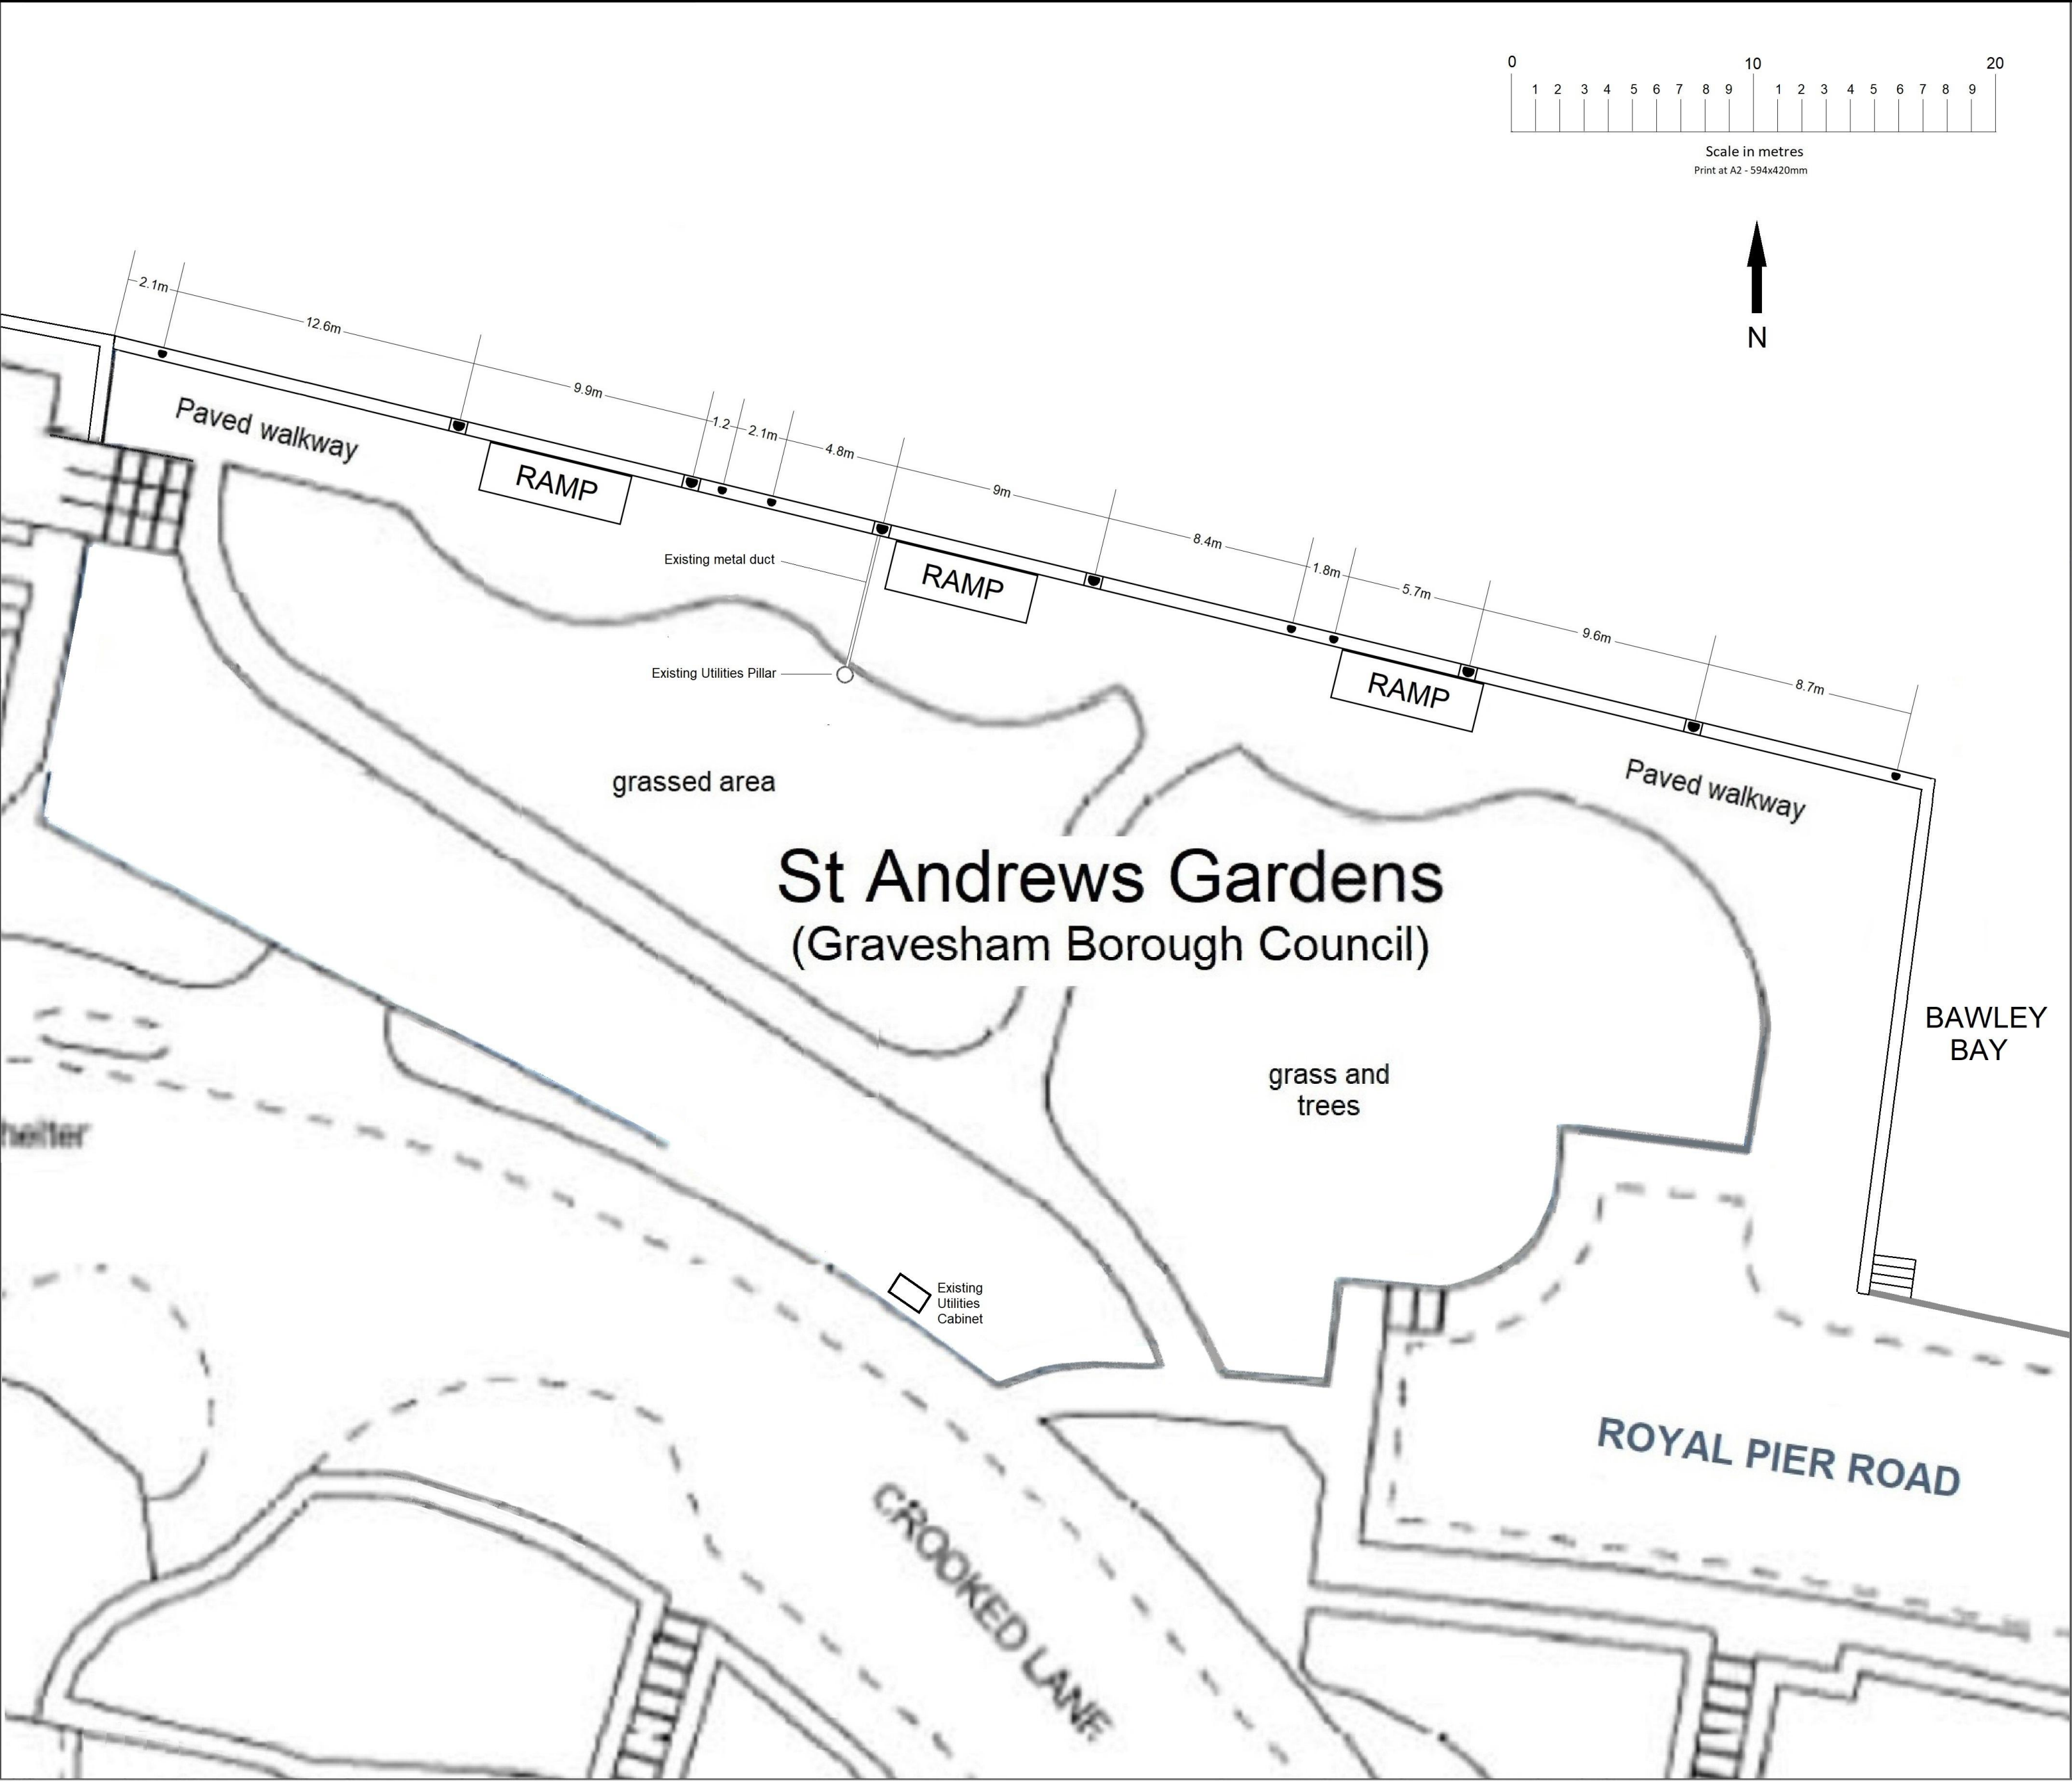

ST ANDREWS QUAY
MOORING & UTILITIES
ARRANGEMENTS
AS EXISTING

SCALE: 1:200
PRINT AT A2
594mm x 420mm

DWG No: 008 Rev 2
19/06/2023

- KEY:
- Existing 10 tonne mooring bollards
(installed circa 2011) are shown thus:
 - Existing 20 tonne mooring bollards
(installed in 2017) are shown thus: