


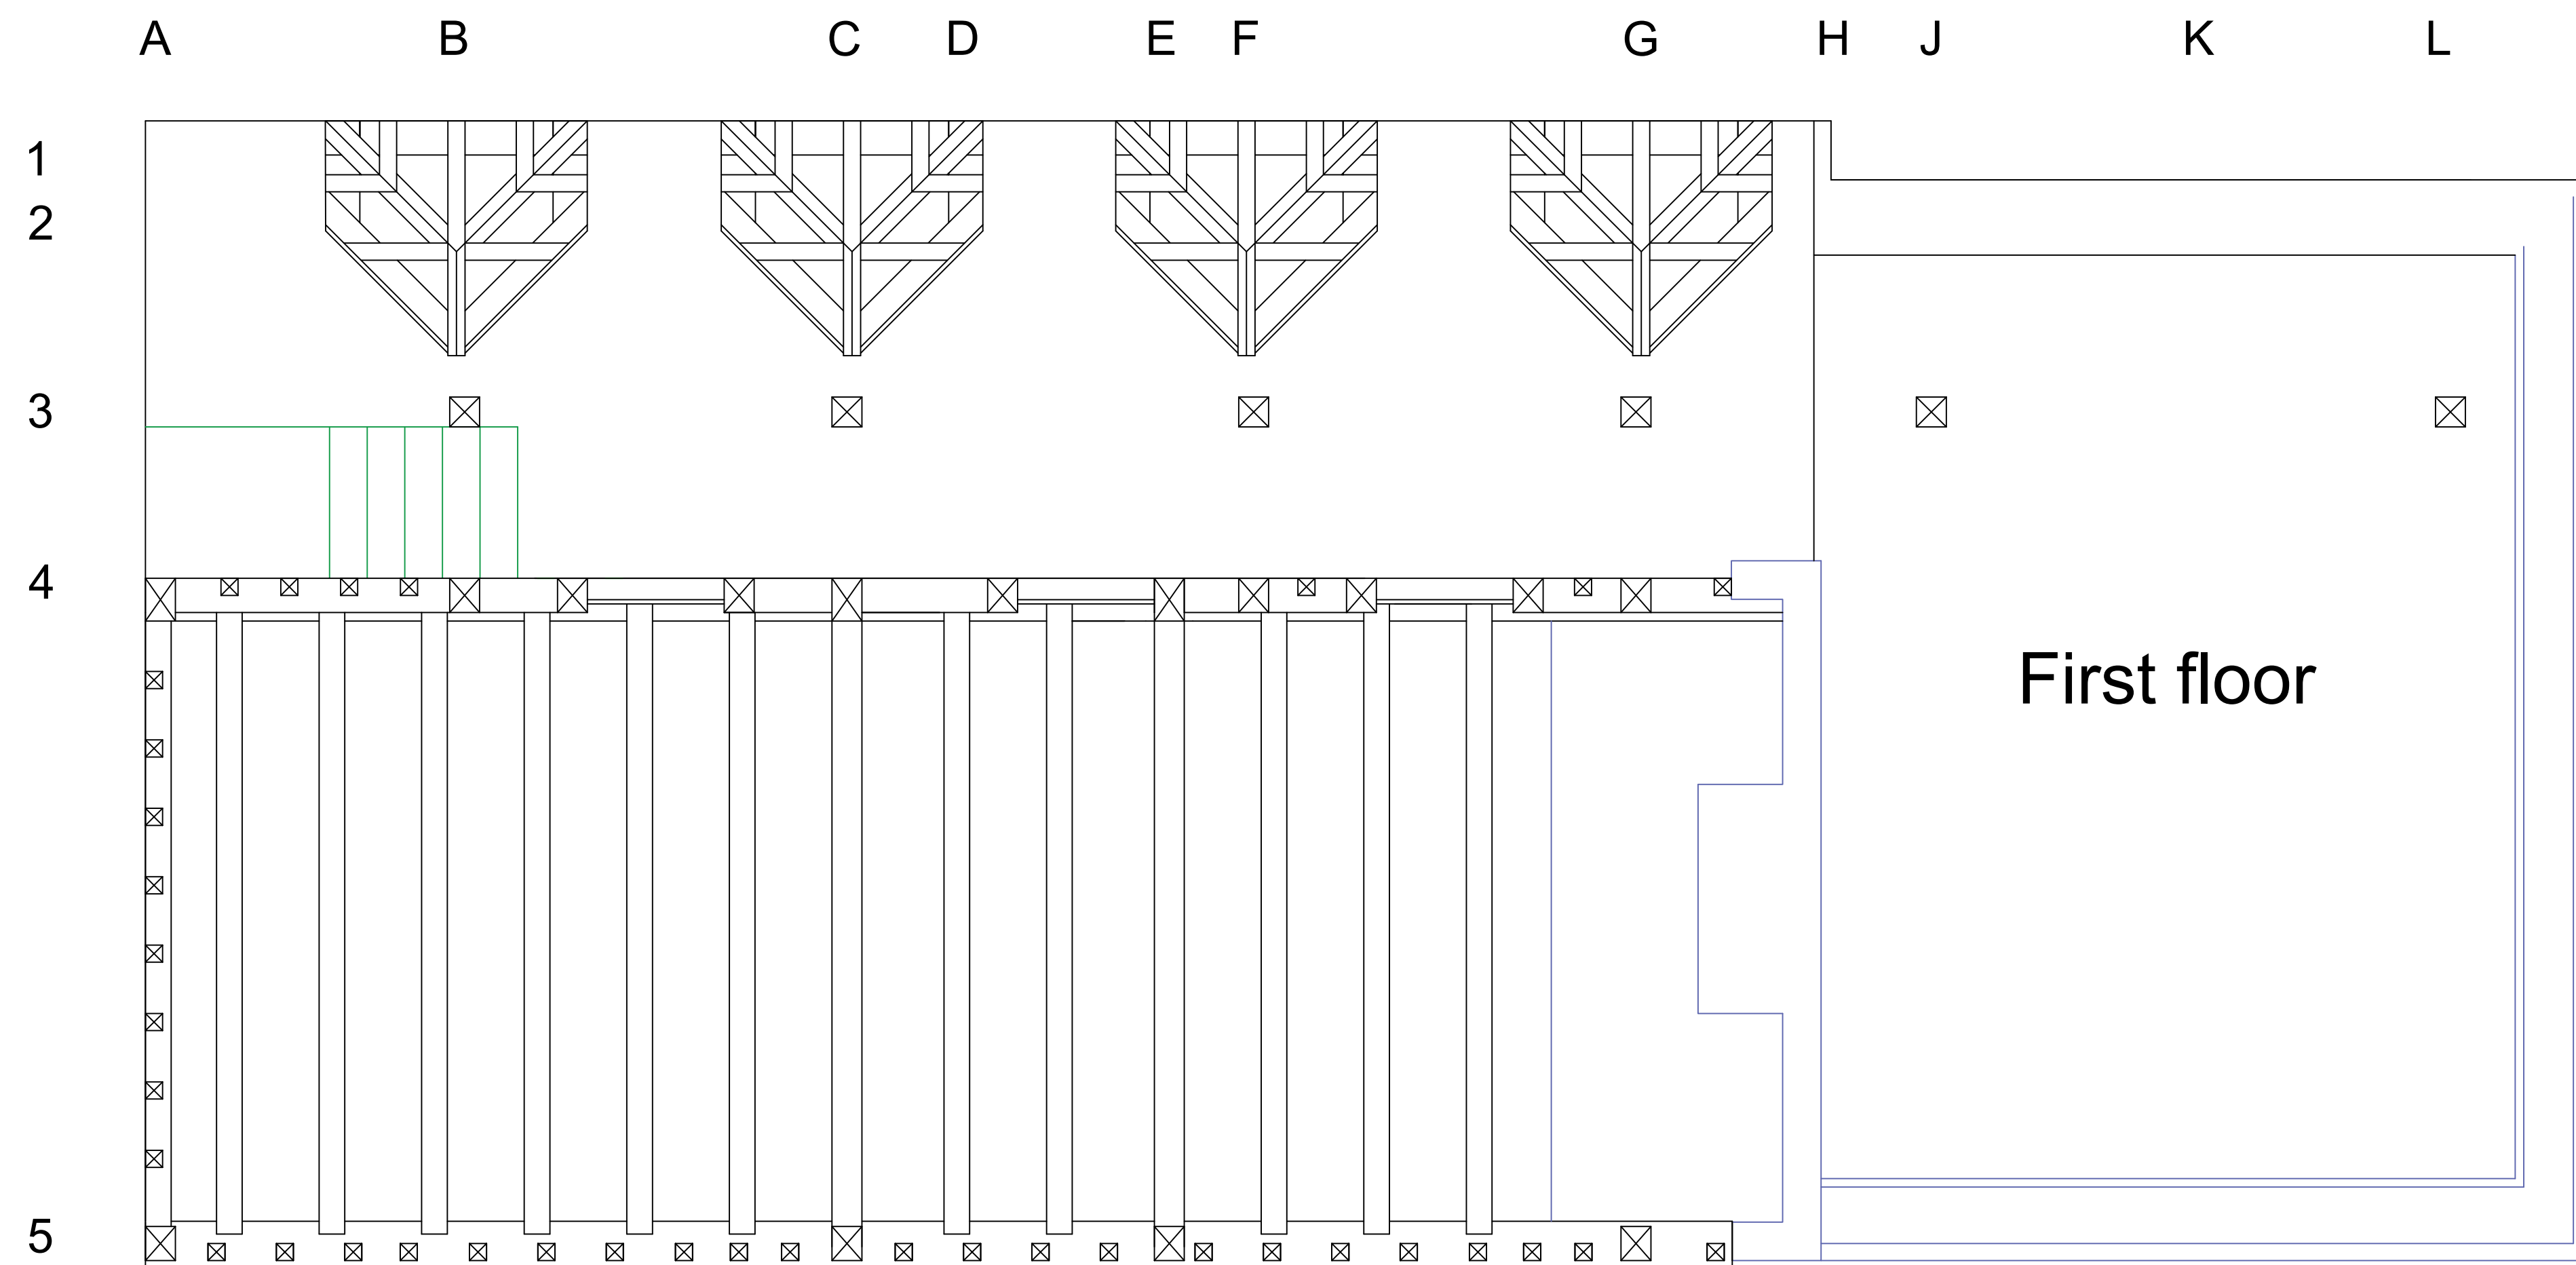

	NT/ASrev3	
No.	Revision/Issue	Date

Firm Name and Address

NORTON 

TIMBER Ltd.

Project Name and Address

Mr & Mrs A Smith
2 Church cottages,
Wrotham Rd,
Meopham,
DA13 0AB

Project Oak Frame	Sheet 10
Date 14th Feb 2023	
Scale 1:30 @ A1	