


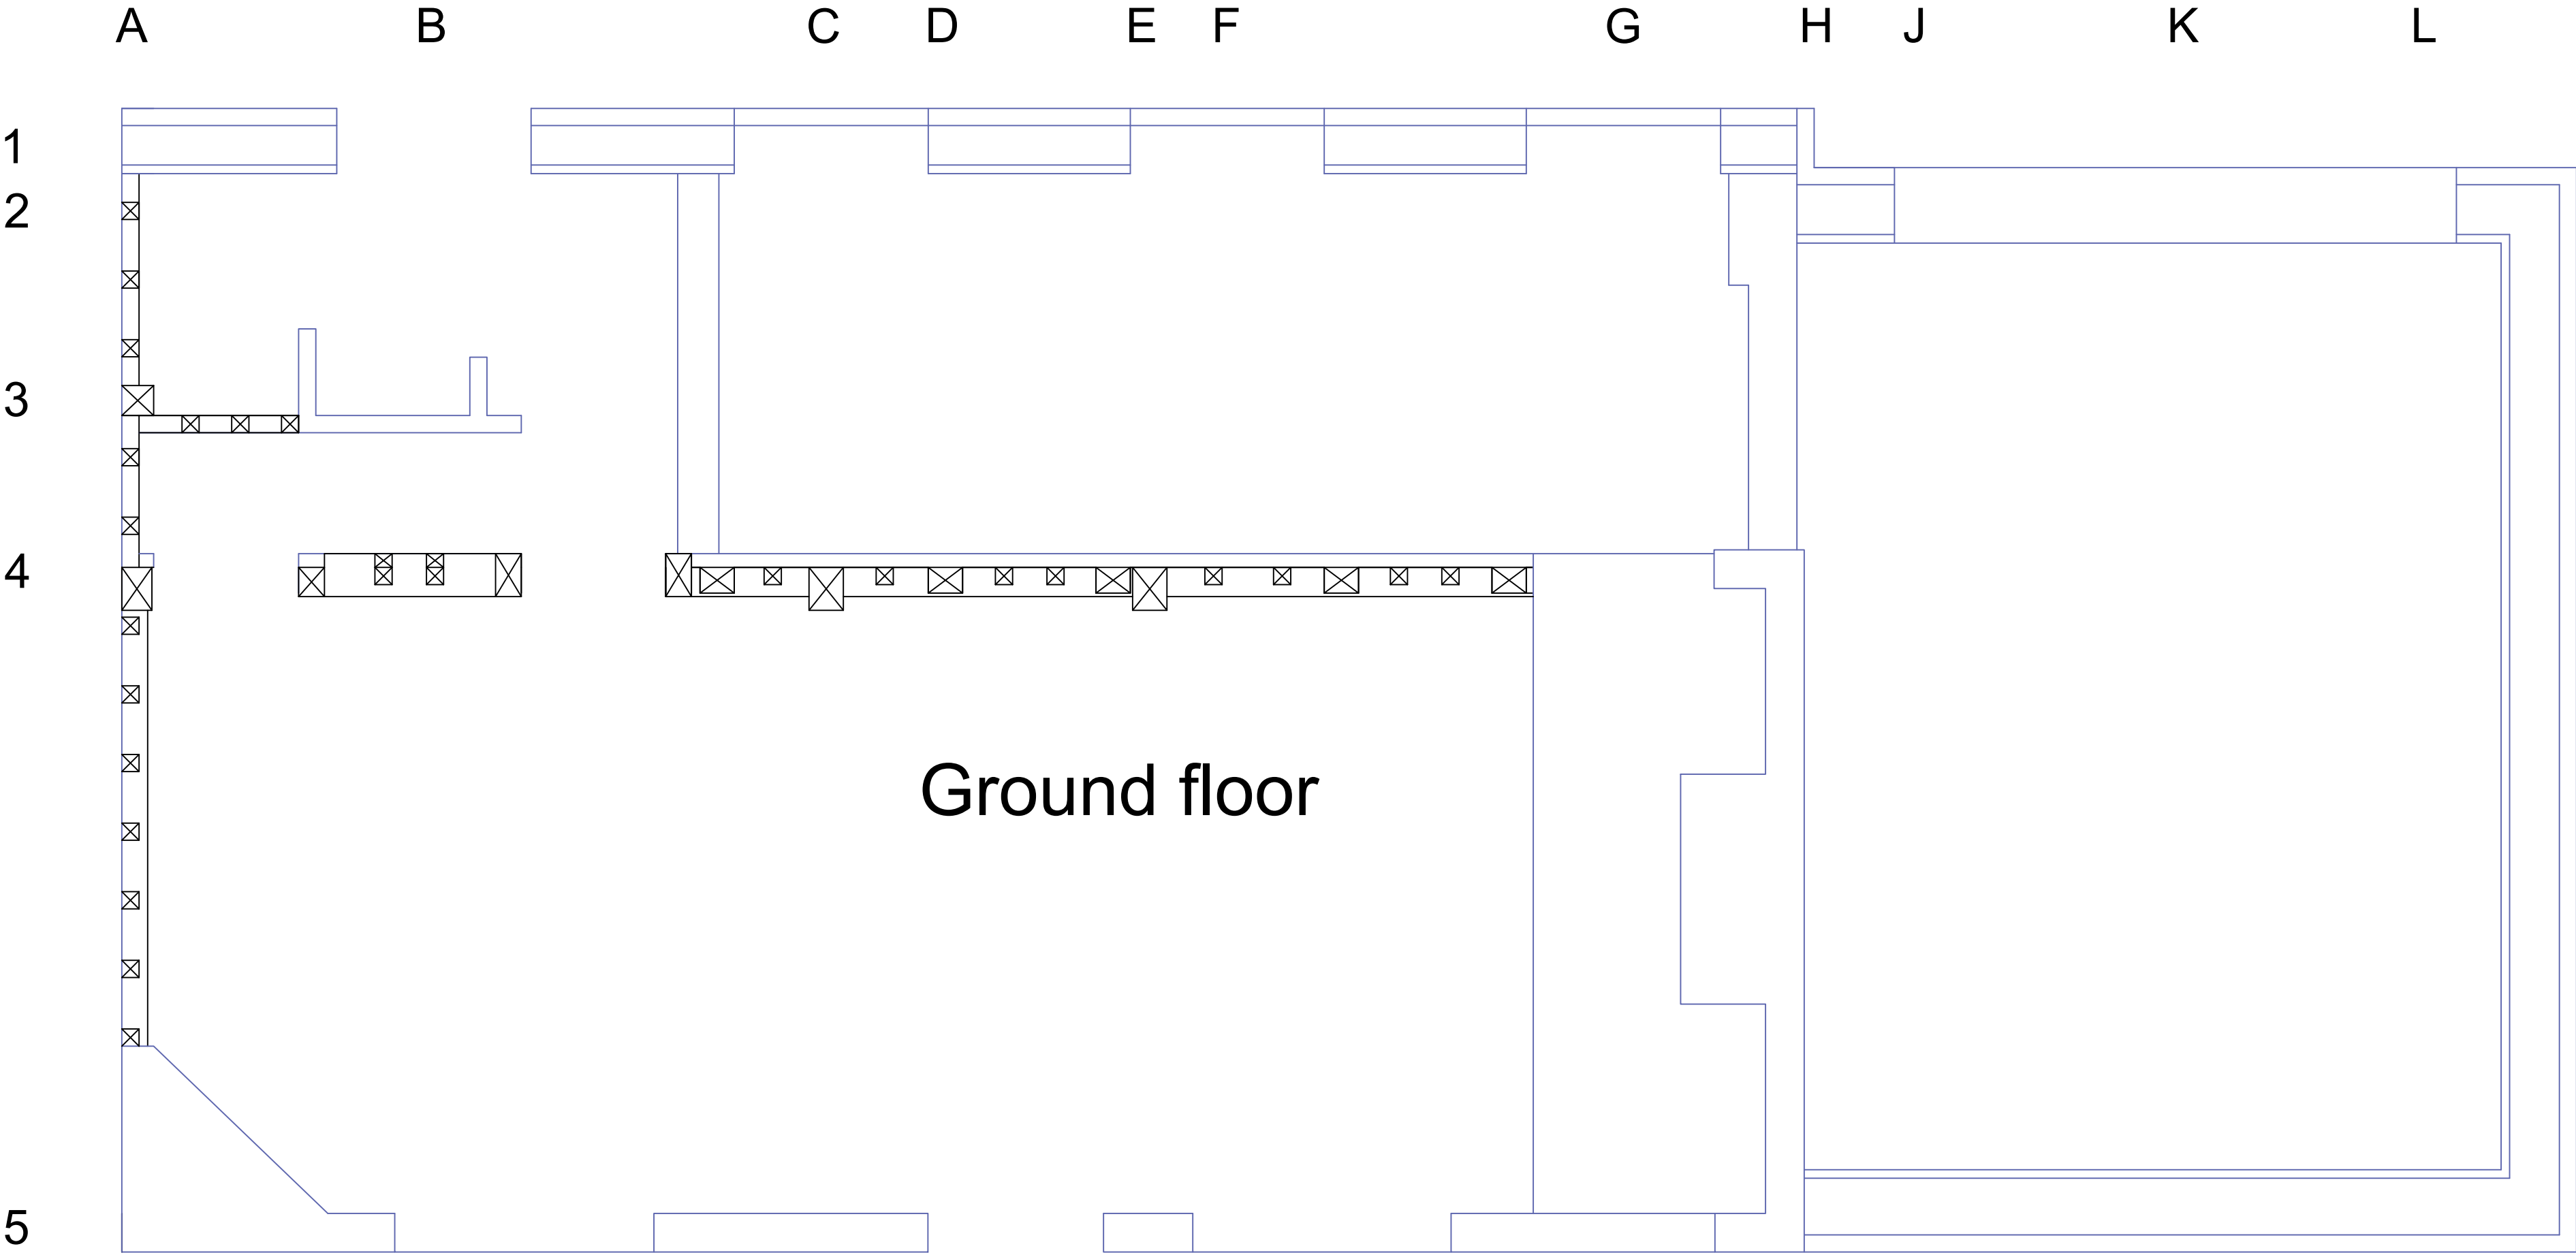

General Notes

NOTES:

Blue lines denote new or existing structural brick work.

	NT/ASrev3	
No.	Revision/Issue	Date

Firm Name and Address

NORTON

TIMBER Ltd.

Project Name and Address

Mr & Mrs A Smith

2 Church cottages,

Wrotham Rd,

Meopham,

DA13 0AB

Project	Sheet
Oak Frame	8
Date	
14th Feb 2023	
Scale	1:30 @ A1
1:30 @ A1	