


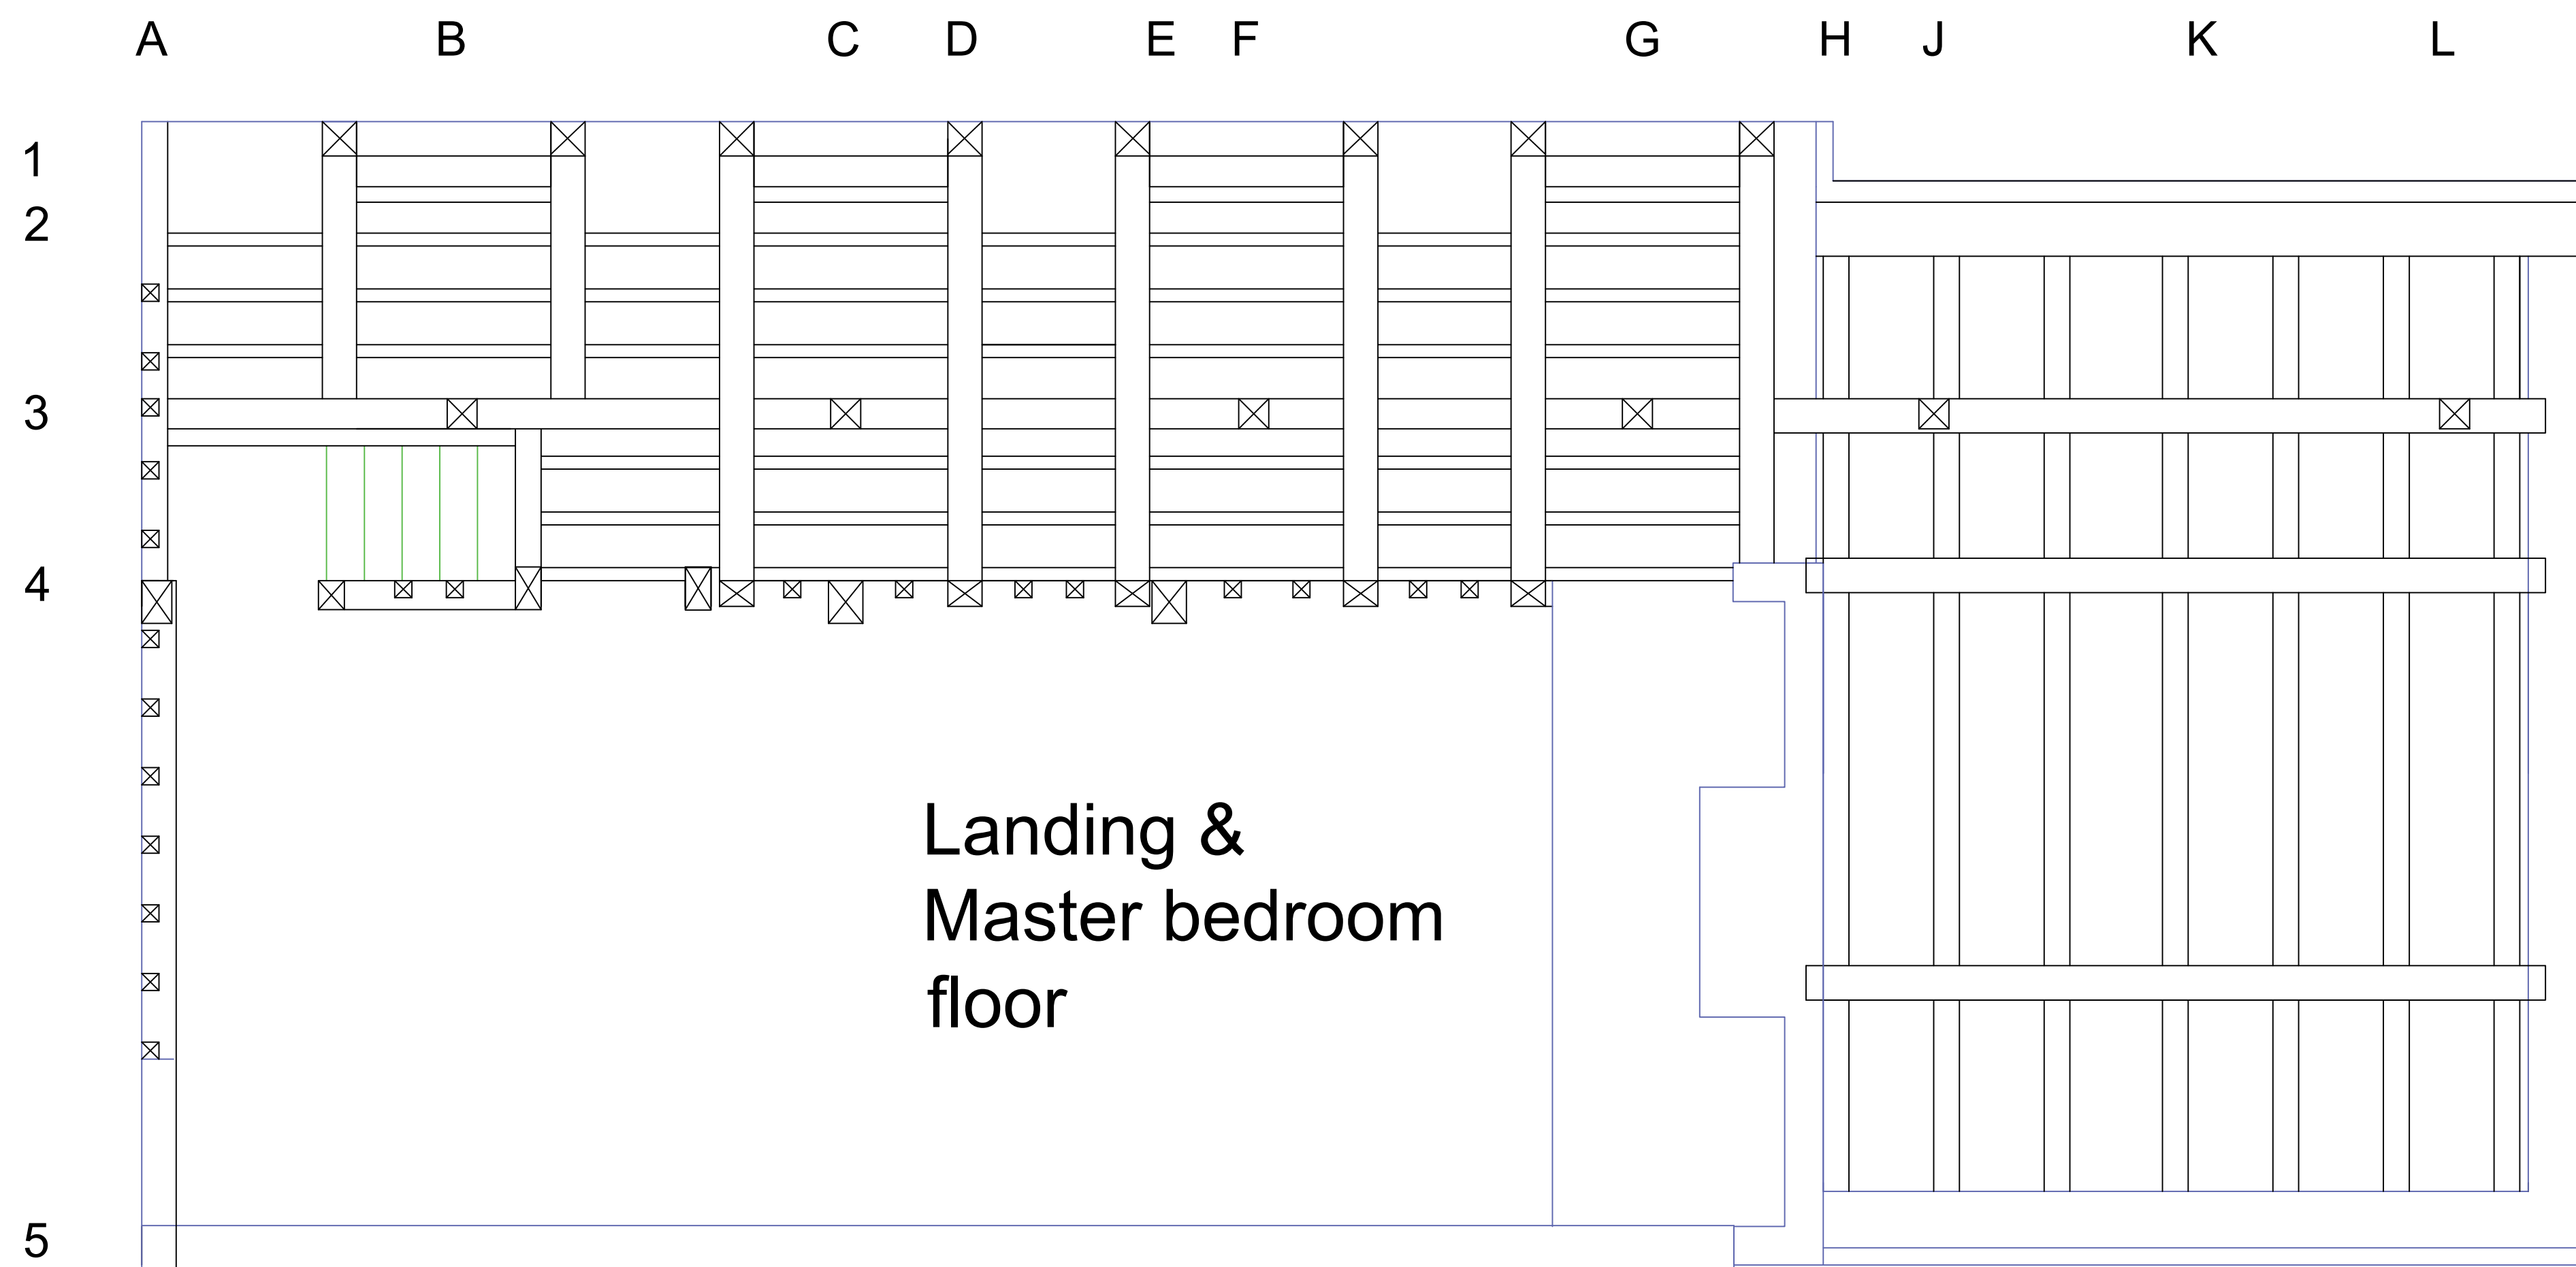

General Notes

NOTES:

Blue lines denote
new or existing
structural brick
work.

NT/AS rev5

No.	Revision/Issue	Date
-----	----------------	------

Firm Name and Address

NORTON 
TIMBER Ltd.

Project Name and Address

Mr & Mrs A Smith
2 Church cottages,
Wrotham Rd,
Meopham,
DA13 0AB

Project
Oak Frame

Date
29th March 2023

Scale
1:30 @ A1

Sheet

9