


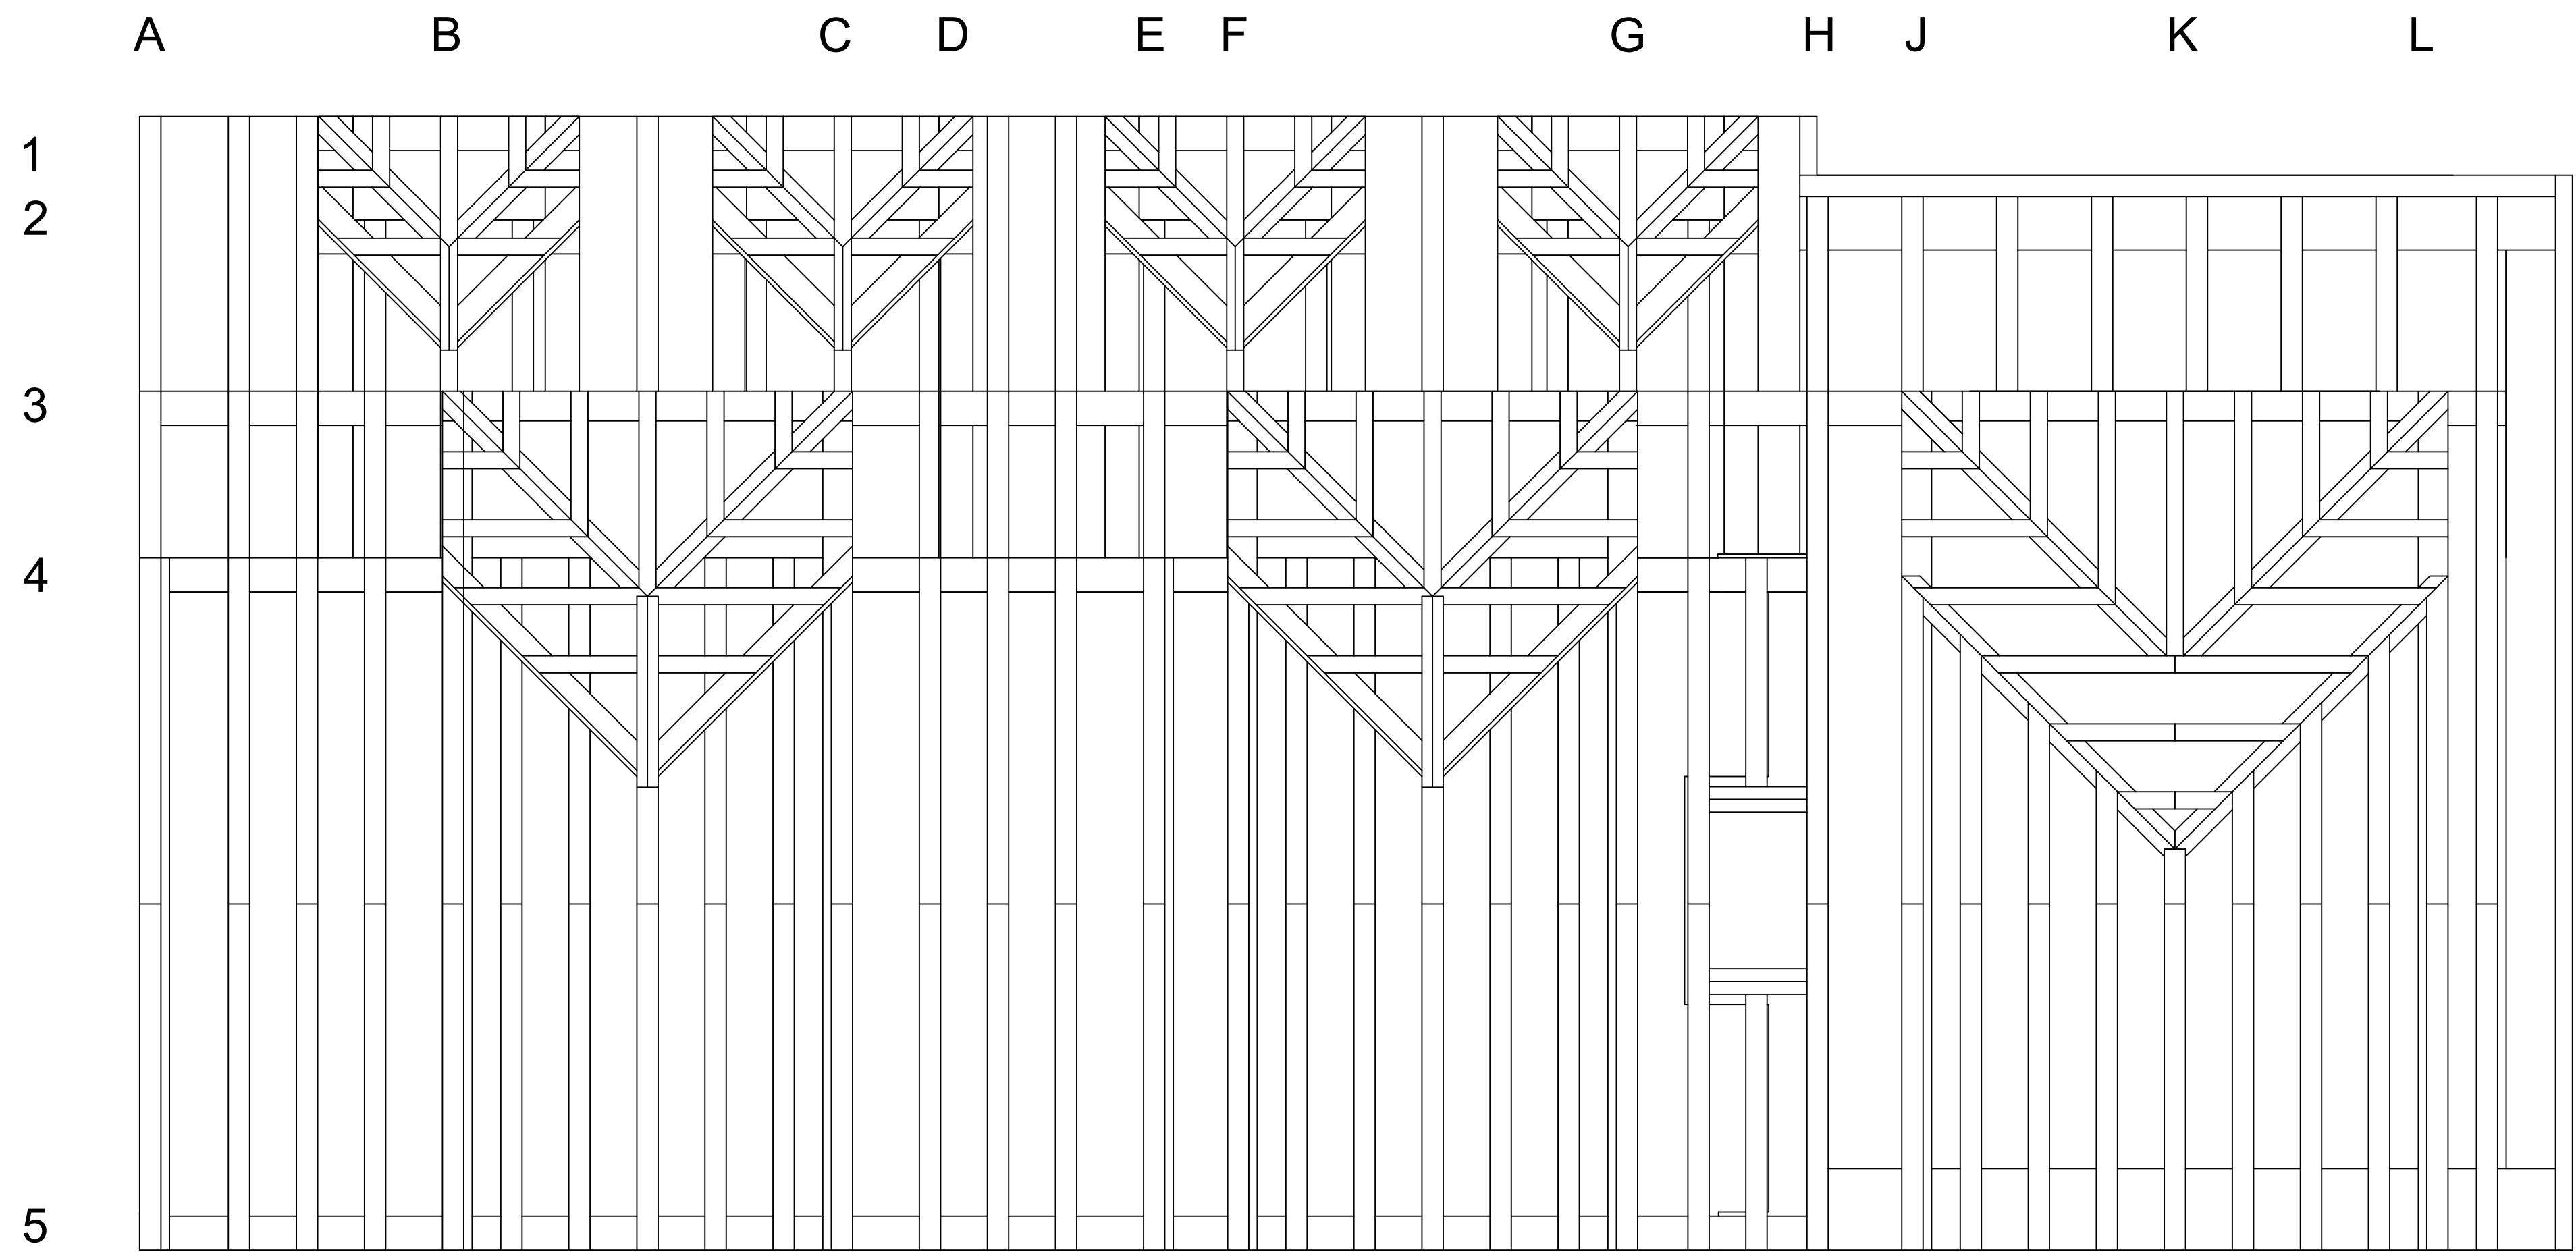

Roof

General Notes

NOTES:

	NT/ASrev2		
No.	Revision/Issue	Date	

Firm Name and Address

NORTON

TIMBER Ltd.



Project Name and Address

Mr & Mrs A Smith
2 Church cottages,
Wrotham Rd,
Meopham,
DA13 0AB

Project	Oak Frame		Sheet
Date	25th Jan 2023		
Scale	1:30 @ A1		

12