




1 Existing car park entrance
1 : 50

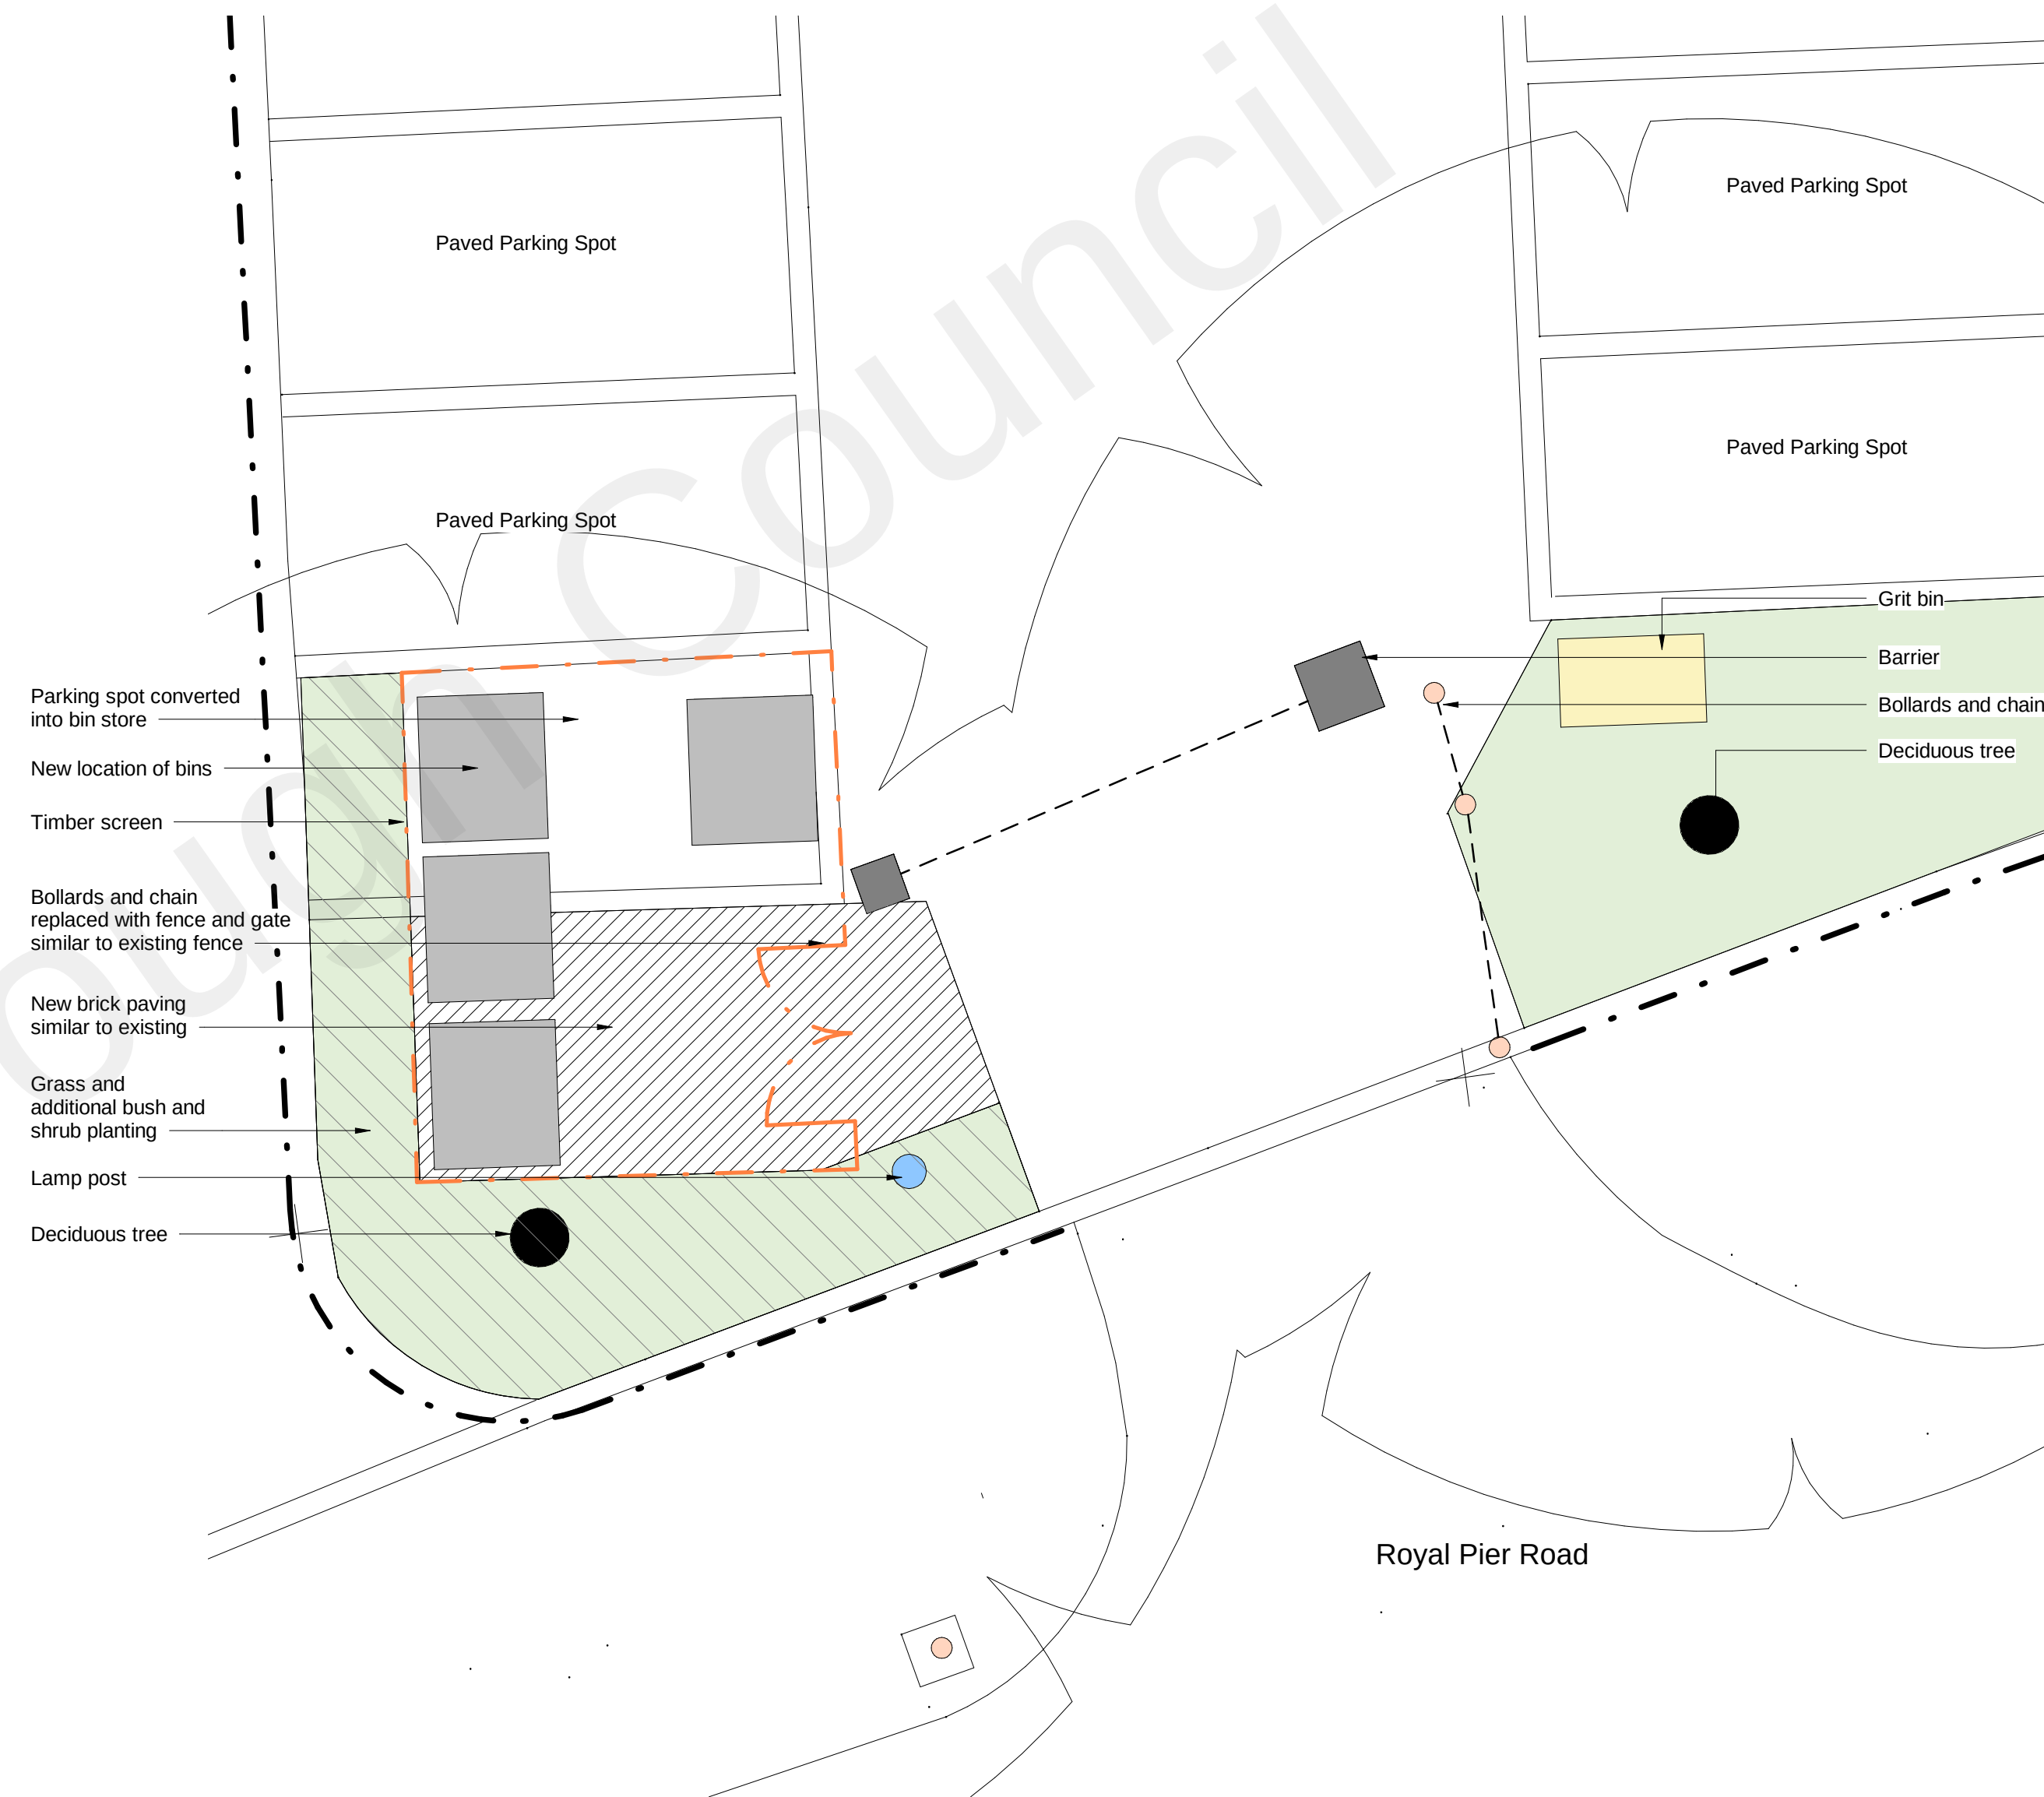

2 Proposed bin store
1 : 50

Rev Date
P1 221117

Revision
Issued for Planning

By
KL

Chk
DK

Notes

For Health & Safety related information please refer to the Rolling Designers Risk Register. Where relevant, elements identified on this register are highlighted within the model and on the drawings with the following logo.

- DO NOT SCALE FROM DRAWING;
- Drawing to be printed in colour;
- All information contained in this drawing (including digital data) should be checked and verified prior to any fabrication or construction. Any inconsistencies or omissions should be reported to Bennetts Associates;
- Unless otherwise stated, all grids or co-ordinates are based on the Ordnance Survey National Grid via GPR Observations;
- Unless otherwise stated, all spot heights and levels are expressed as AOD for "above ordnance datum" based on the Ordnance Survey ODN (Ordnance Datum Newlyn).

Bennetts Associates Architects make no warranties, express or implied, with respect to the reuse of the data provided hereafter, regardless of its format or the means of its transmission.

All existing survey data is based on, or reference from, 3rd Party information. Unless otherwise stated, all structural, mechanical, electrical information is based on, or reference from, 3rd Party data.

© Crown Copyright 2021. All Rights Reserved.
Ordnance Survey Licence 123456

Key:

Existing grass

Enhanced greenery - additional shrubs planted to conceal bin store

New brick paving, similar to existing

Deciduous tree

Lamp post


Bin

Grit bin

Proposed bin store enclosure and gate

High timber screen

Bollards and chain

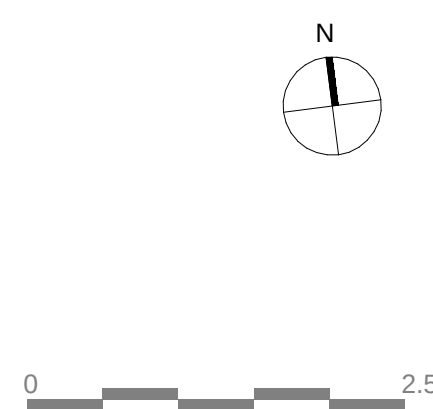

BENNETTS ASSOCIATES

1 Rawstorne Place, London EC1V 7NL
T +44(0)207 5203300 •
www.bennettsassociates.com
For Bennetts Associates' electronic information issue disclaimer

Project
Port Control Centre Gravesend
Port of London Authority

Drawing Title
**Planning
Bin store**

Drawing Number
PCC-BA-90-ZZ-DP-A-1

Scale @ A3
1:100

Scale @ A1
1: 50

Project No. 2204

Revision/Suitability
P1 S4

Revision Date
221117

YY MM DD