
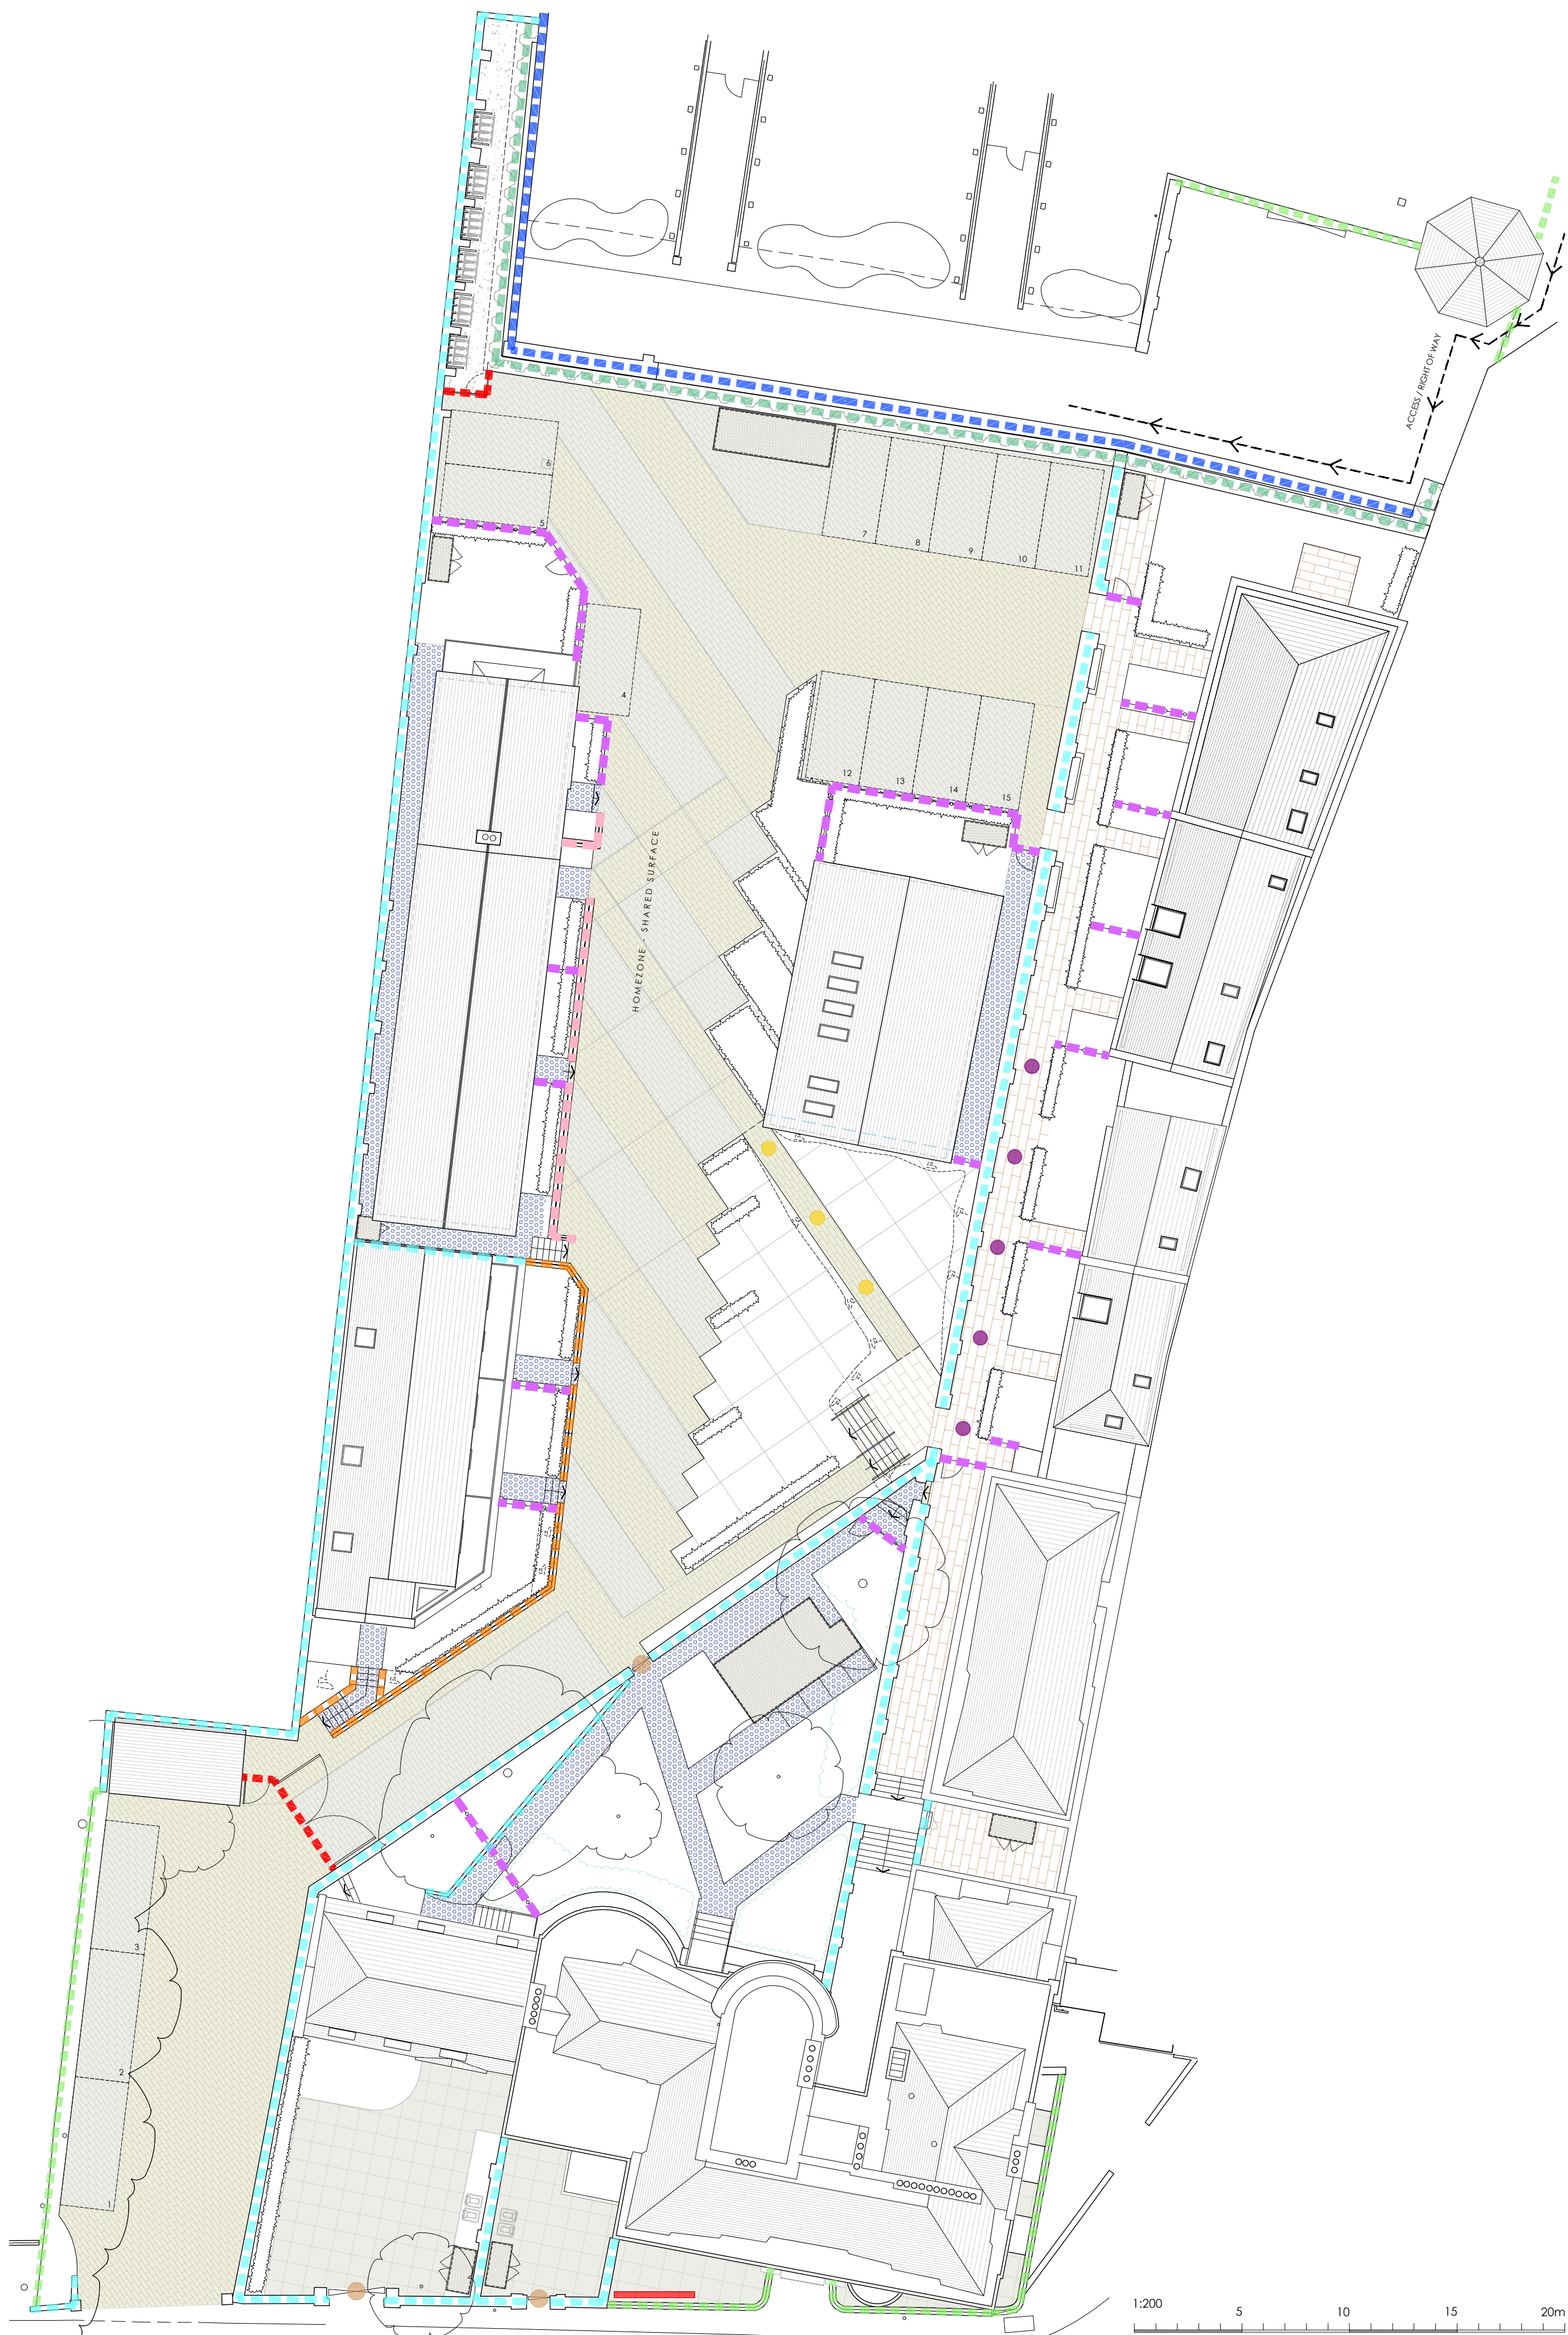


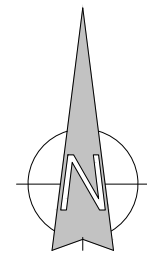

Proposed Hard Landscaping and Boundaries Plan

Legend Hard Landscaping

- Small unit block paving - Marshalls Keyblok Paving. Colour : Natural. Approx size: 200mm x 100mm.
 - Small unit block paving - Marshalls Keyblok Paving. Colour : Buff. Approx size: 200mm x 100mm.
 - Large paving slabs - Global Landscaping Hand Selected Sandstone Paving. Natural Stone Range. Colour : Buff Brown. Approx size: 600mm x 900mm.
 - Concrete.
 - Shingle path finish.
 - Existing flagstones. To be retained and repaired.
 - Proposed location for engraved block paving to display key historic dates connected to Custom House.
 - Proposed location for engraved block paving to display historic route in connection to Custom House involvement in shipping trade.
- Small block paving - Marshalls Keyblok Paving. Colour : Natural
- Small block paving - Marshalls Keyblok Paving. Colour : Buff
- Large paving slabs - Global Landscaping Hand Selected Sandstone Paving. Natural Stone Range. Colour : Buff Brown
- Shingle path finish.

Legend Boundary Treatments

- Boundary hedging and shrubs.
- Existing iron railing fence to be retained.
- Existing flood defense wall.
- Existing masonry wall.
- New upgraded flood defense wall.
- Proposed metal low level railing and gates.
- Proposed low level brick wall with railing. (Brick to match New Build House)
- Proposed brick wall with railing. (Brick to match Boathouse)
- Proposed metal access gate.
- Existing gates to be retained.

TURNER JACKSON+DAY ASSOCIATES

Radio House Thanet Way, Whitstable Kent CT15 3QX
t: 01227 261453
e: enquiries@tjda.co.uk
www.turnerjacksonday.co.uk

client details
Custom House (Gravesend) Ltd

project details
Custom House
The Terrace, Gravesend, DA12 2DE

drawing title
Proposed Hard Landscaping and Boundaries Plan

date May'26 scale 1:200@A1 NS
drawn by checked by

project no: 1735
drawing no: C16-1
revision