



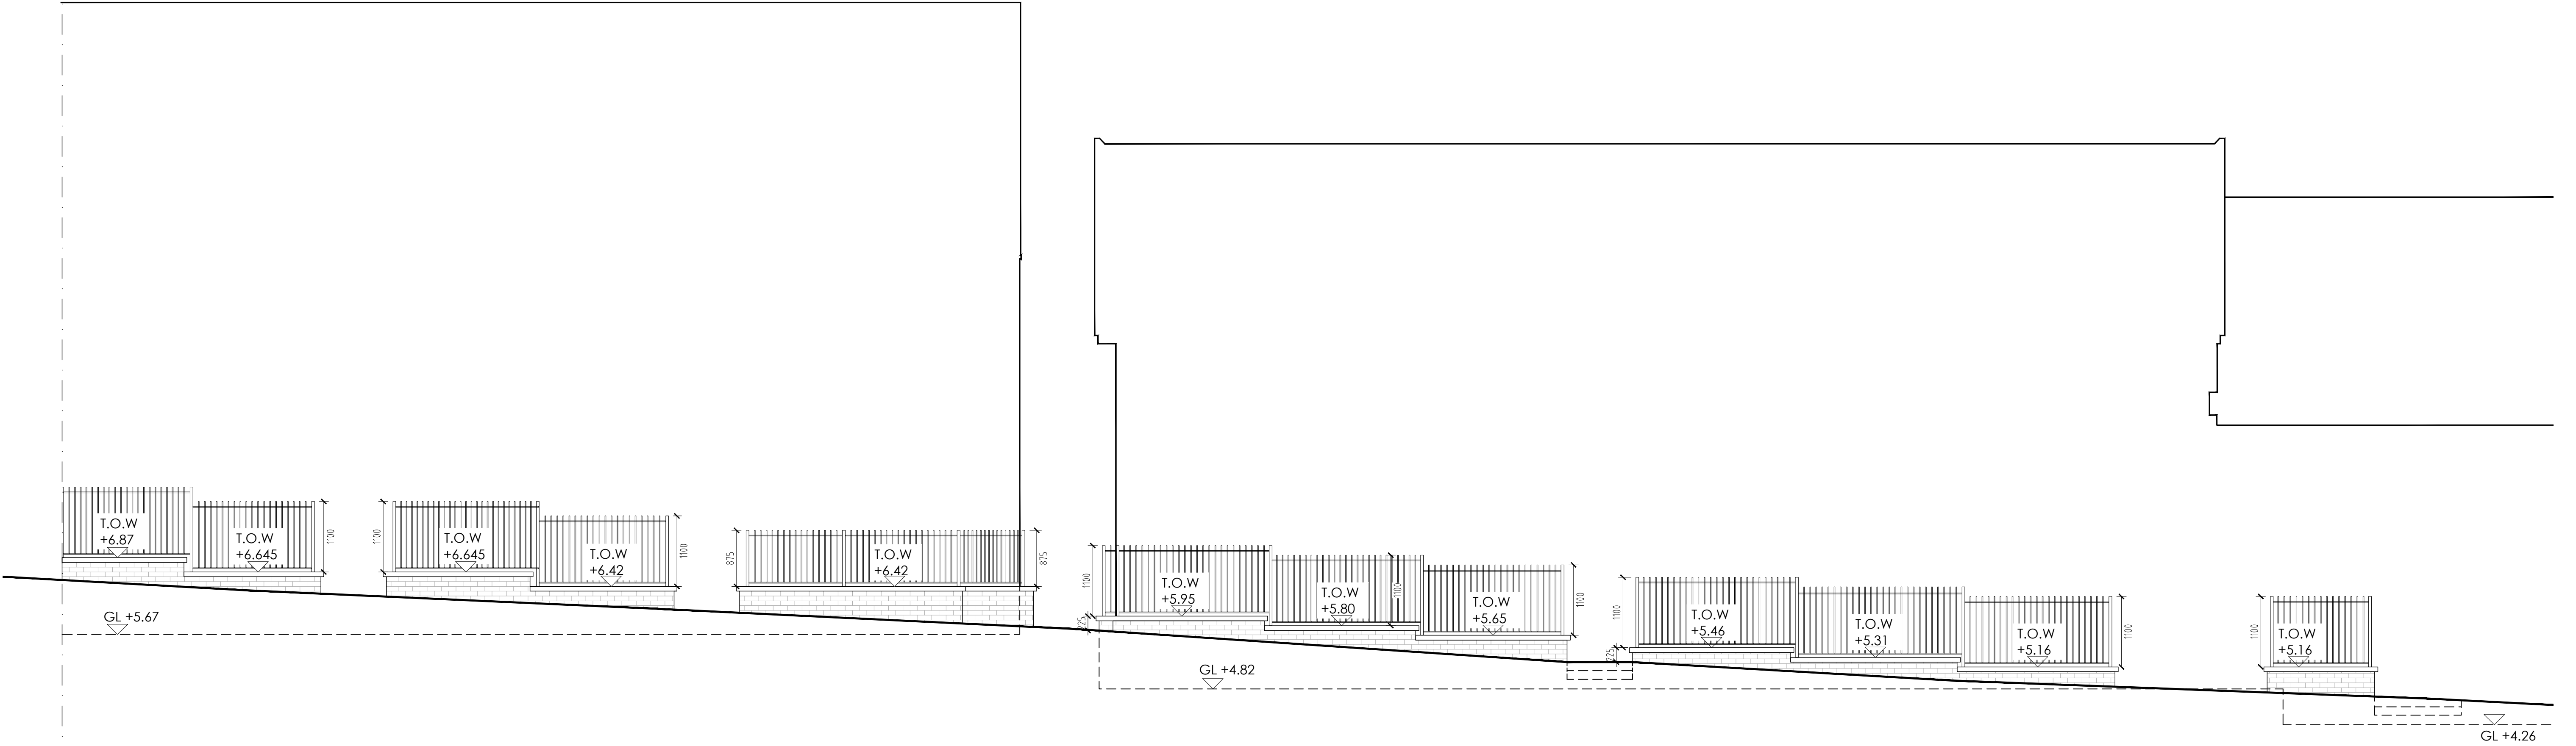


Proposed new build brick retaining wall with railing.
1.50


Proposed boathouse brick retaining wall with railing.
1.50

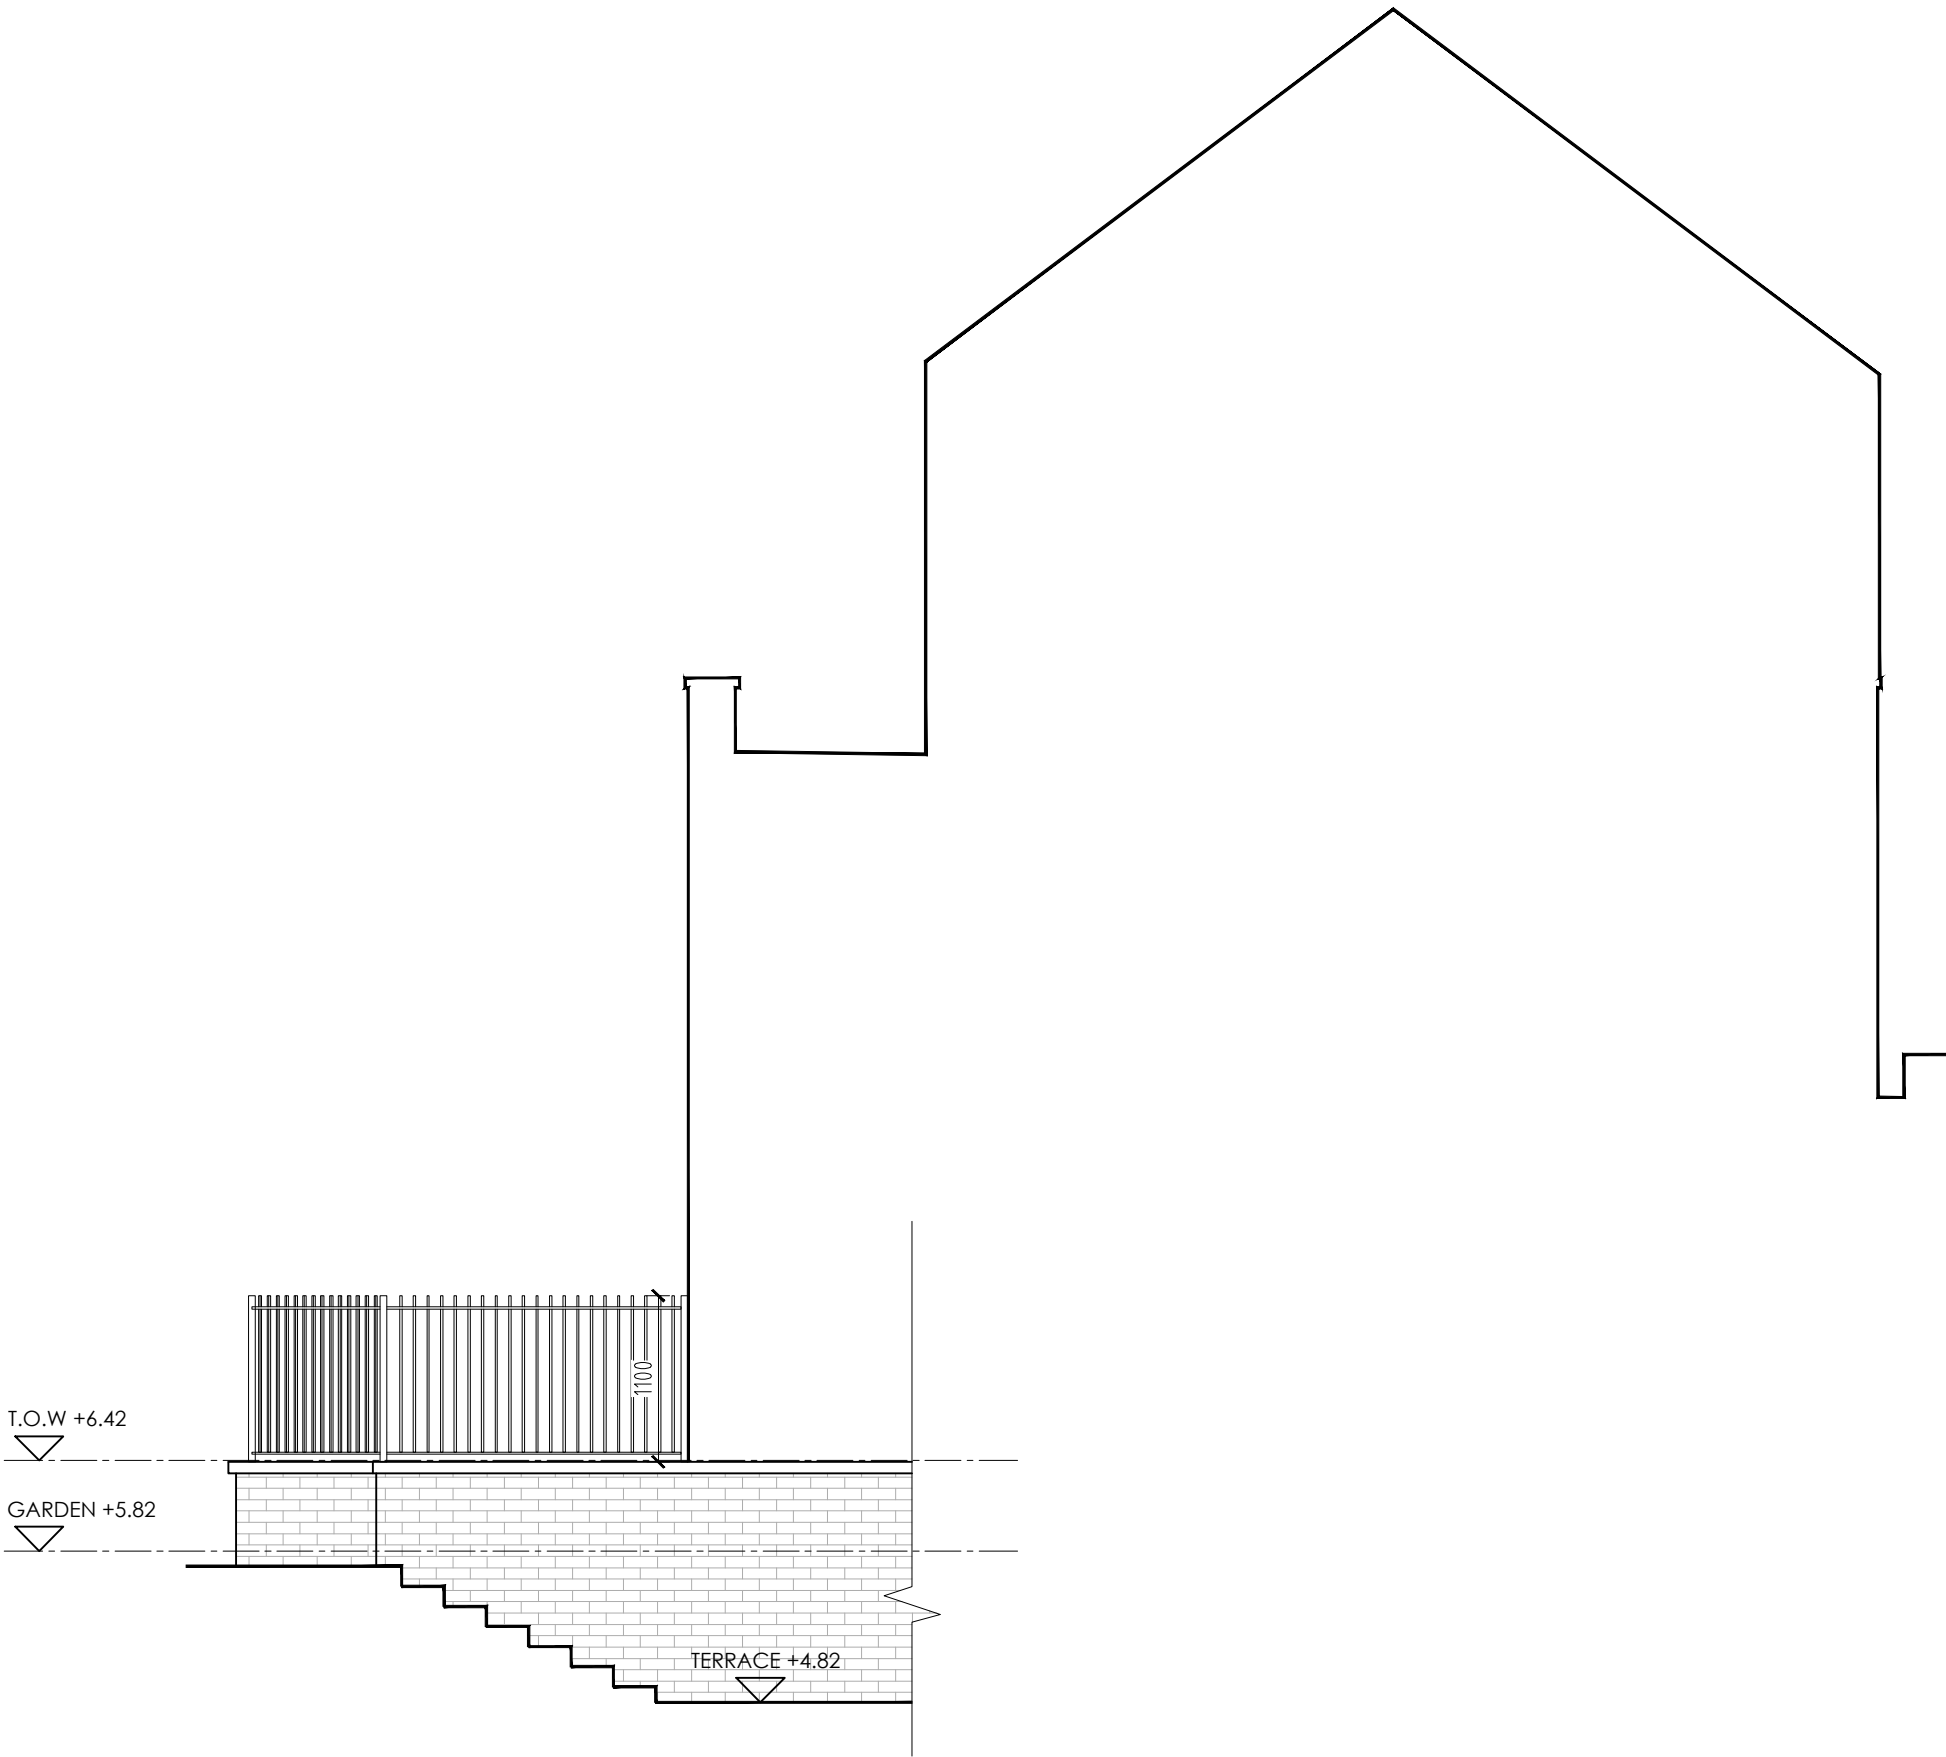



Proposed new build brick retaining wall with railing, flank elevation.
1.50

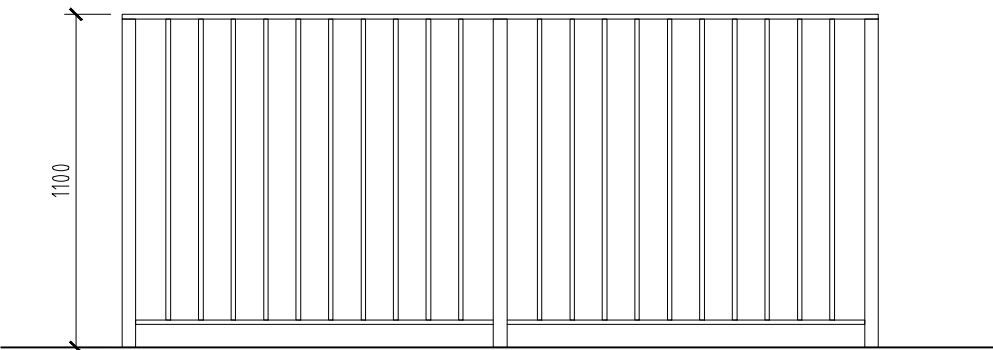

Proposed low level metal railing
1.25

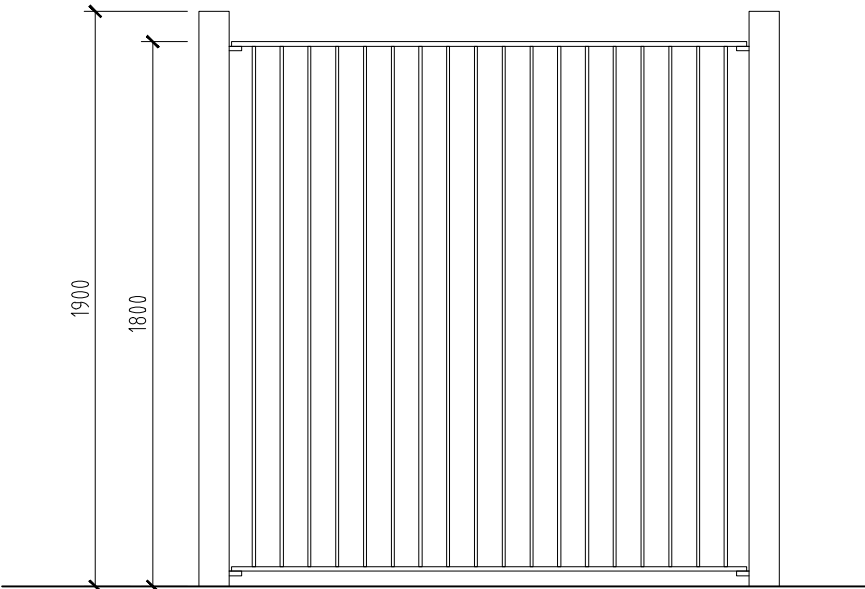

Proposed metal railing and cycle store access gate
1.25

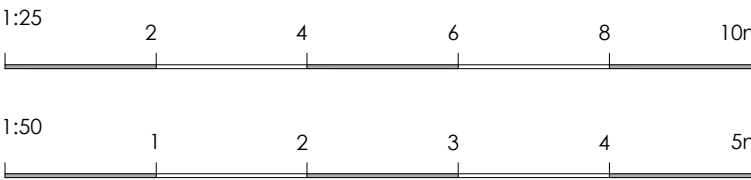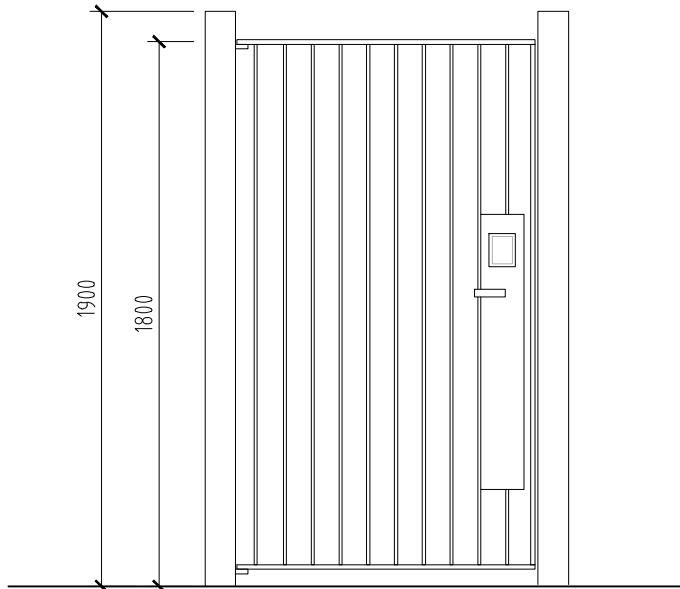

REV	DESCRIPTION	DATE	BY	CHKD

TURNER JACKSON+DAY ASSOCIATES

Radio House
Thanet Way, Whitstable
Kent CT5 3QX
t: 01227 261453
e: enquiries@tjda.co.uk
www.turner-jacksonday.co.uk

client details
Custom House (Gravesend) Ltd

project details
Custom House
The Terrace, Gravesend, DA12 2DE

drawing title
Proposed Boundary Details

date scale drawn by checked by
May'26 as noted NS

project no.	drawing no.	revision
1735	C16-2	