



EXT OB Light				
Calculation Points Name	Average	Maximum	Minimum	Min/Avg
OB East Garden	1 lx	5.3 lx	0.1 lx	0.13
OB East House Facade	2 lx	5.1 lx	0.0 lx	0.01
OB North Garden	1 lx	6.4 lx	0.0 lx	0.02
OB North House Facade	10 lx	22.9 lx	0.8 lx	0.08
OB South Garden	3 lx	15.0 lx	0.0 lx	0.00
OB South House Facade	11 lx	44.6 lx	0.0 lx	0.00
OB West Garden	1 lx	2.8 lx	0.2 lx	0.23
OB West House Facade	22 lx	30.9 lx	11.8 lx	0.54

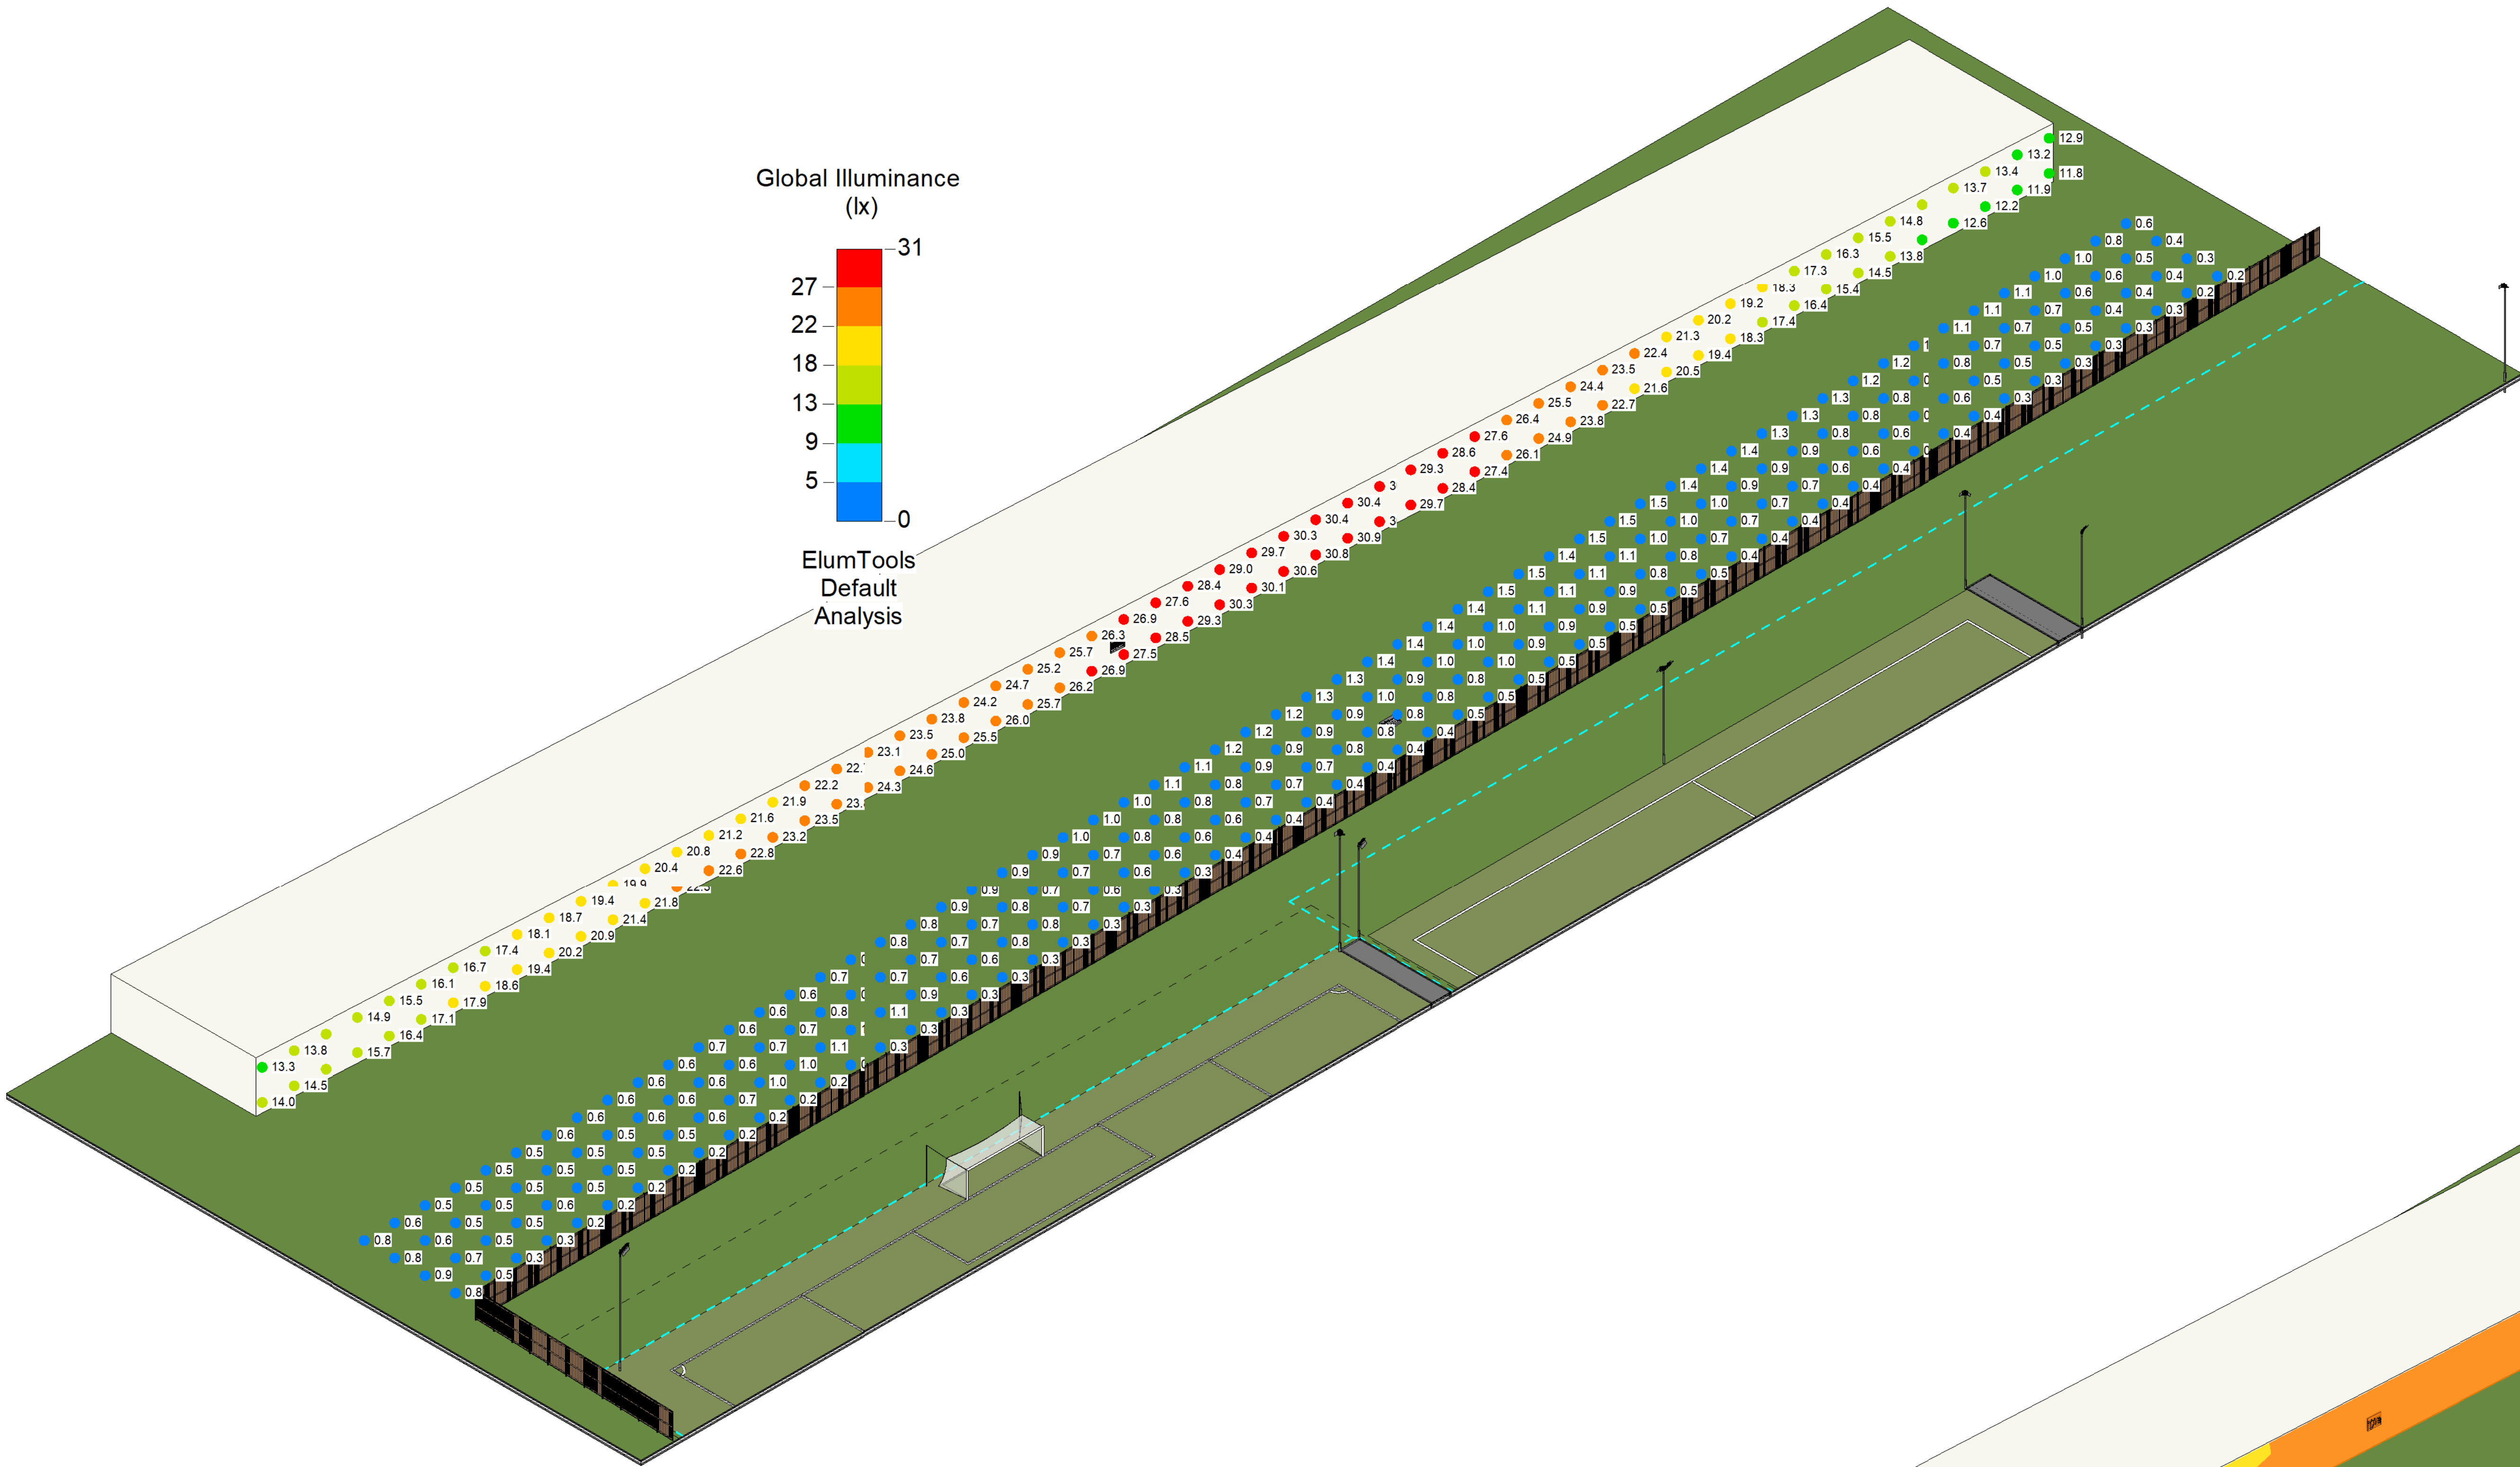

1 West OB Points

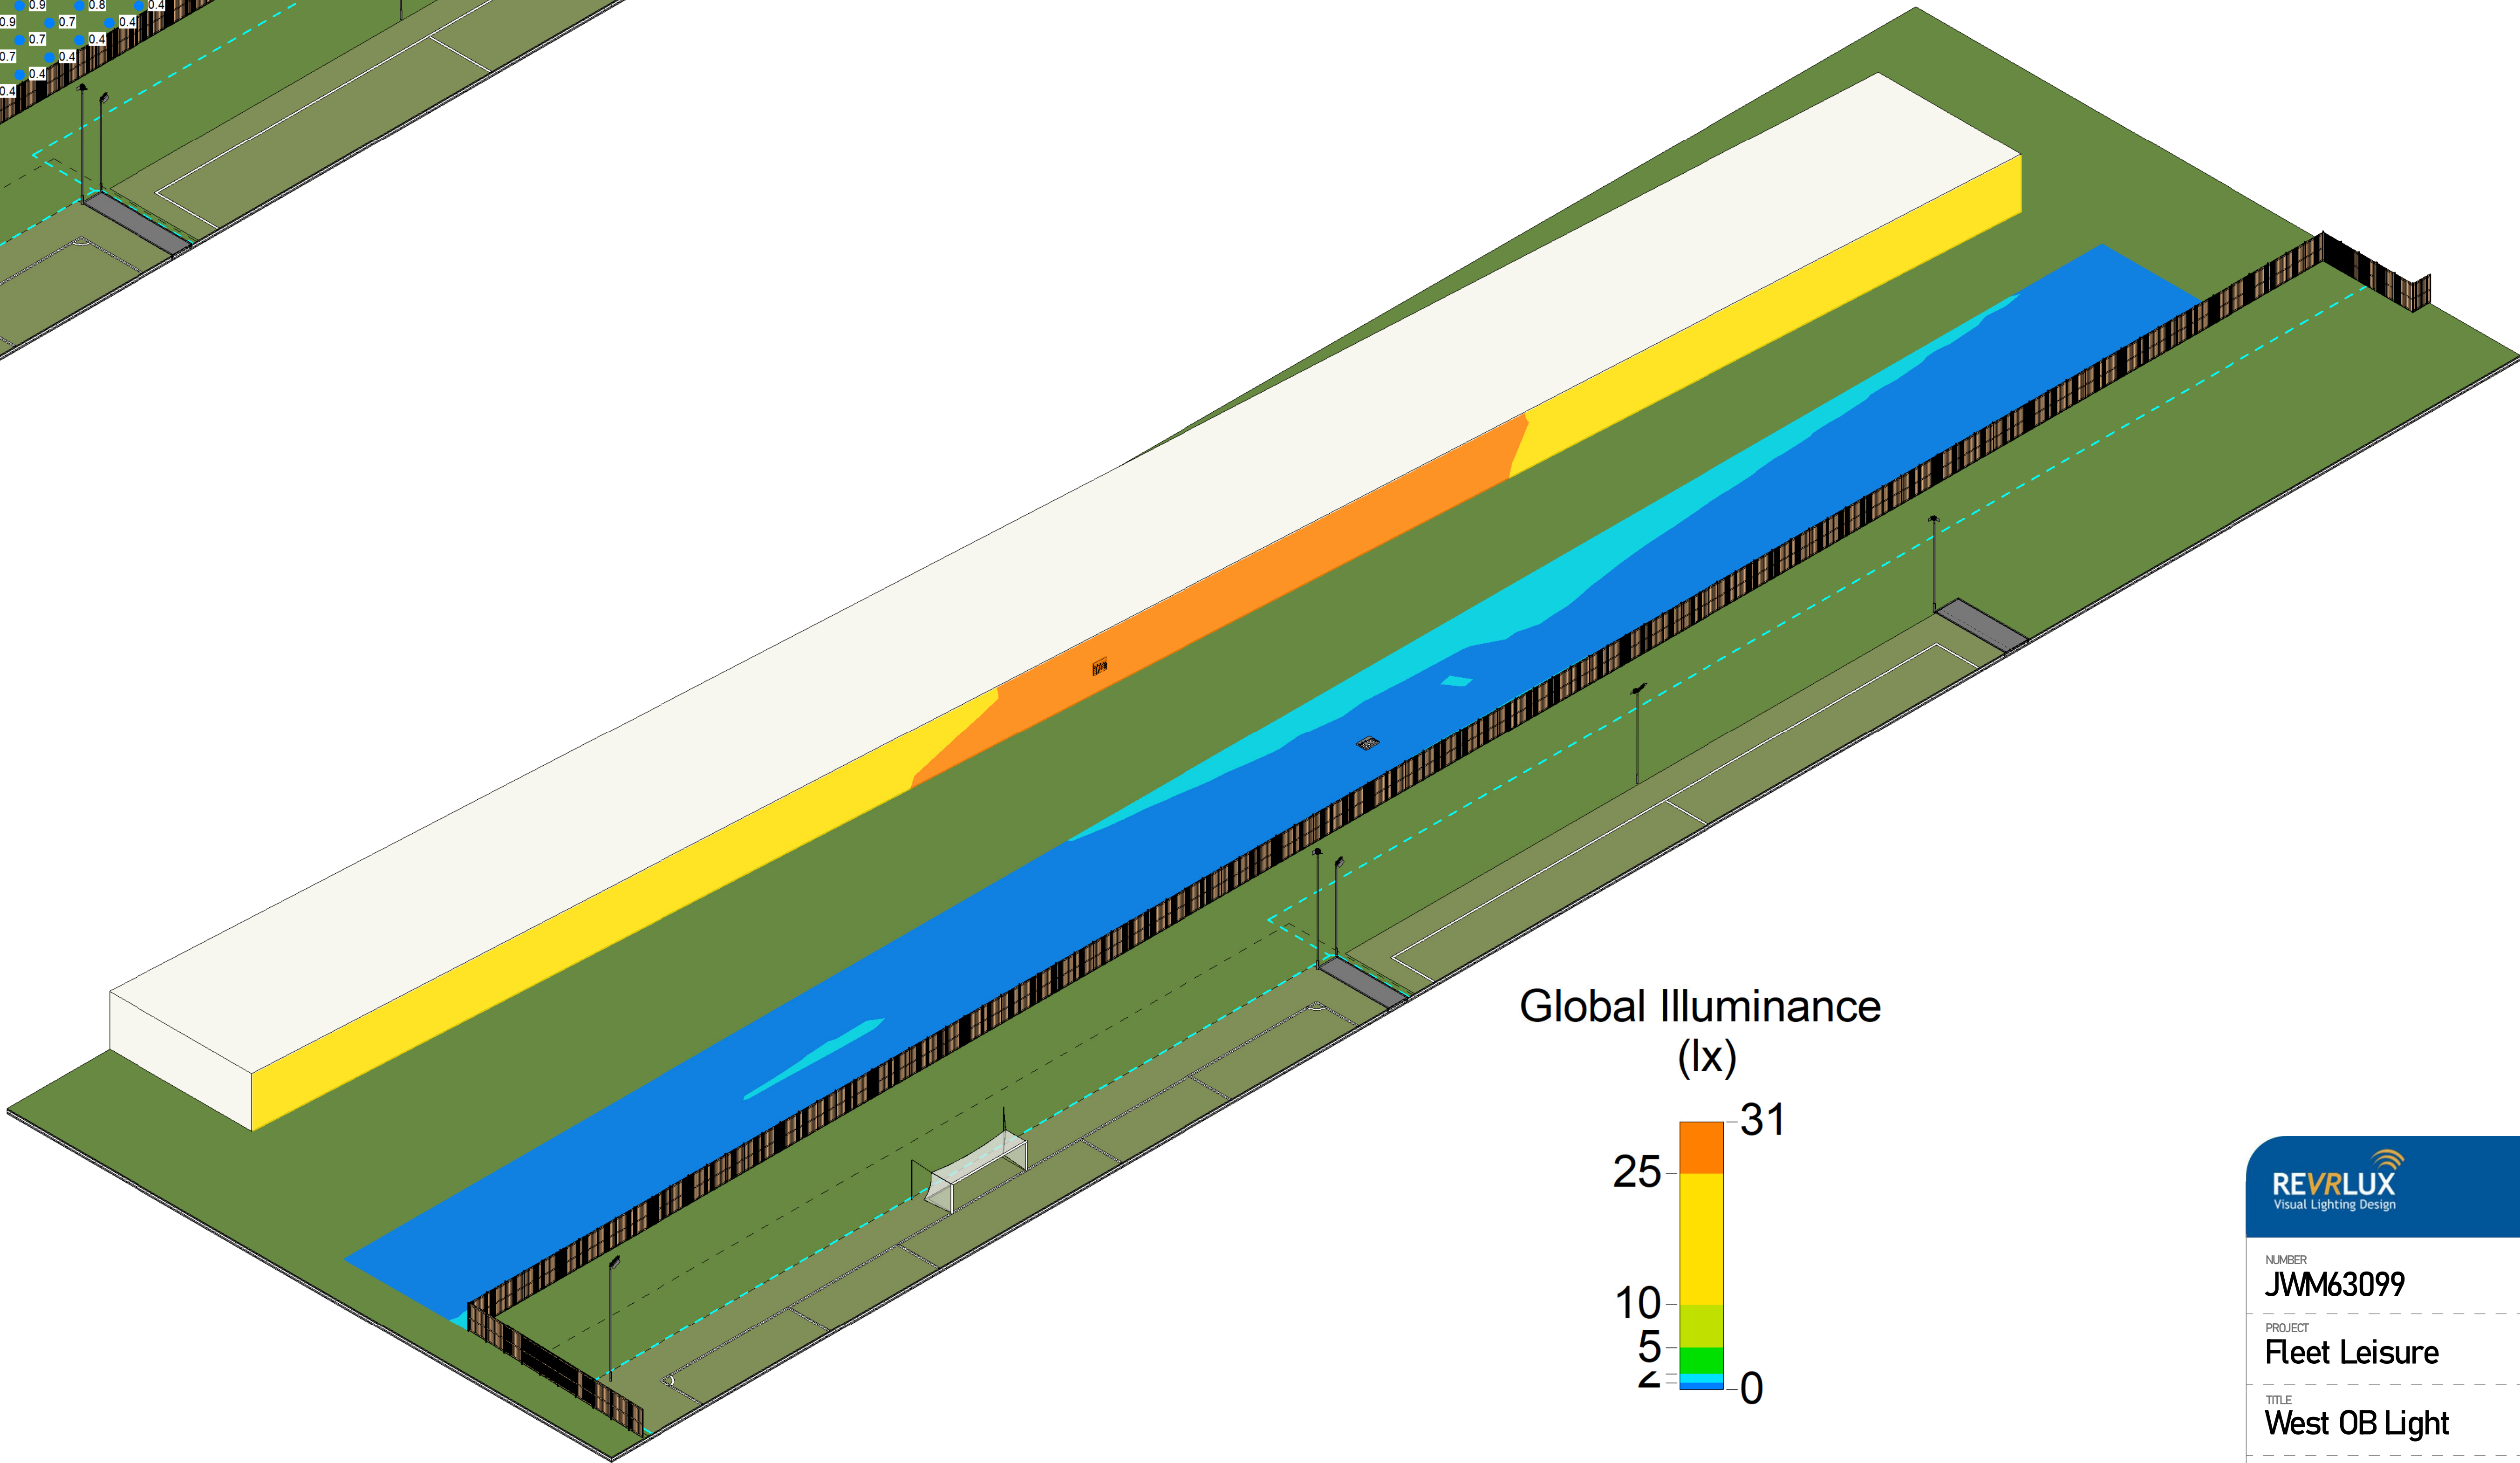

2 West OB Points Isolux

REVRLUX
Visual Lighting Design

MG Lites
Energy Saving Solutions

NUMBER

JWM63099

PROJECT

Fleet Leisure

TITLE

West OB Light

CLIENT

Owner

Rev	Description	Date

DO NOT SCALE

SCALE (@ A0)

DRAWN BY
Author


CHECKED BY
Checker

DATE
09/23/21

DRAWING NUMBER

L115

REV

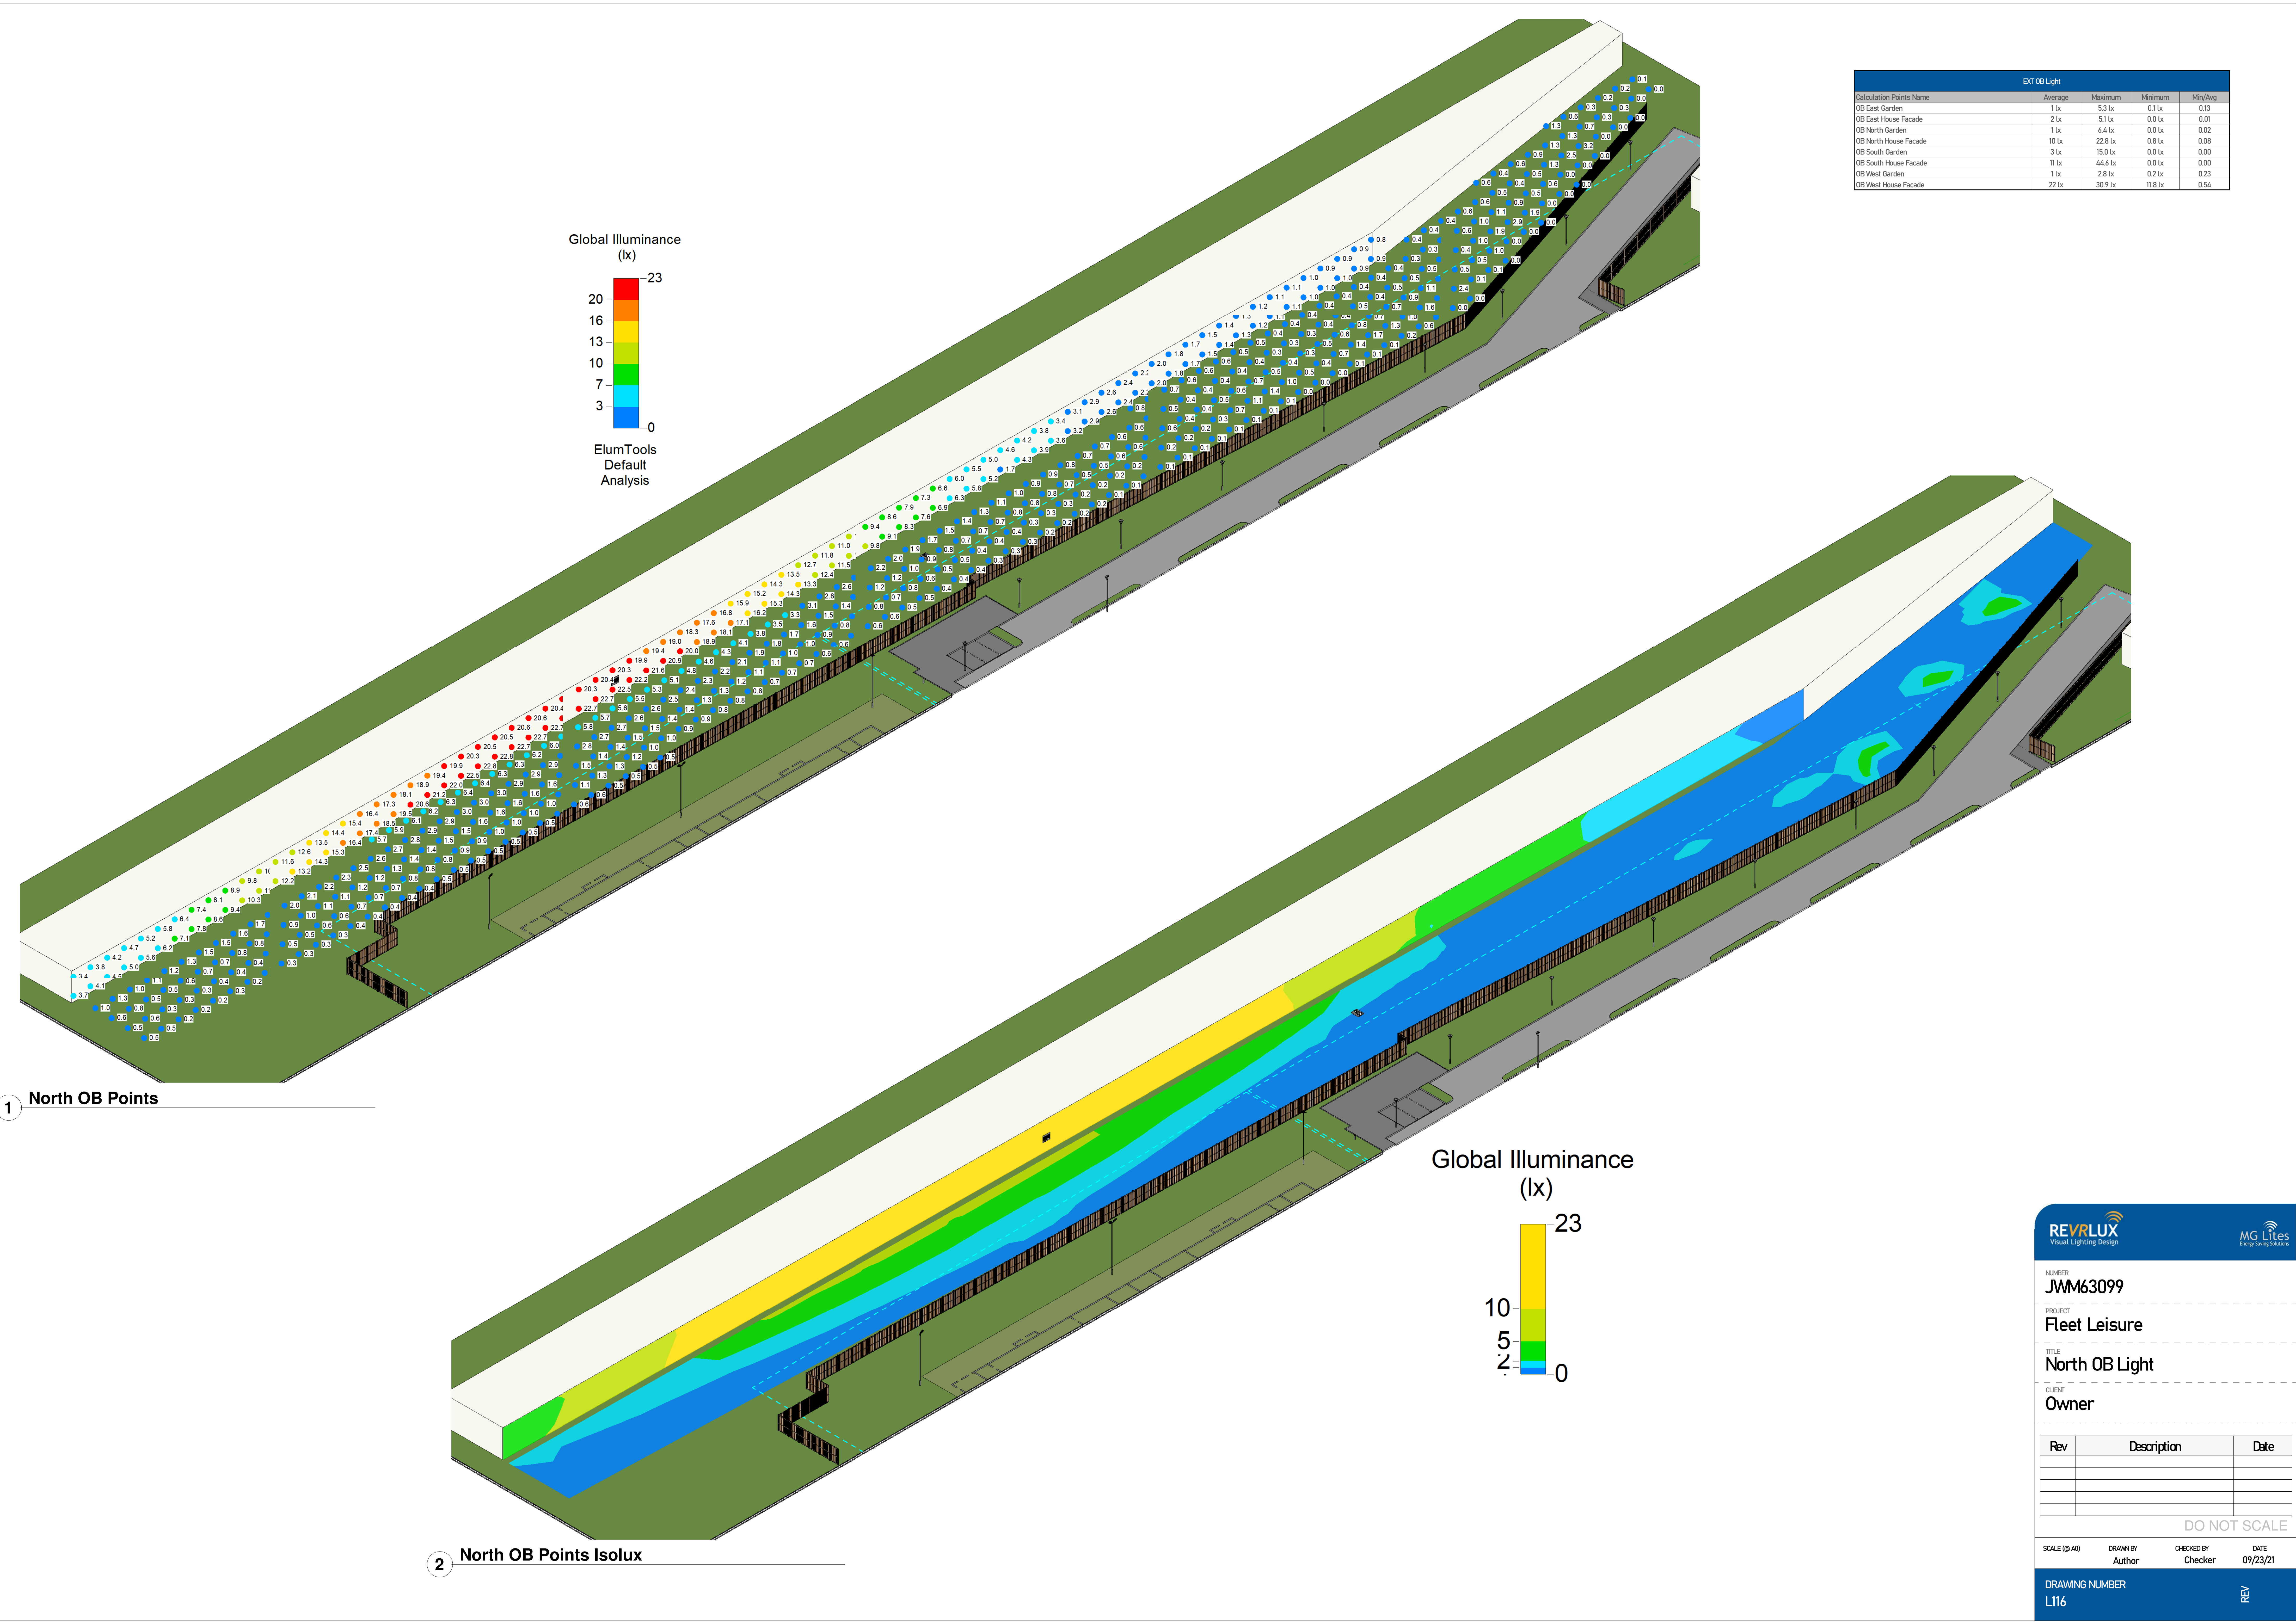

EXT OB Light				
Calculation Points Name	Average	Maximum	Minimum	Min/Avg
OB East Garden	1 lx	5.3 lx	0.1 lx	0.13
OB East House Facade	2 lx	5.1 lx	0.0 lx	0.01
OB North Garden	1 lx	6.4 lx	0.0 lx	0.02
OB North House Facade	10 lx	22.8 lx	0.8 lx	0.08
OB South Garden	3 lx	15.0 lx	0.0 lx	0.00
OB South House Facade	11 lx	44.6 lx	0.0 lx	0.00
OB West Garden	1 lx	2.8 lx	0.2 lx	0.23
OB West House Facade	22 lx	30.9 lx	11.8 lx	0.54

1 North OB Points

2 North OB Points Isolux

REVRLUX
Visual Lighting Design

MG Lites
Energy Saving Solutions

NUMBER

JWM63099

PROJECT

Fleet Leisure

TITLE

North OB Light

CLIENT

Owner

Rev	Description	Date

DO NOT SCALE

SCALE (@ A0)

DRAWN BY
Author



CHECKED BY
Checker

DATE
09/23/21

DRAWING NUMBER



L116

REV

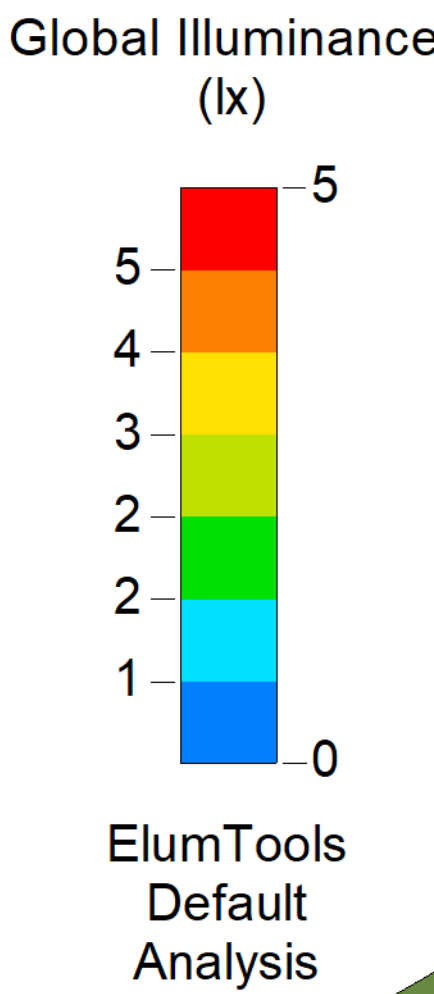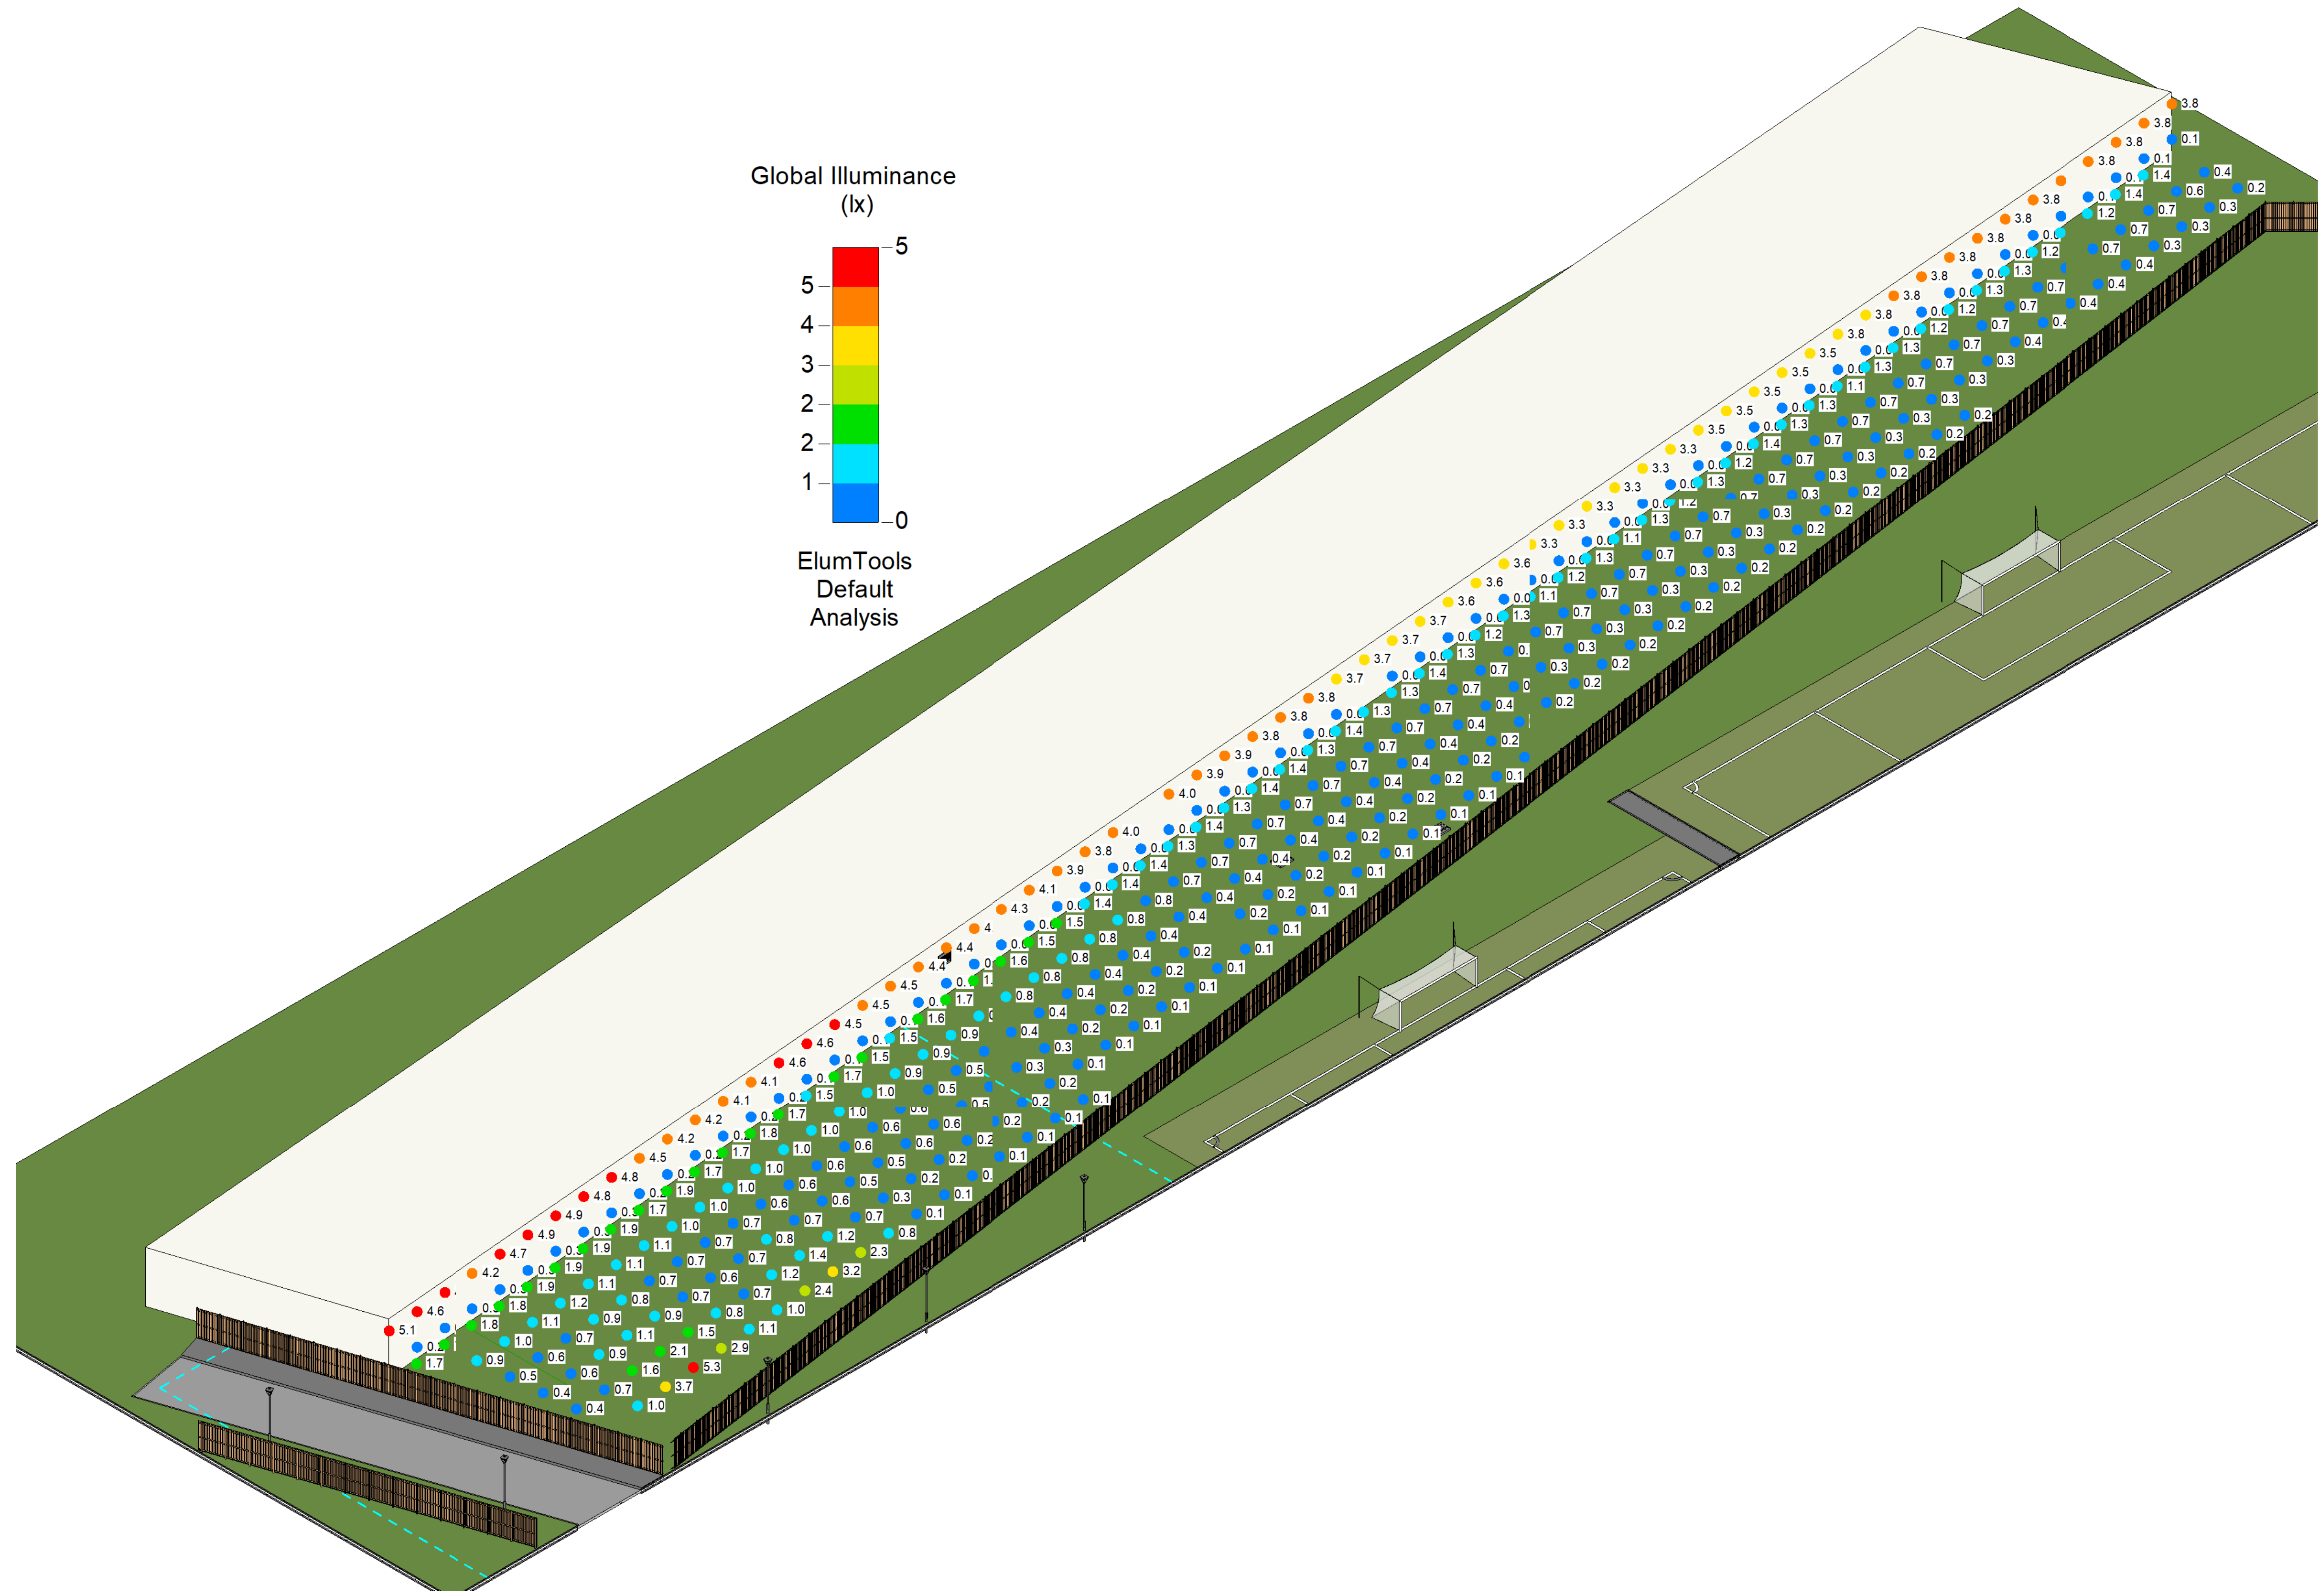

EXT OB Light				
Calculation Points Name	Average	Maximum	Minimum	Min/Avg
OB East Garden	1 lx	5.3 lx	0.1 lx	0.13
OB East House Facade	2 lx	5.1 lx	0.0 lx	0.01
OB North Garden	1 lx	6.4 lx	0.0 lx	0.02
OB North House Facade	10 lx	22.8 lx	0.8 lx	0.08
OB South Garden	3 lx	15.0 lx	0.0 lx	0.00
OB South House Facade	11 lx	44.6 lx	0.0 lx	0.00
OB West Garden	1 lx	2.8 lx	0.2 lx	0.23
OB West House Facade	22 lx	39.9 lx	11.8 lx	0.54

1 East OB Points

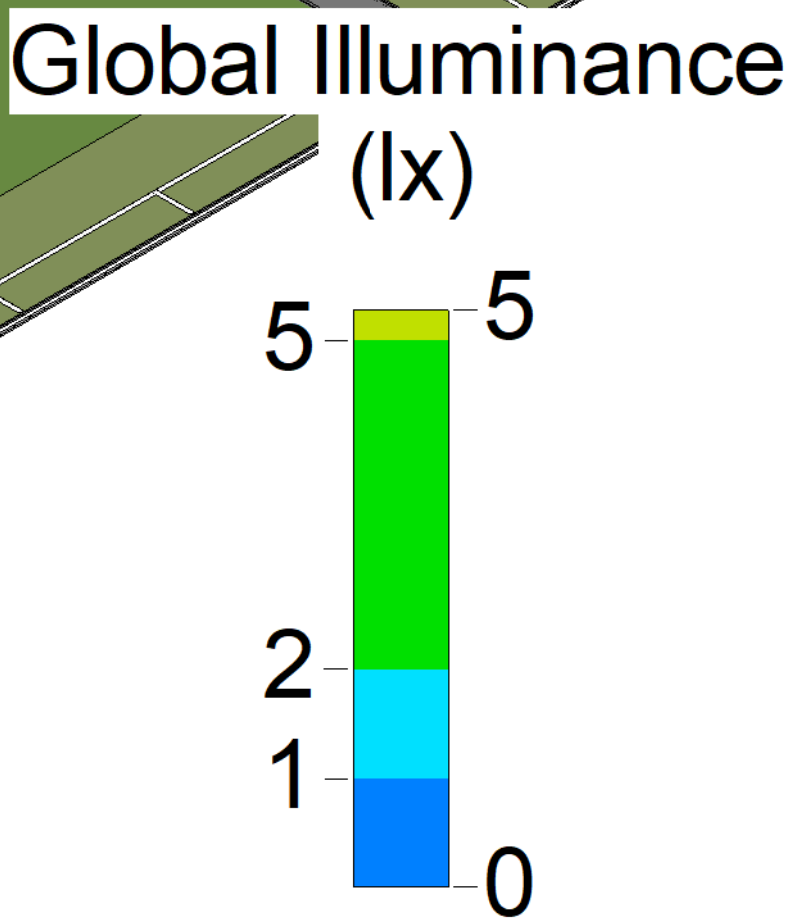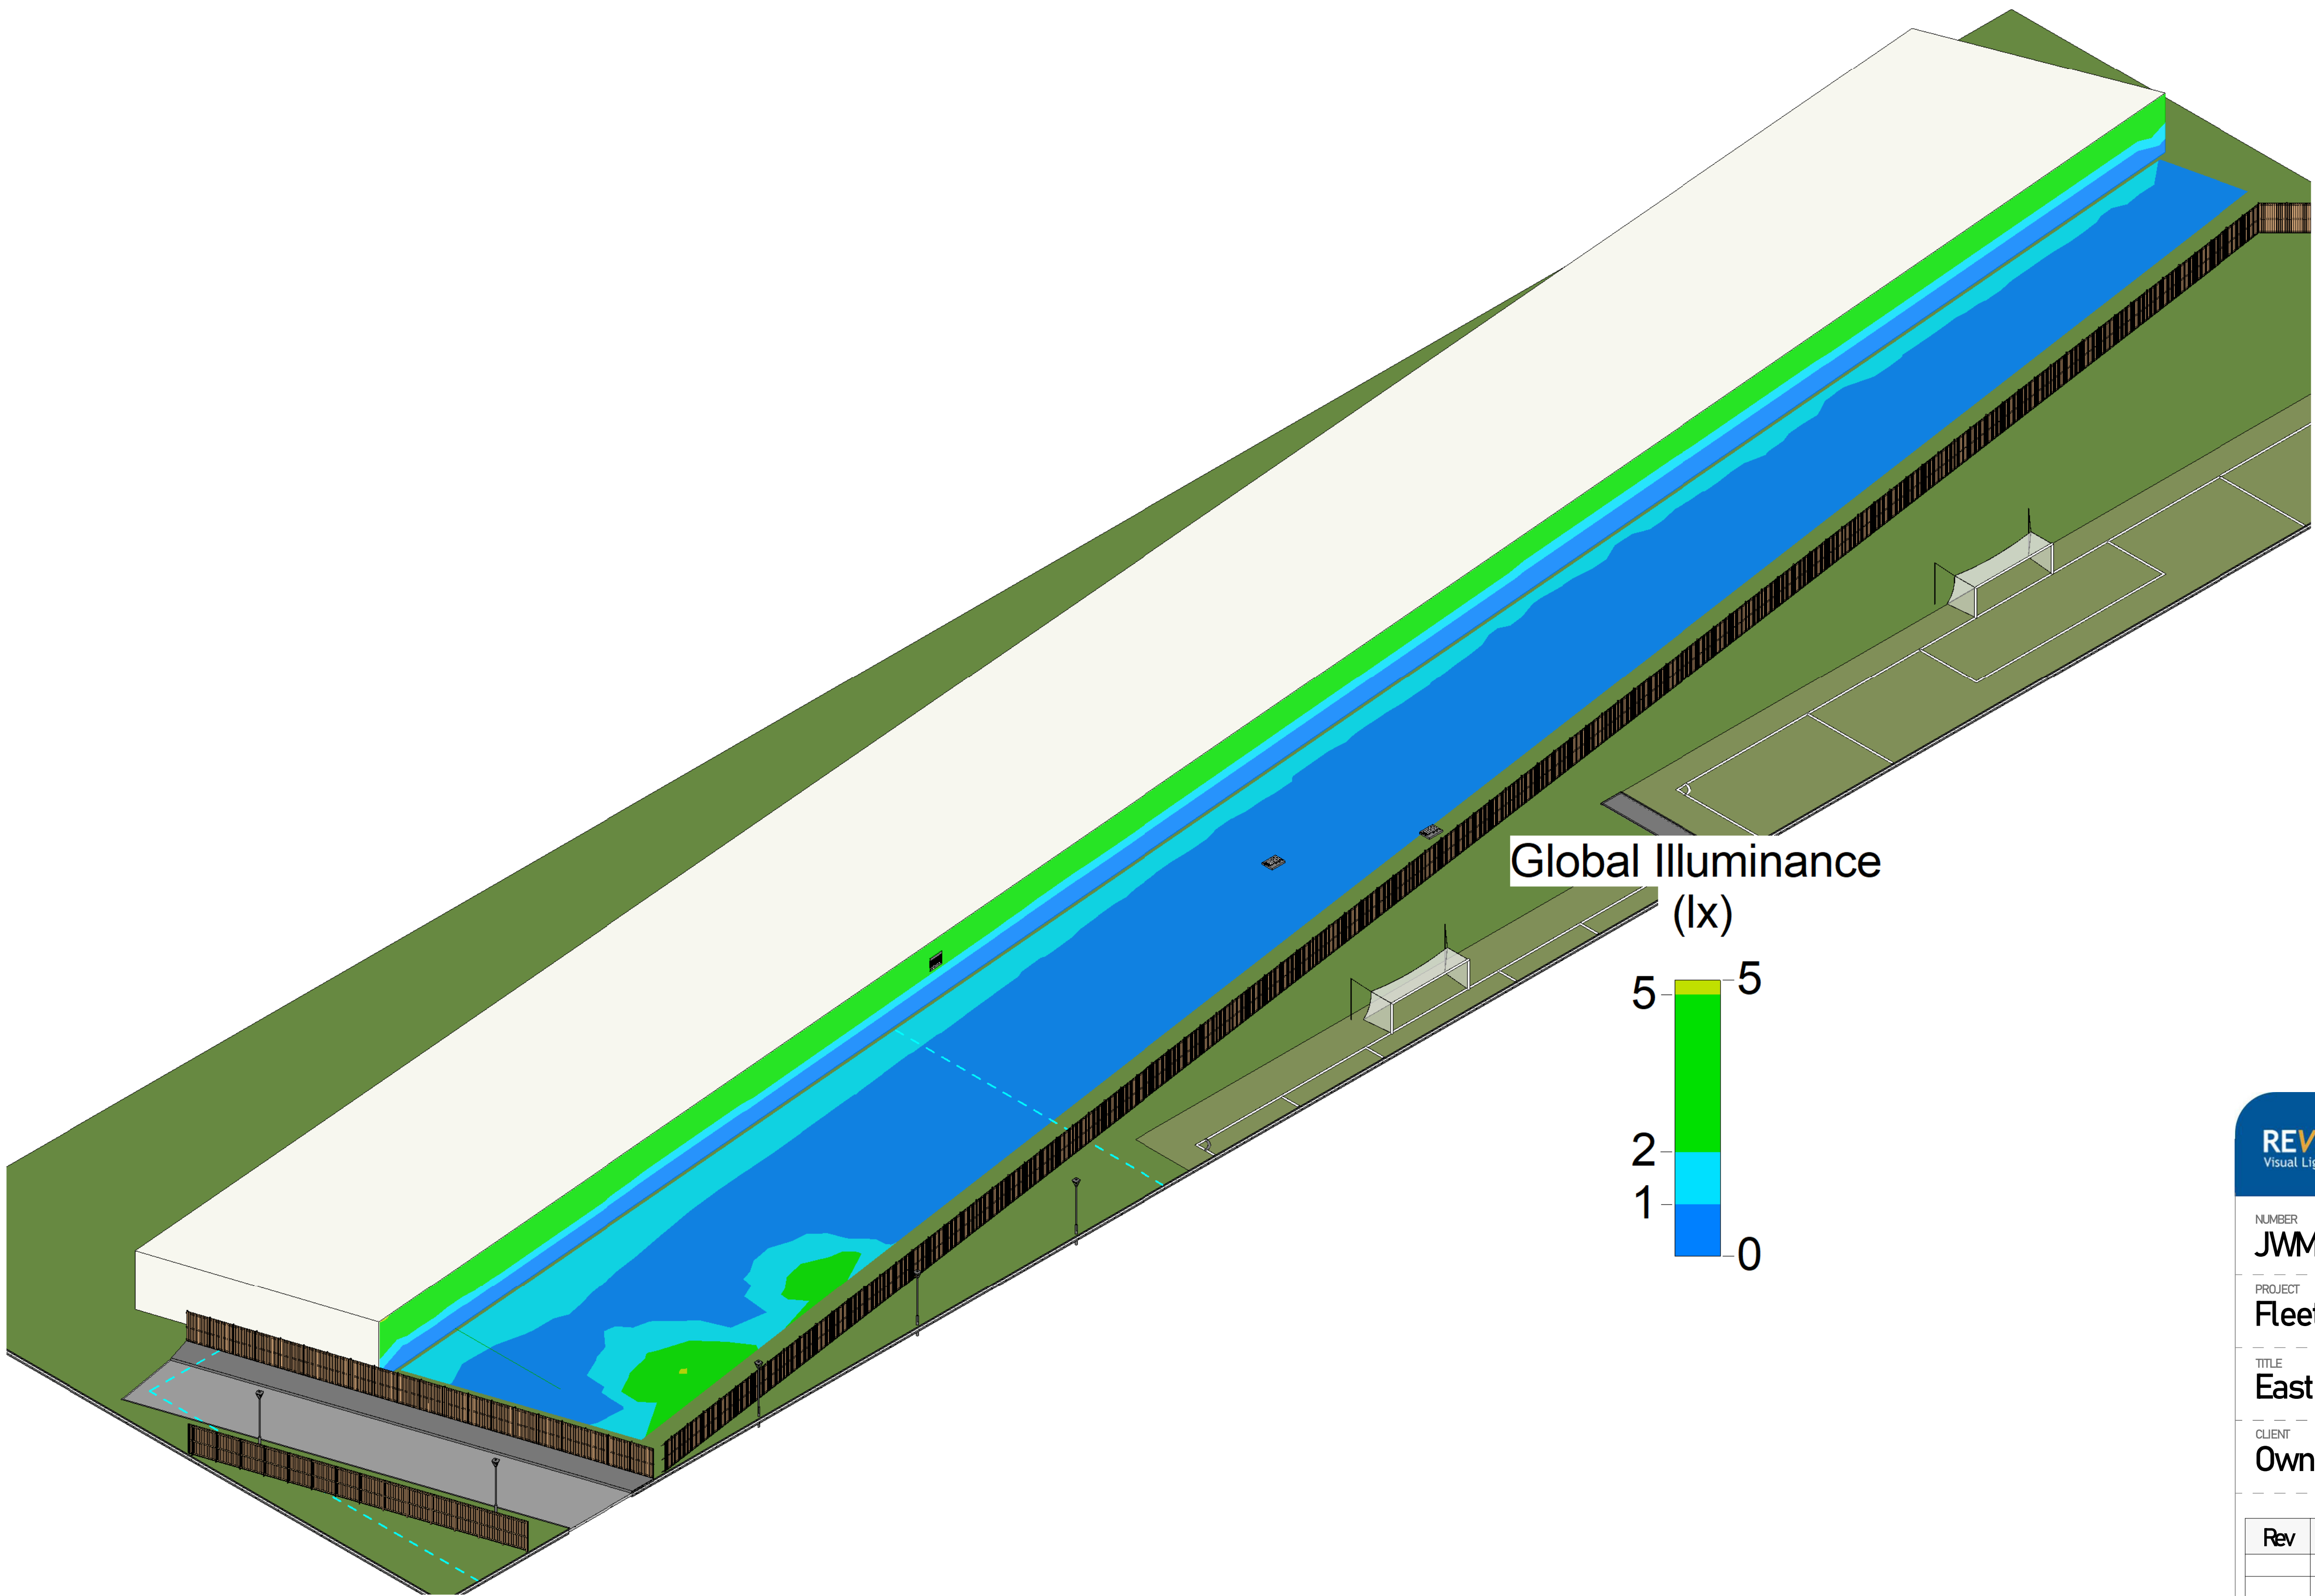

2 East OB Isolux



Visual Lighting Design



Energy Saving Solutions

NUMBER

JWM63099

PROJECT

Fleet Leisure

TITLE

East OB Light

CLIENT

Owner

Rev	Description	Date

DO NOT SCALE

SCALE (@ A0)

DRAWN BY
Author


CHECKED BY
Checker

DATE
09/23/21


DRAWING NUMBER

L117

REV

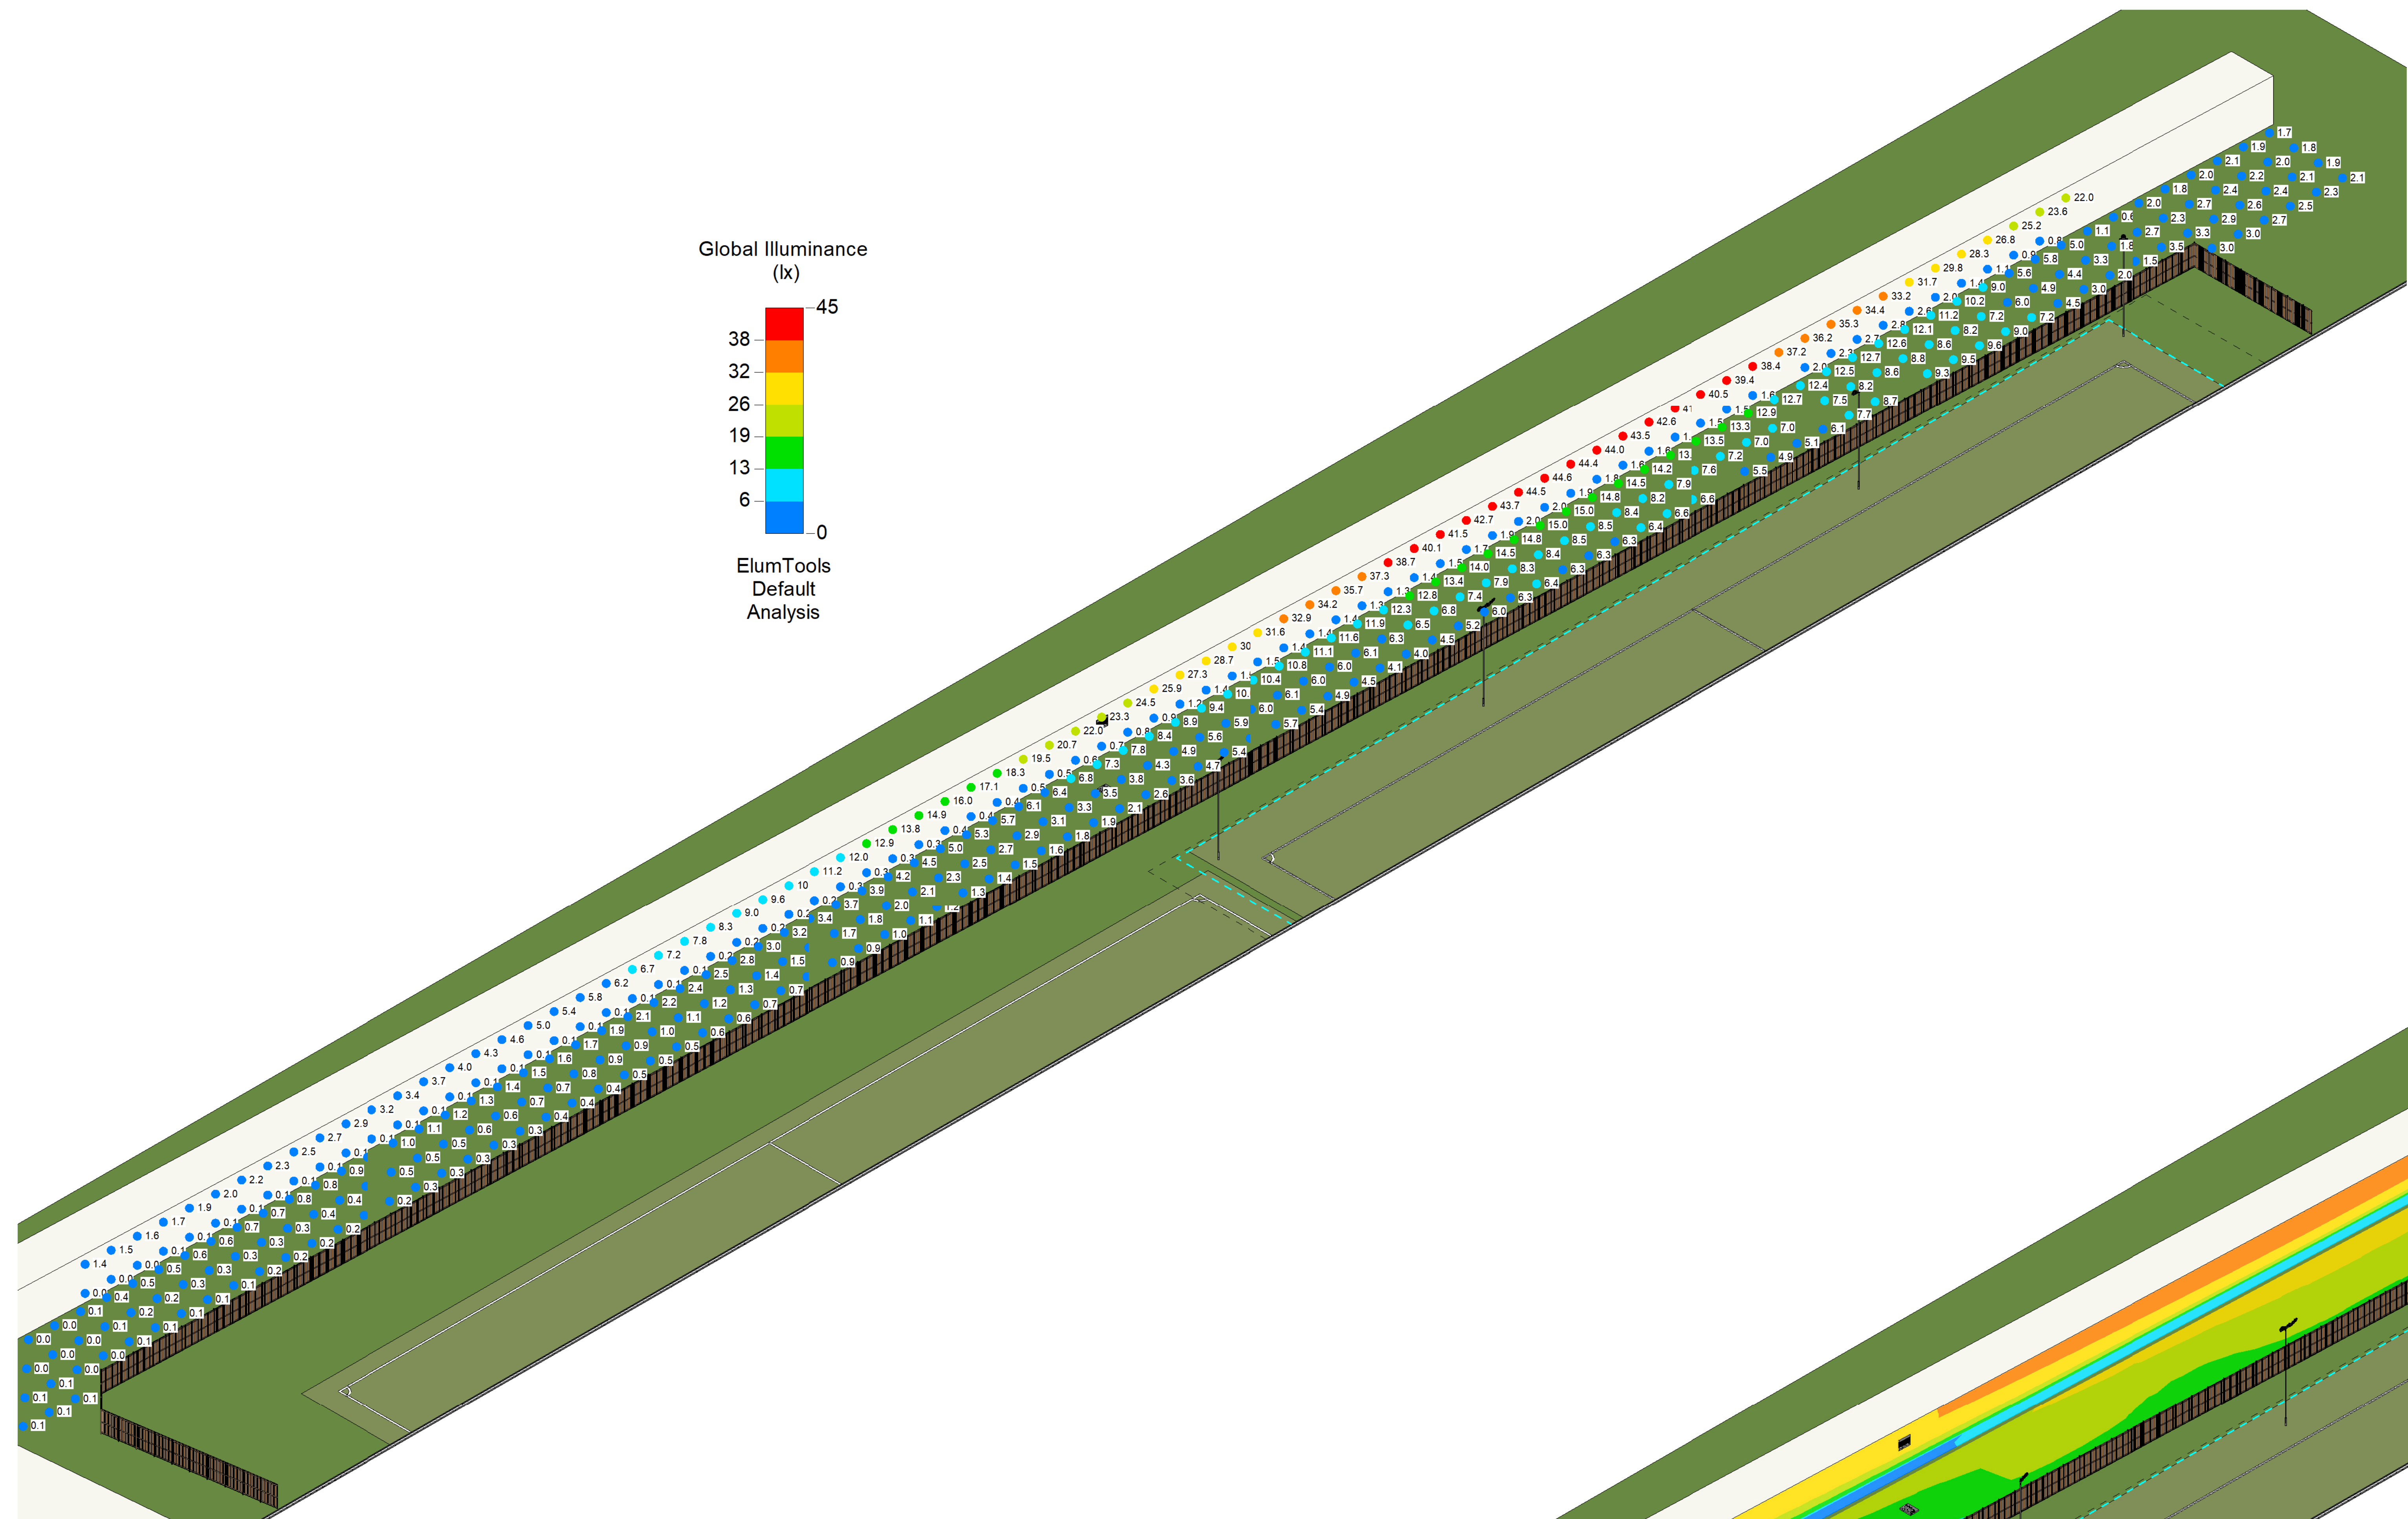

1 South OB Points

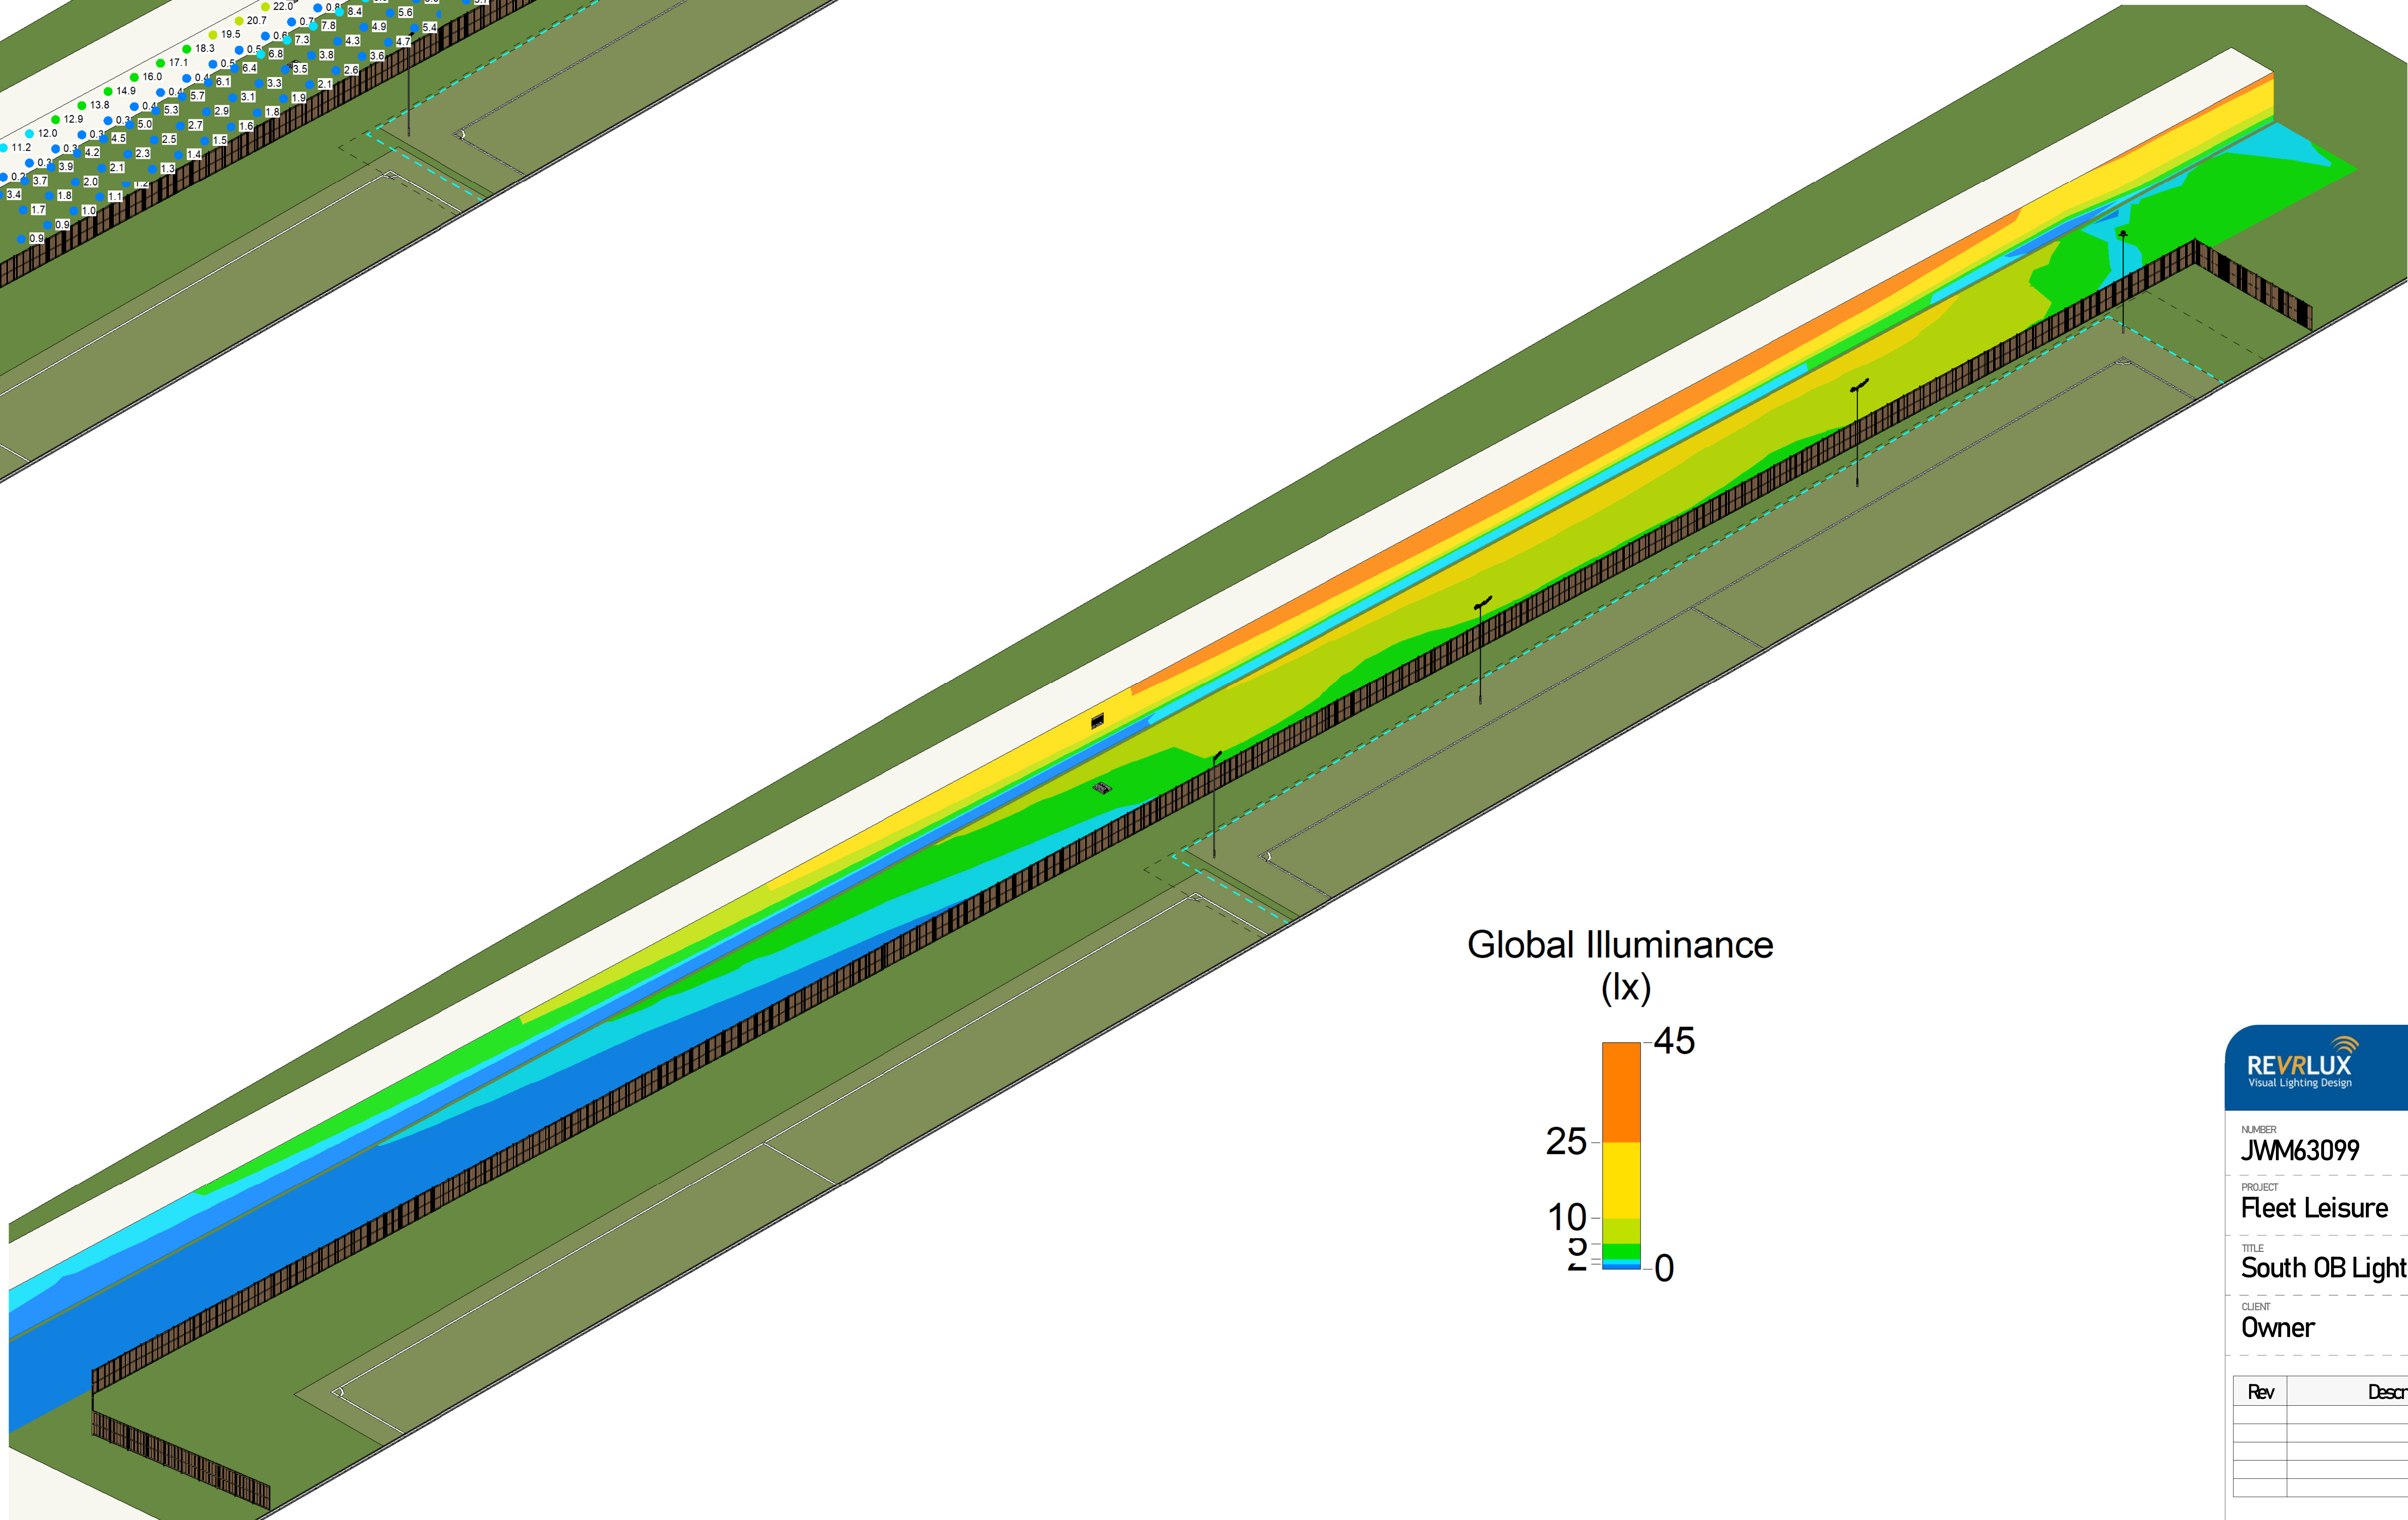

2 South OB Isolux

EXT OB Light				
Calculation Points Name	Average	Maximum	Minimum	Min/Max
OB East Garden	1 lx	5.3 lx	0.1 lx	0.13
OB East House Facade	2 lx	5.1 lx	0.0 lx	0.01
OB North Garden	1 lx	6.4 lx	0.0 lx	0.02
OB North House Facade	10 lx	22.8 lx	0.8 lx	0.08
OB South Garden	3 lx	15.0 lx	0.0 lx	0.00
OB South House Facade	11 lx	44.6 lx	0.0 lx	0.00
OB West Garden	1 lx	2.8 lx	0.2 lx	0.23
OB West House Facade	22 lx	30.9 lx	11.8 lx	0.54

REVRLUX

Visual Lighting Design

MG Lites

Energy Saving Solutions

NUMBER

JWM63099

PROJECT

Fleet Leisure

TITLE

South OB Light

CLIENT

Owner

Rev	Description	Date

DO NOT SCALE

SCALE (@ A0)

DRAWN BY

CHECKED BY

DATE

Author

Checker

09/23/21

DRAWING NUMBER

L118

REV