


- Legend
- LC - Lighting Column
 - LP - Lighting Pole
 - TP - Telegraph Pole
 - SP - Sign Post
 - DP - Downpipe
 - SVP - Soil Vent Pipe
 - PO - Post
 - BO - Bollard
 - SNP - Street Name Plate
 - SC - Stop Cock (Water)
 - SG - Stop Cock (Gas)
 - SV - Stop Valve
 - IC - Inspection Cover
 - BT - British Telecom
 - FIH - Fire Hydrant
 - WM - Water Meter
 - GM - Gas Meter
 - EM - Electric Meter
 - GU - Gully
 - OW - Overhead Wire
 - OK - Drop Kerb
 - TS - Tree Stump
- Fences
- CB - Closed Boarded
 - CP - Chestnut Piling
 - CL - Chain Linked
 - FW - Post/Wire
 - PVR - Post V/Rail
 - PR - Post/Rail
- Levels
- FL - Floor Level
 - TL - Threshold Level
 - RL - Ridge Level
 - EL - Eaves Level
 - CL - Cover Level
 - SL - Soffit Level
 - ERL - Edge Roof Level
 - TWL - Top Wall Level
 - UCL - Underside Cladding

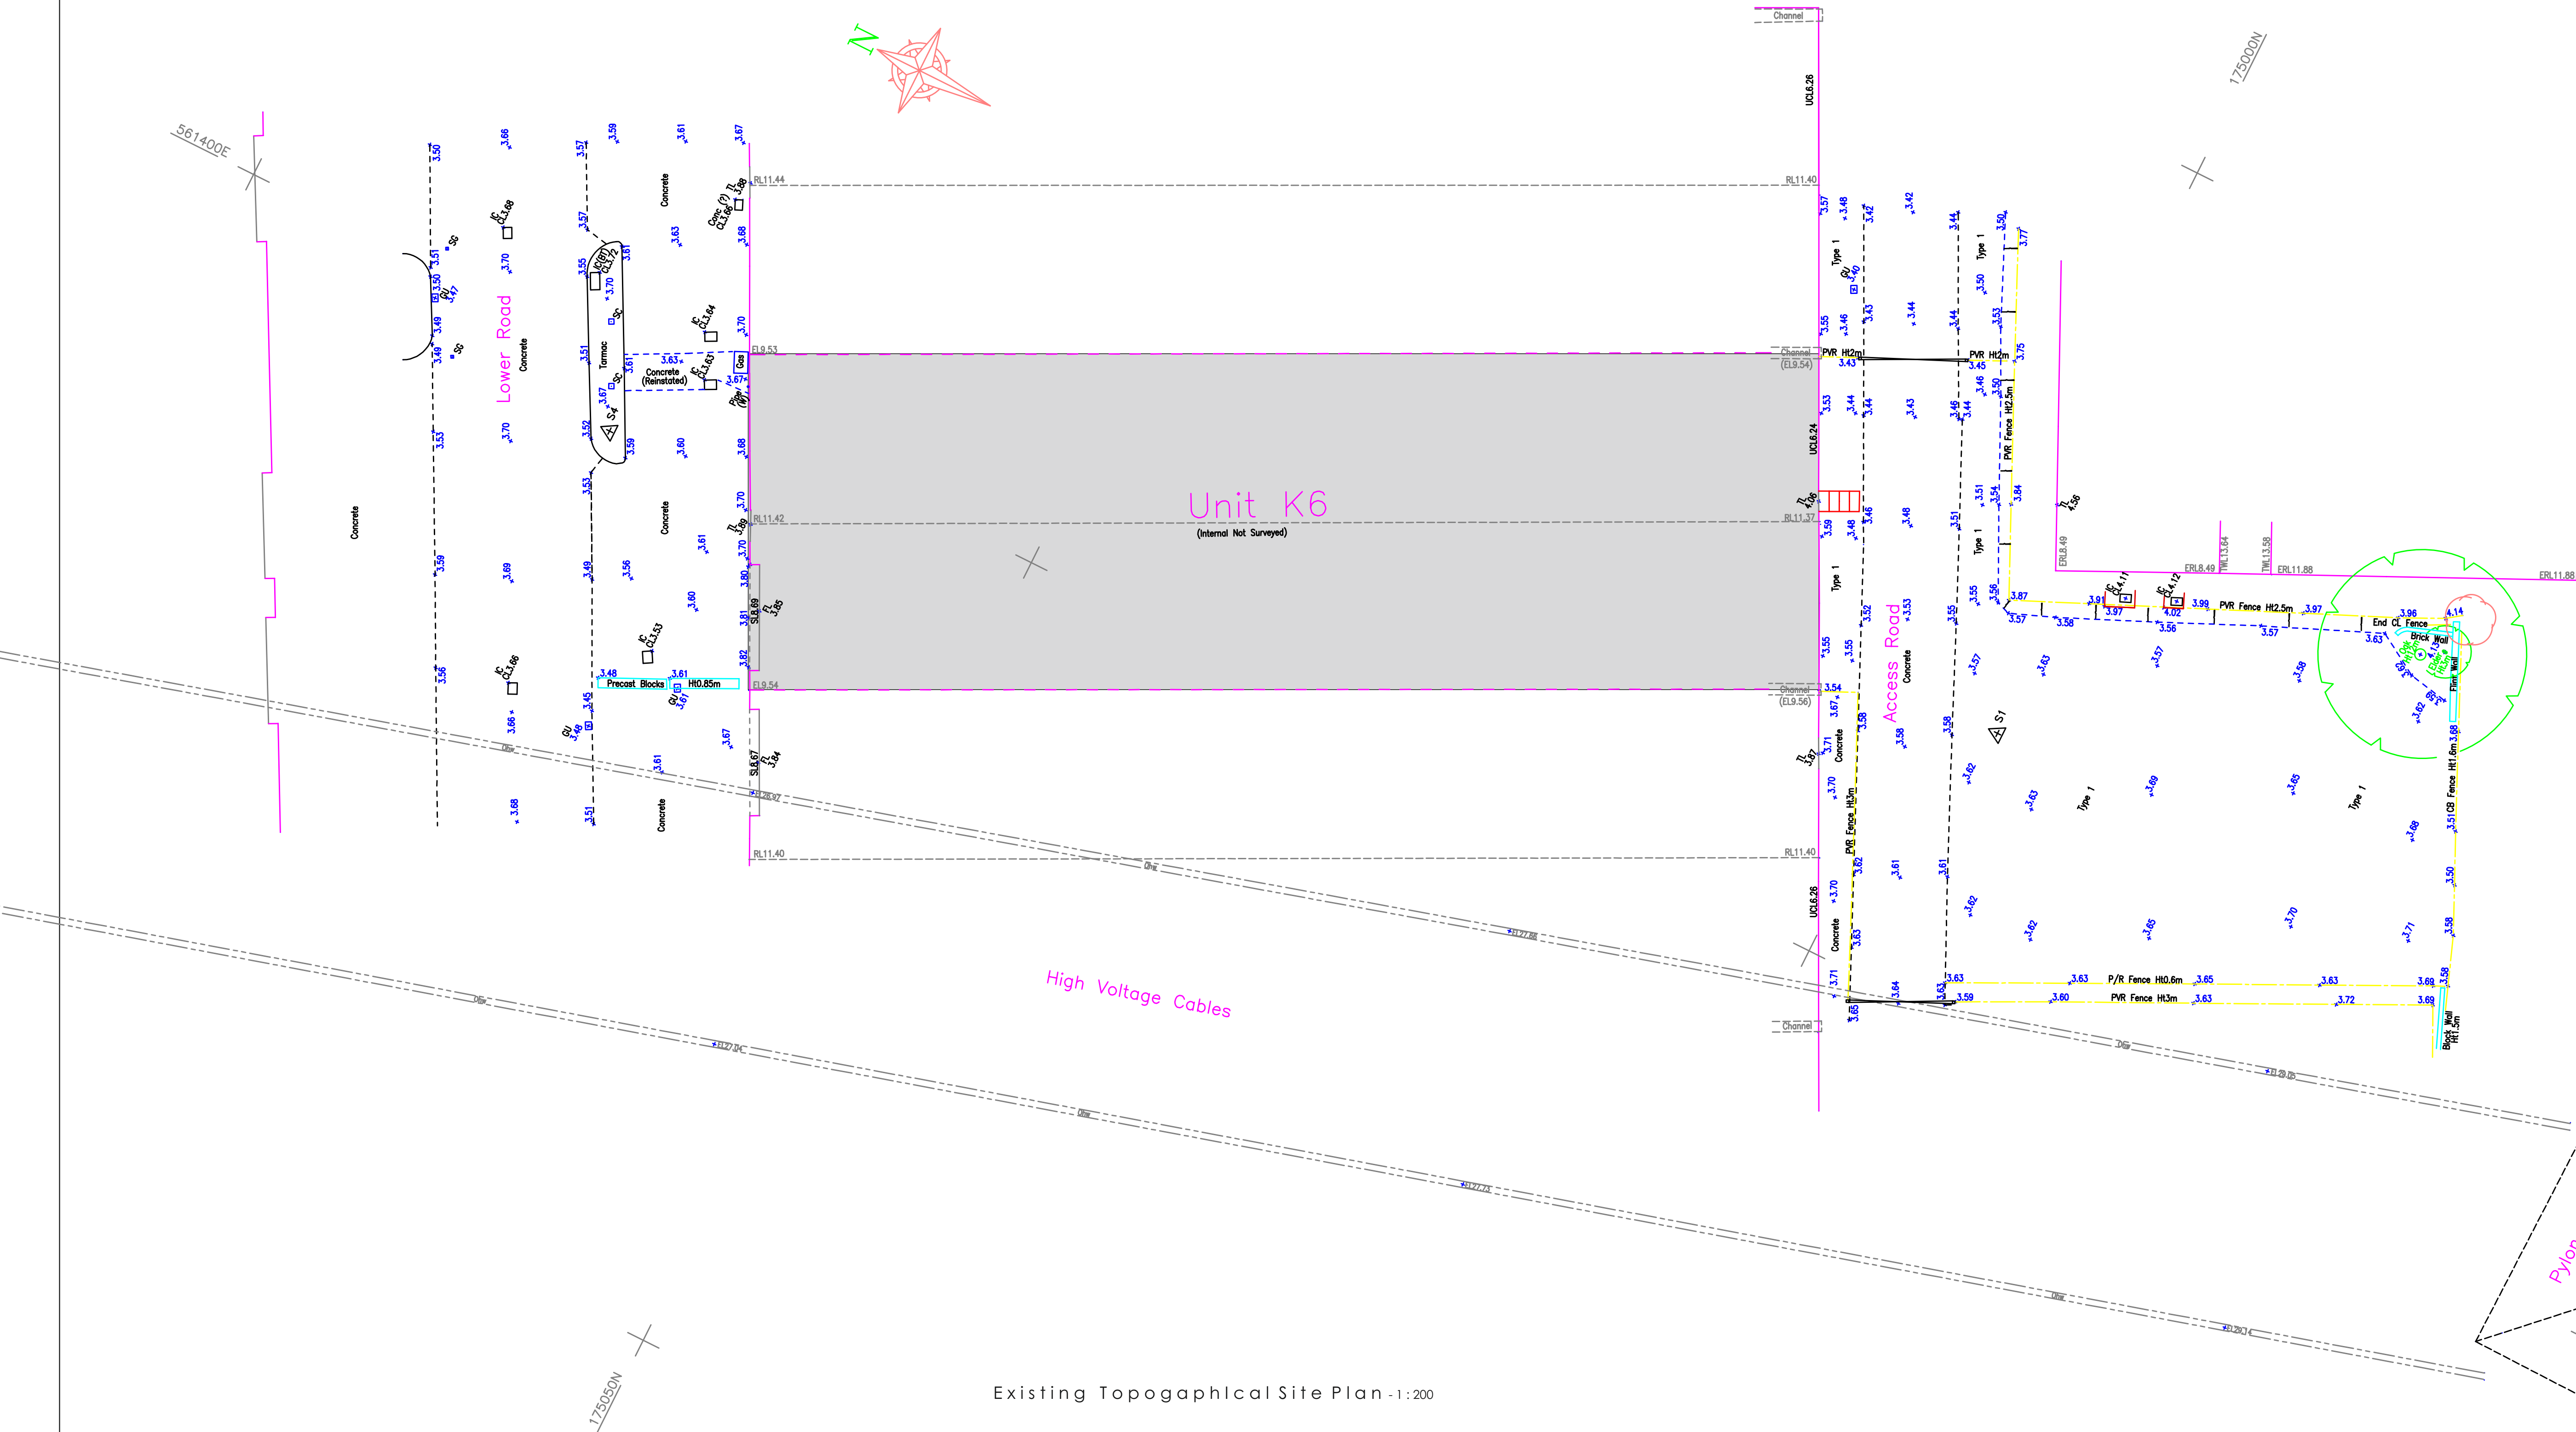

Existing Topographical Site Plan - 1:200

- Notes
- Coordinates to OSGBM(15) Grid established by GPS Observations using the OS Active Network
 - Levels based on OS(ODS) Datum established by GPS Observations using the OS Active Network
 - Tree Circles plotted to scale with approx heights indicated. Species may require expert verification
 - Lowest and Extents of High Voltage Cables Surveyed Remotely

SURVEY STATIONS			
Name	Easting	Northing	Height
S1	561416.022	174995.890	3.640
S2	561462.565	175028.599	3.550
S3	561447.987	175100.639	4.279
S4	561396.935	175079.089	3.679

REVISIONS	
SCALES	DATE
WAT 1:200	November 2021

Existing Topographical Site Plan

PROJECT
Proposed New Warehouse and Offices
Unit K6 Lower Road
Northfleet Kent DA11 9BL
for: Jackson Family Holdings limited

WARD + ASSOCIATES
THE HOO WROTHAM ROAD
MEOPHAM GRAVESEND KENT DA13 0HP

T: 01474 814196 M: 07771 863940
E: admin@wardassociates.co.uk W: www.wardassociates.co.uk
Skype User Name: ragnarwardassociates

2521.WD.02