


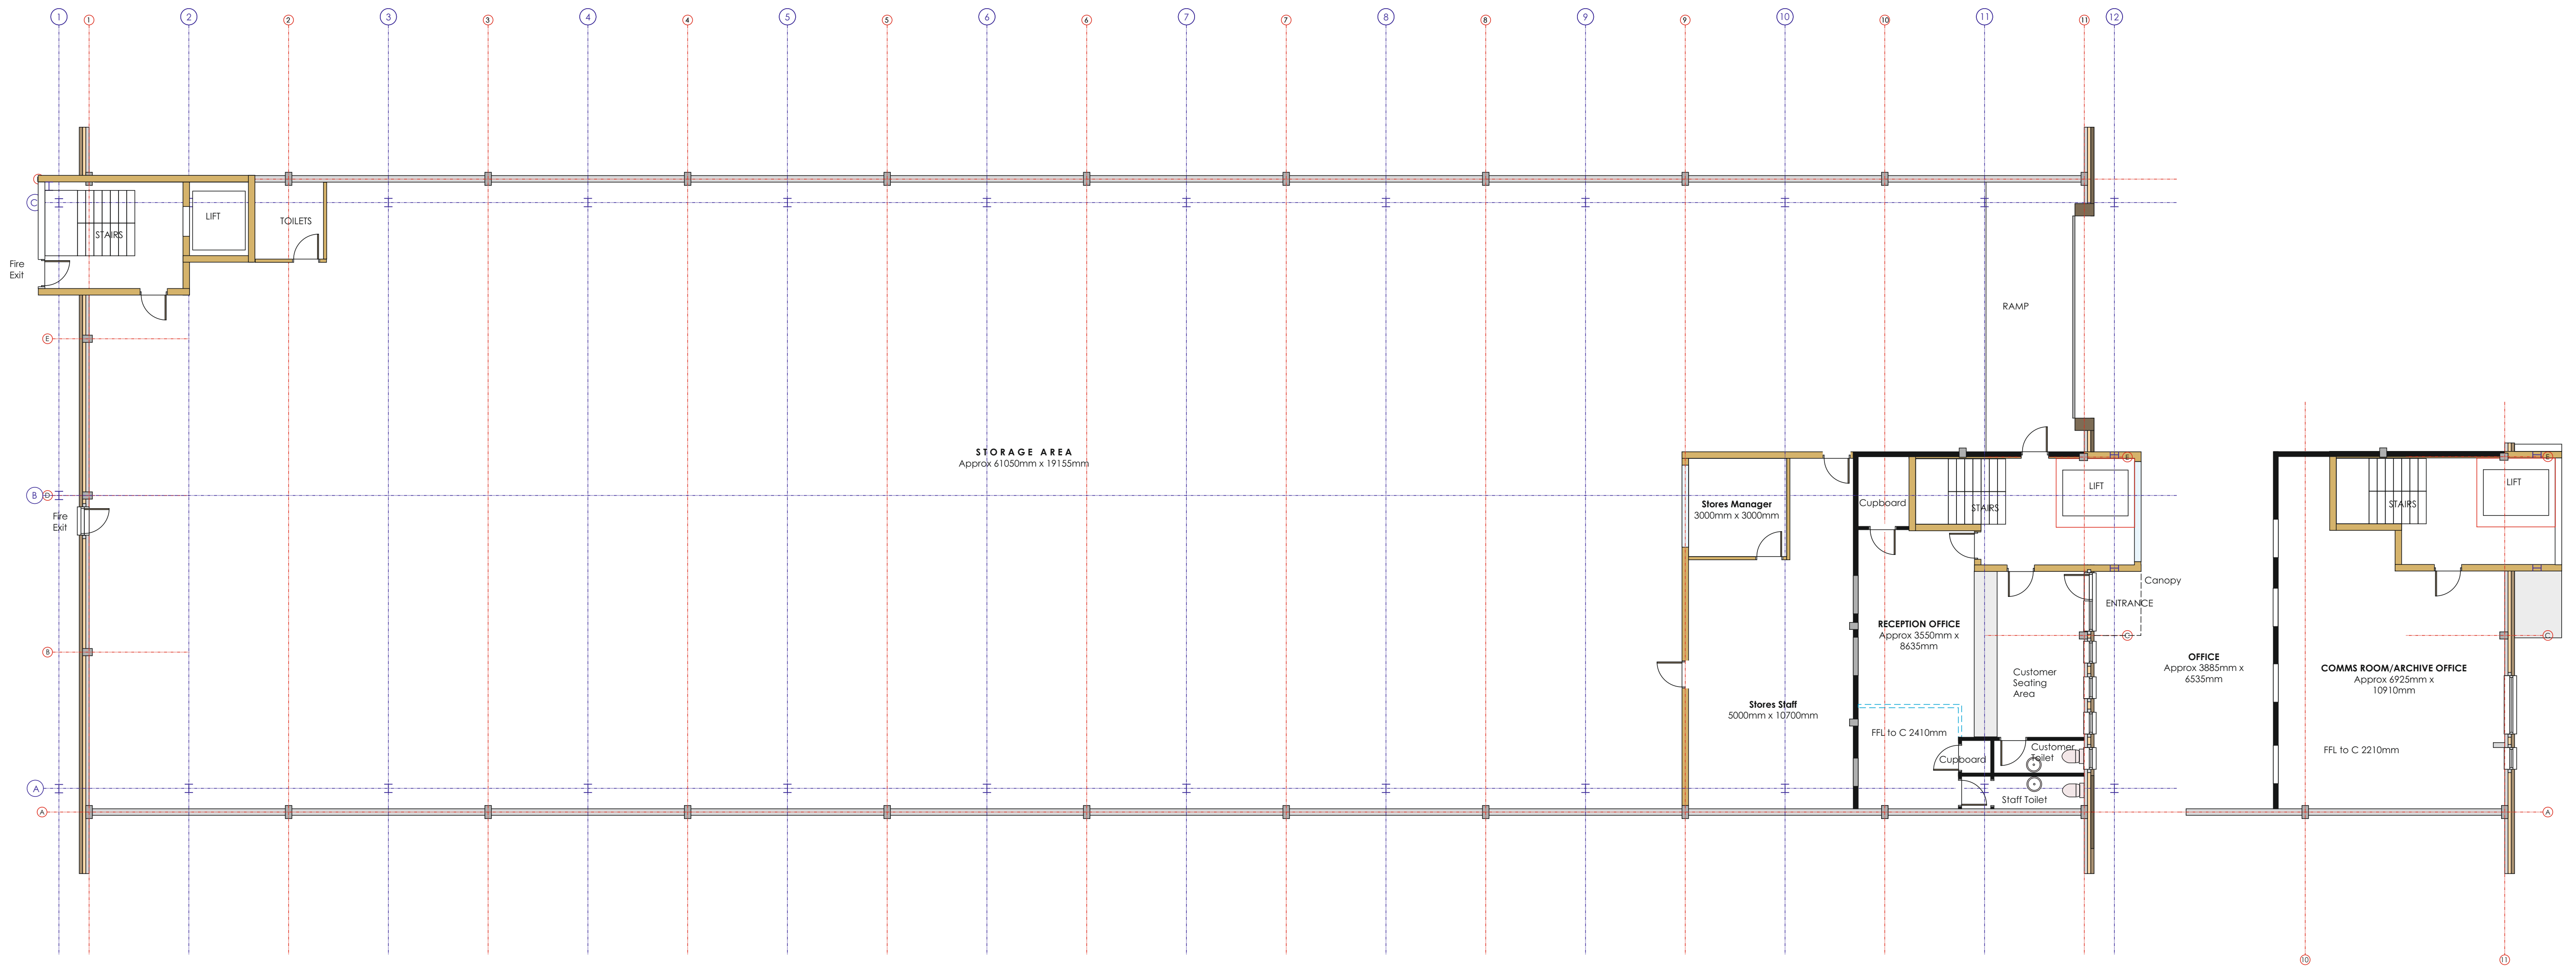

Proposed Ground Floor Plan-1:100

Proposed First/Mezz Floor Plan-1:100