



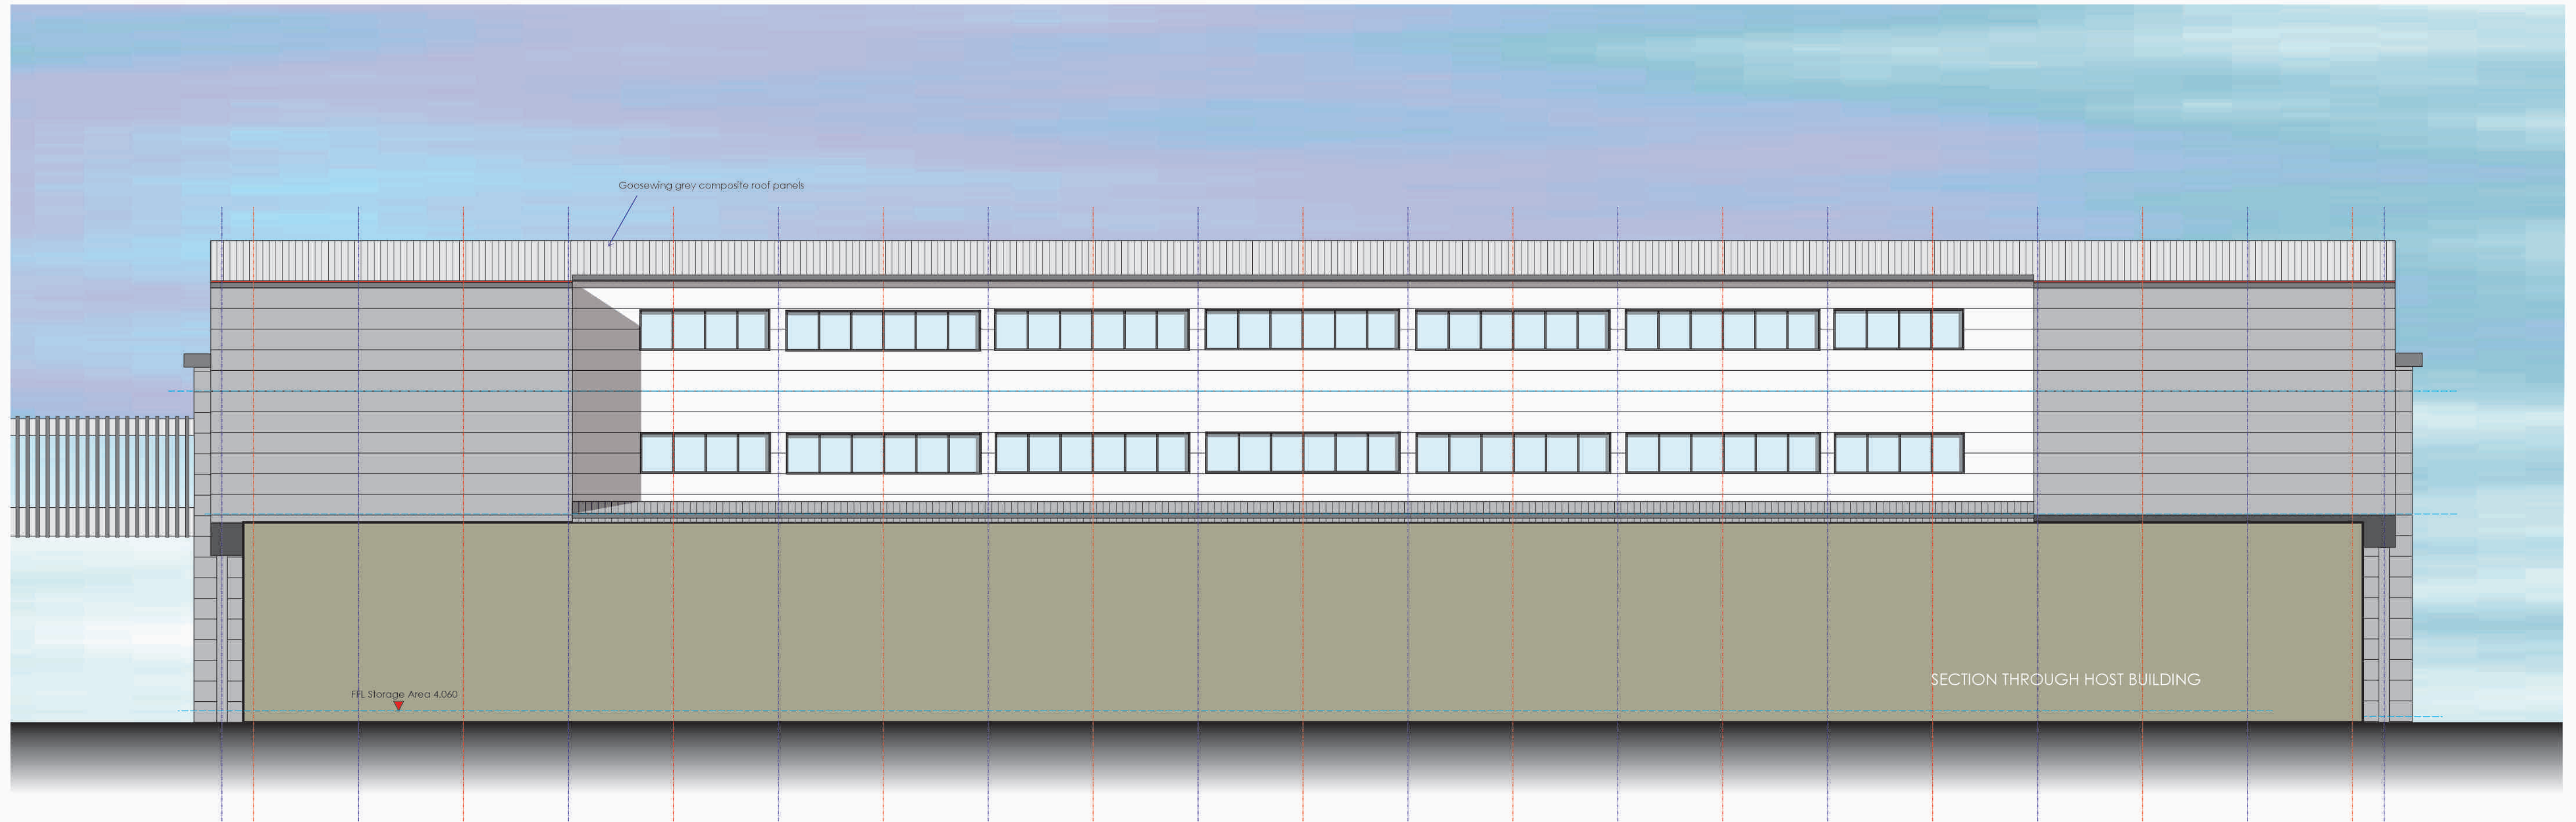

Proposed Side Elevation - 1 : 100 NORTH WEST

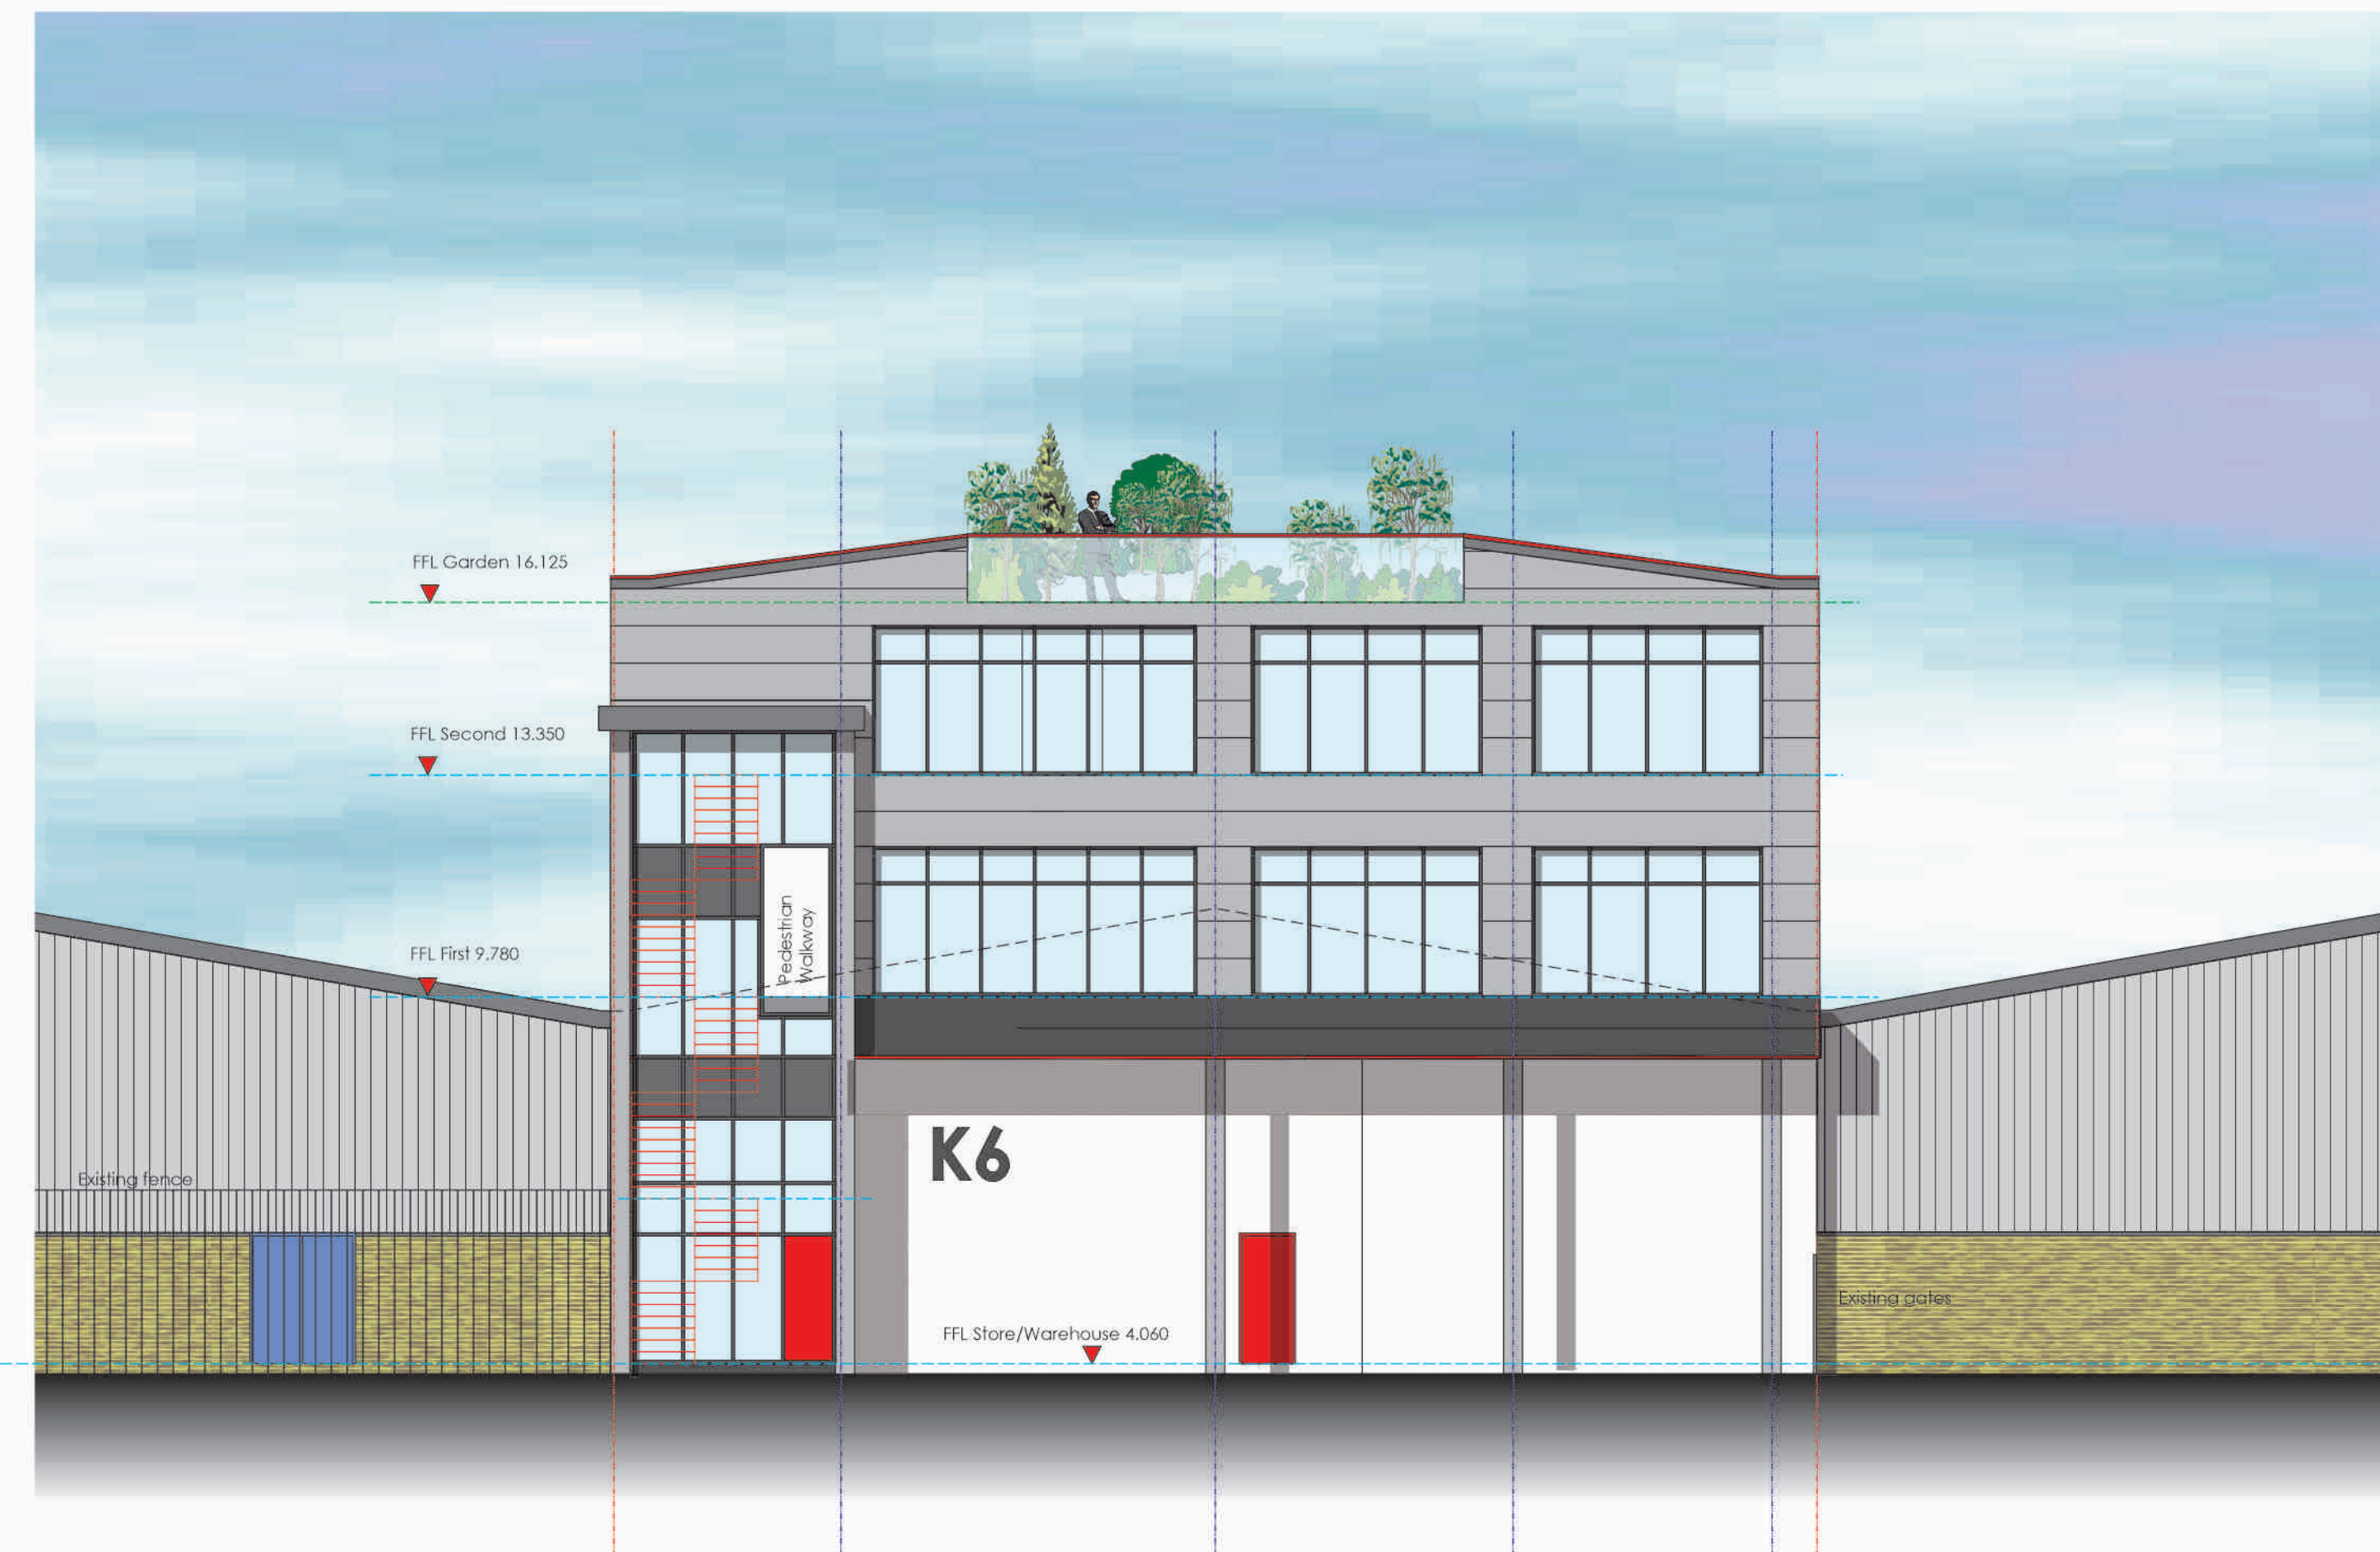

Rear Elevation - 1 : 100 SOUTH WEST

