




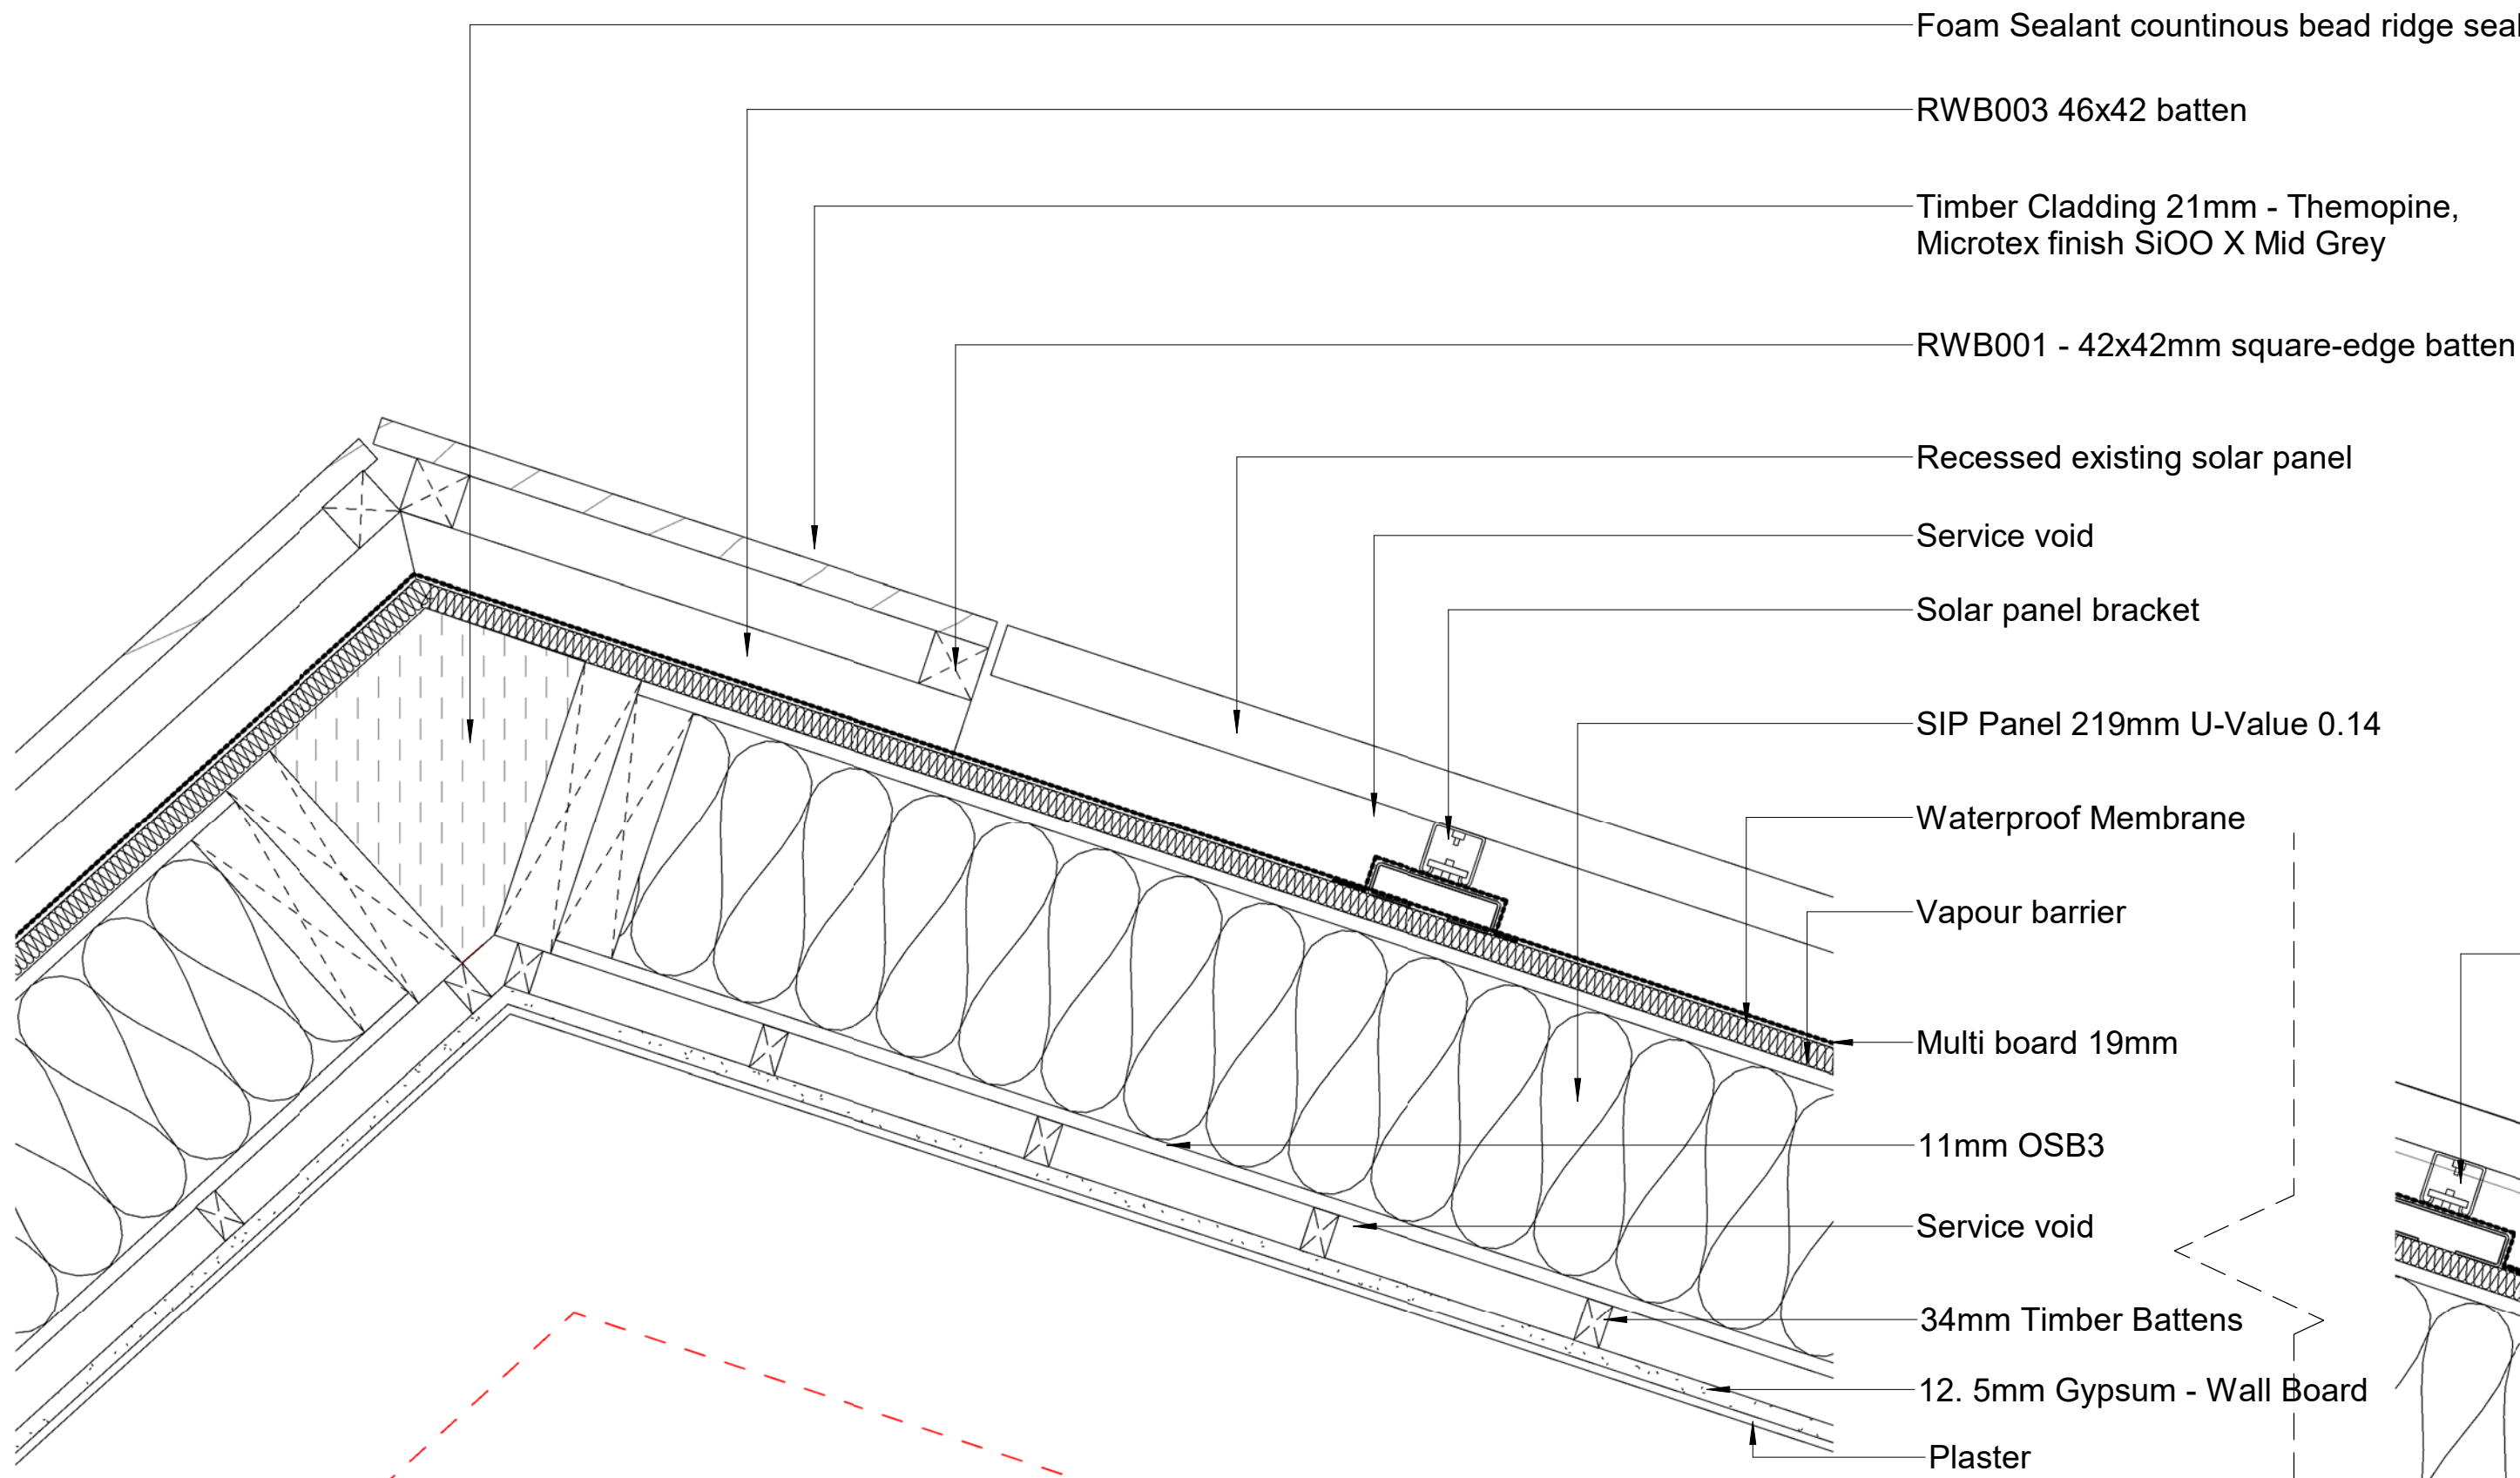

1 Roof Detail - Recessed Solar Panel SIP A
27700 1 : 5

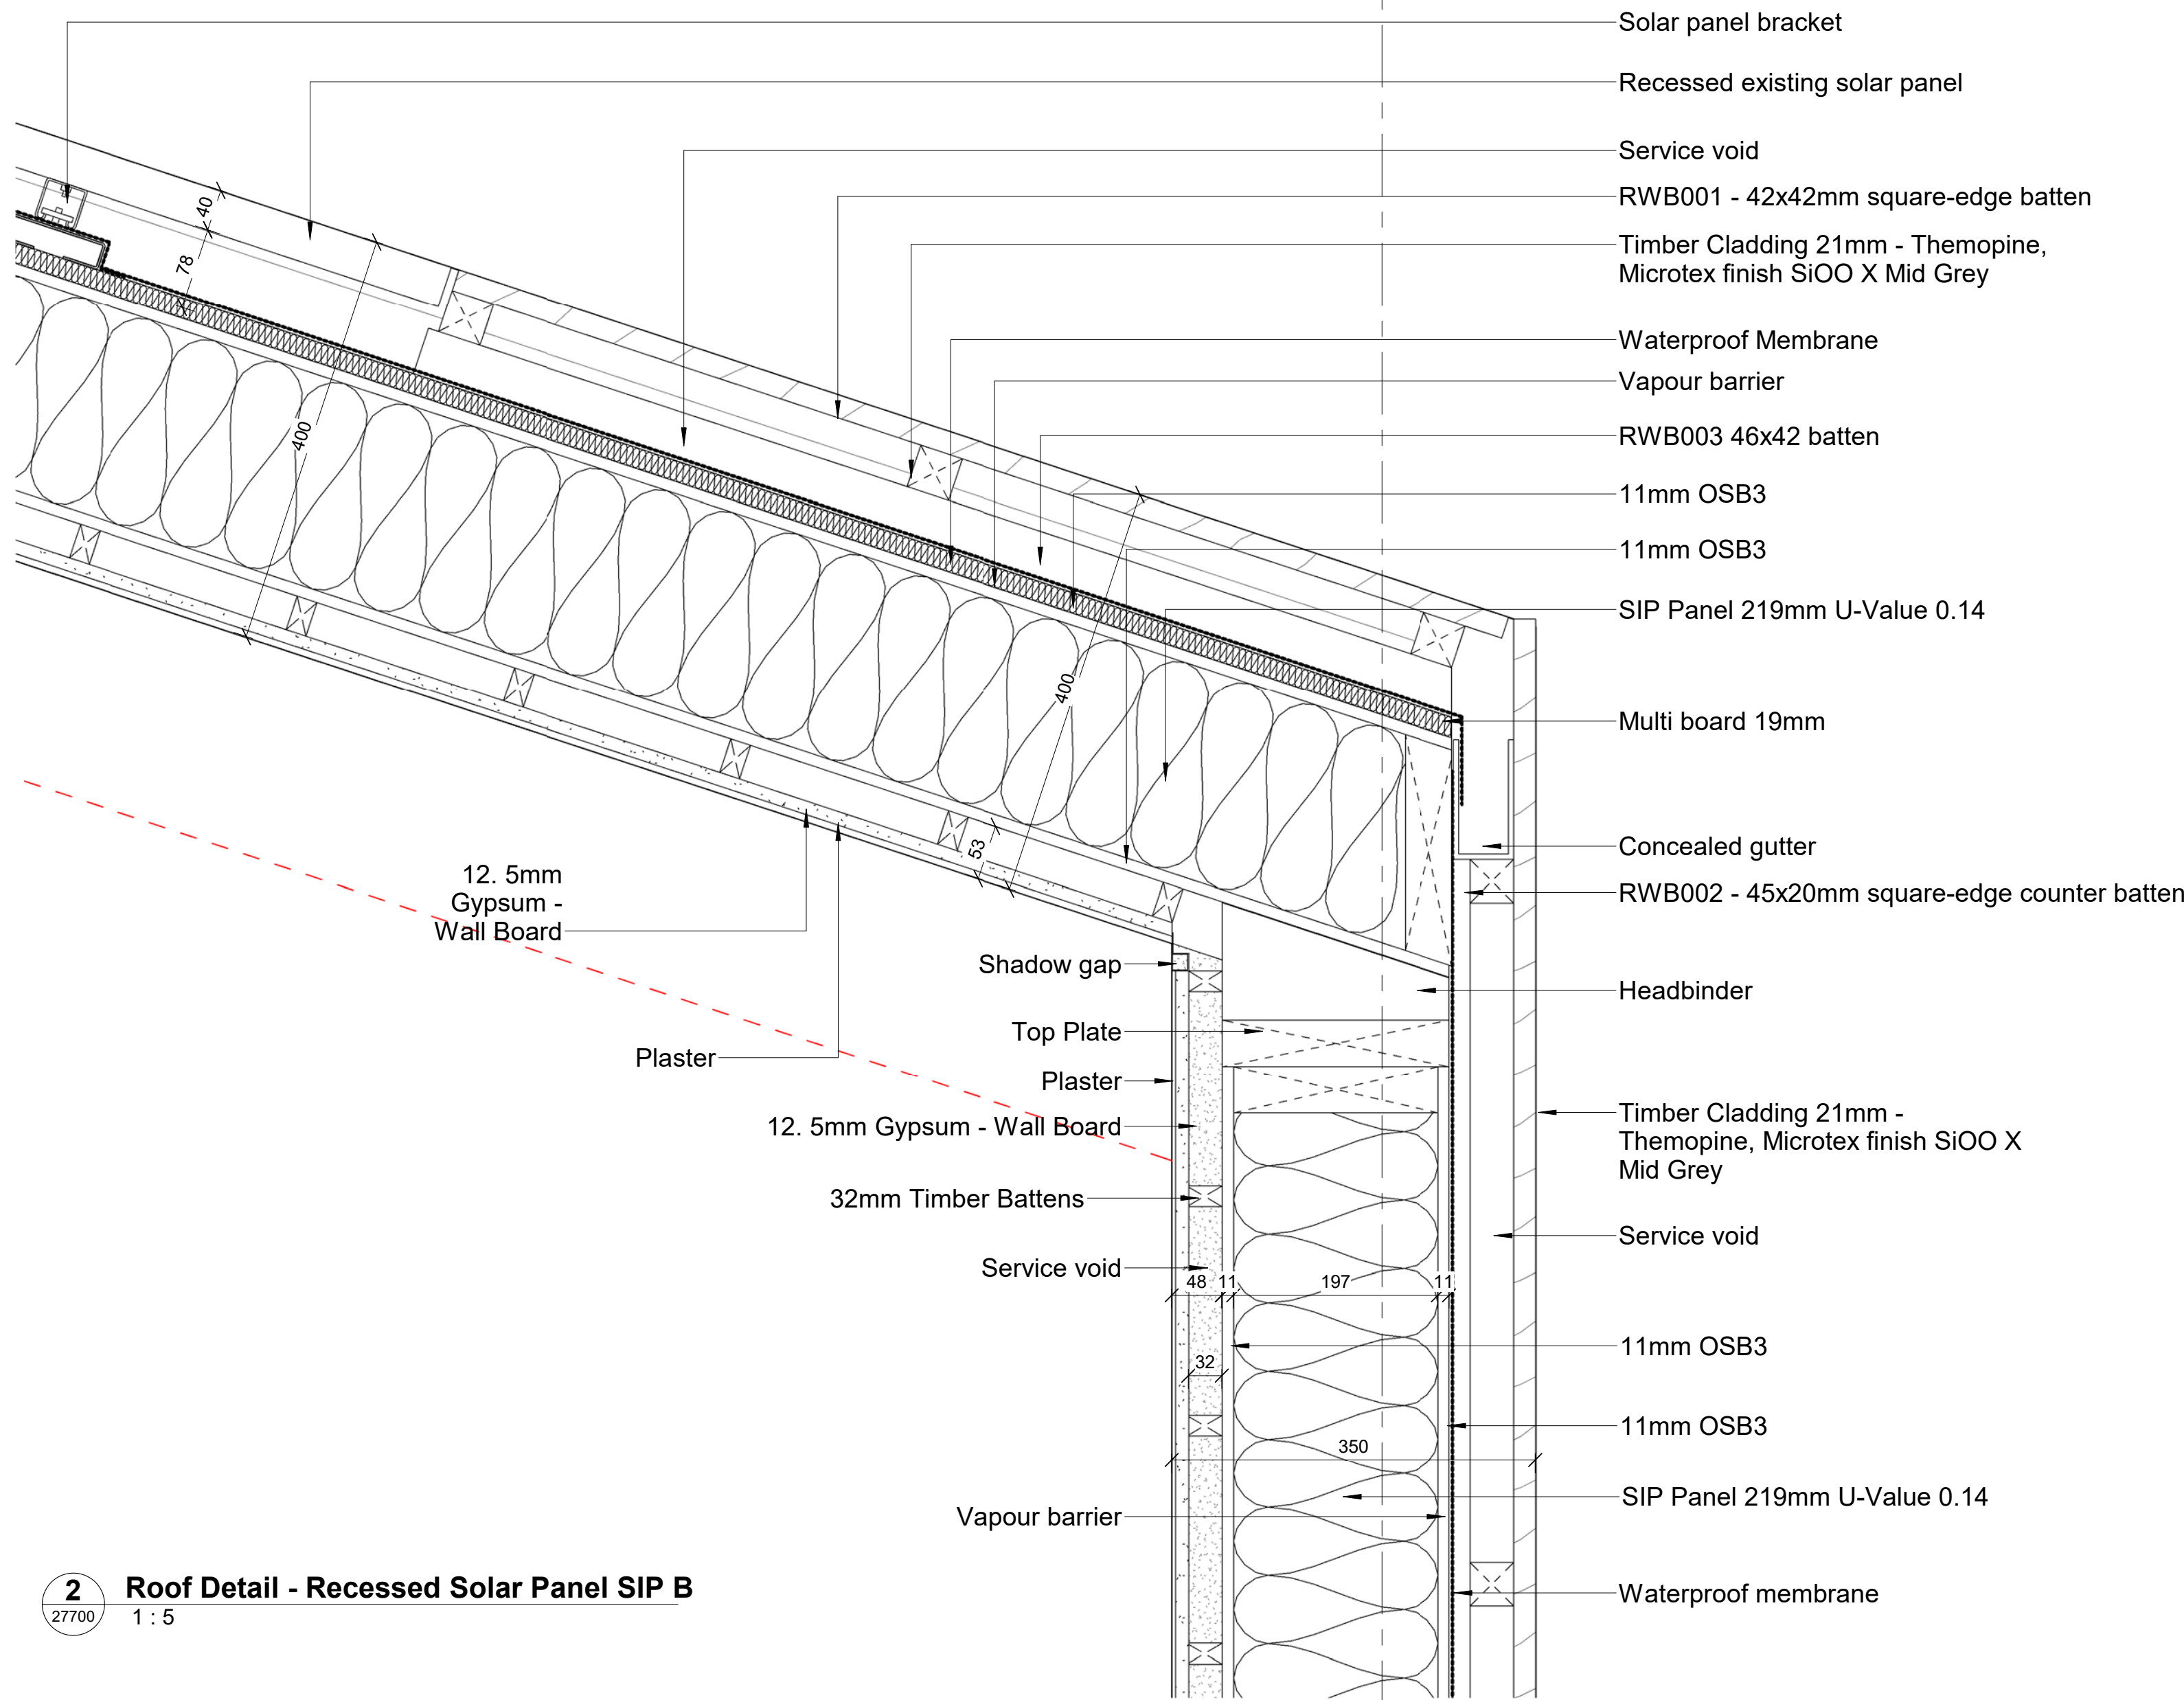

2 Roof Detail - Recessed Solar Panel SIP B
27700 1 : 5

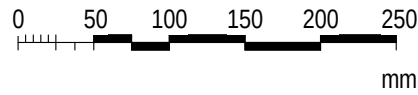


© COPYRIGHT
The copyright in this drawing is vested in Mongillo Construction Workshop (MCW) and no license or assignment of any kind has been, or is, granted to any third party whether by provision of copies or originals or otherwise unless agreed in writing.
DO NOT SCALE FROM THIS DRAWING
The contractor shall check and verify all dimensions on site and report any discrepancies in writing to Mongillo Construction Workshop (MCW) before proceeding work
FOR ELECTRONIC DATA ISSUE
Electronic Data / drawings are issued as "read only" and should not be interrogated for measurement. All dimensions and levels should read, only from those values stated in test, on the drawing.
AREA MEASUREMENT



MONGILLO CONSTRUCTION WORKSHOP

REV.	DATE	AMENDMENT
P01	06/04/2023	Discharge of planning conditions

KEYPLAN

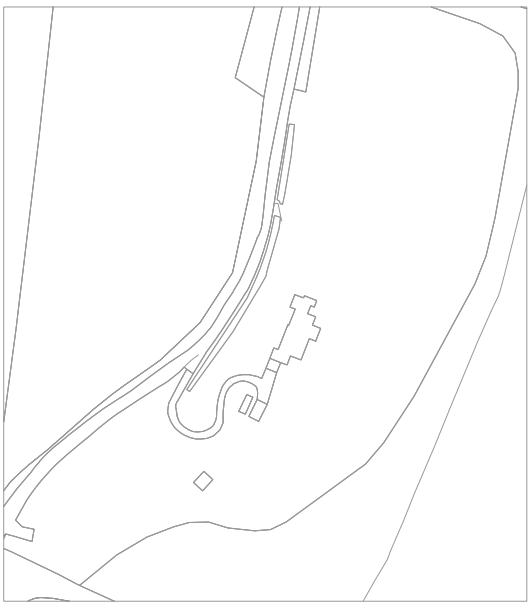

CLIENT

Jeff Goodman, Mark Jeannin

MONGILLO CONSTRUCTION WORKSHOP
Blackheath, London SE3 7AN
T: +44 7951 935801 E: contact@mongillocw.com

SCALE@A1 DATE 04/04/2023 ORIGINATOR CM CHECKED SM AUTHORISED SM
PROJECT Haydown
Roof Details 1

STATUS PURPOSE FOR ISSUE

MCW NO. P011 DRAWING NO. P011 - MCW-MH-RF-DR-A-27700 REV. P01