


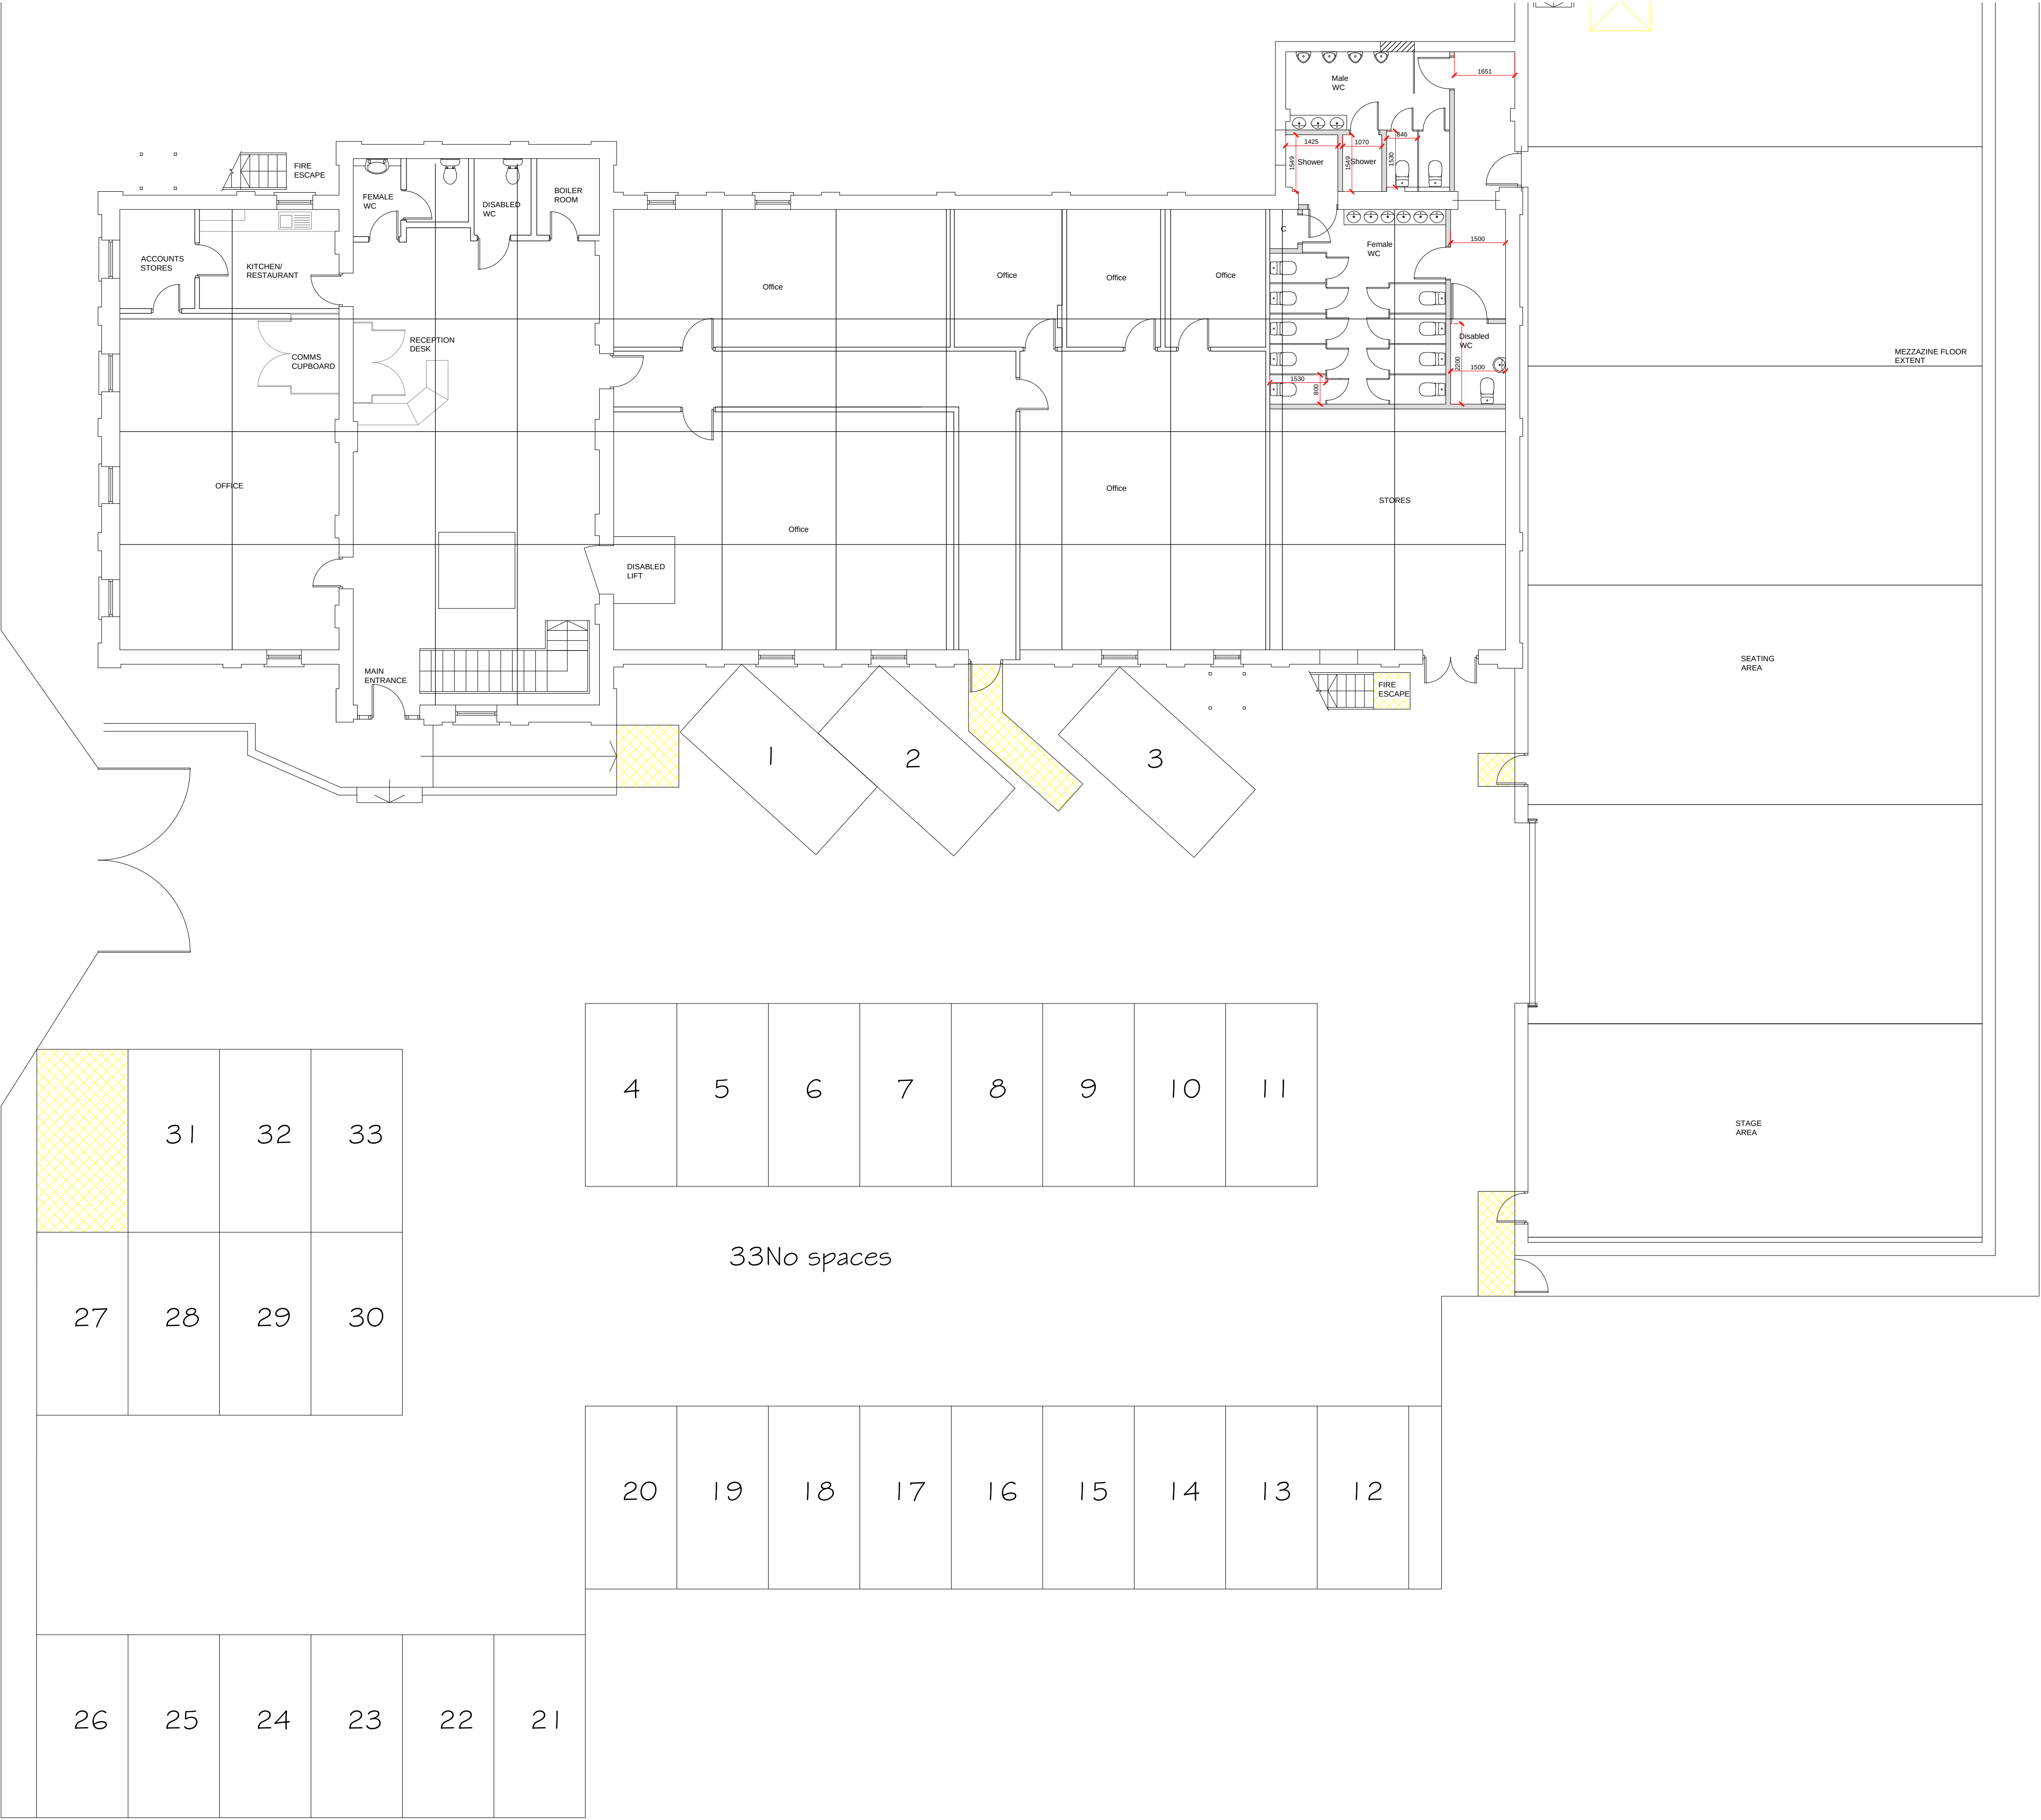

Proposed Parking Plan
Scale 1:100



Copyright

Synergy

Planning & Property Consultants Ltd
Bowes Business Park
Wrotham Road
Meopham
Kent DA13 0QB

Client

City Praise Centre

Address

The Maltings Lower Higham Road Gravesend Kent

Drawing title

Proposed Parking plan

Scale

1:100 at A1

Date

October 2017

Drawing No

17/194/05

Drawn by