


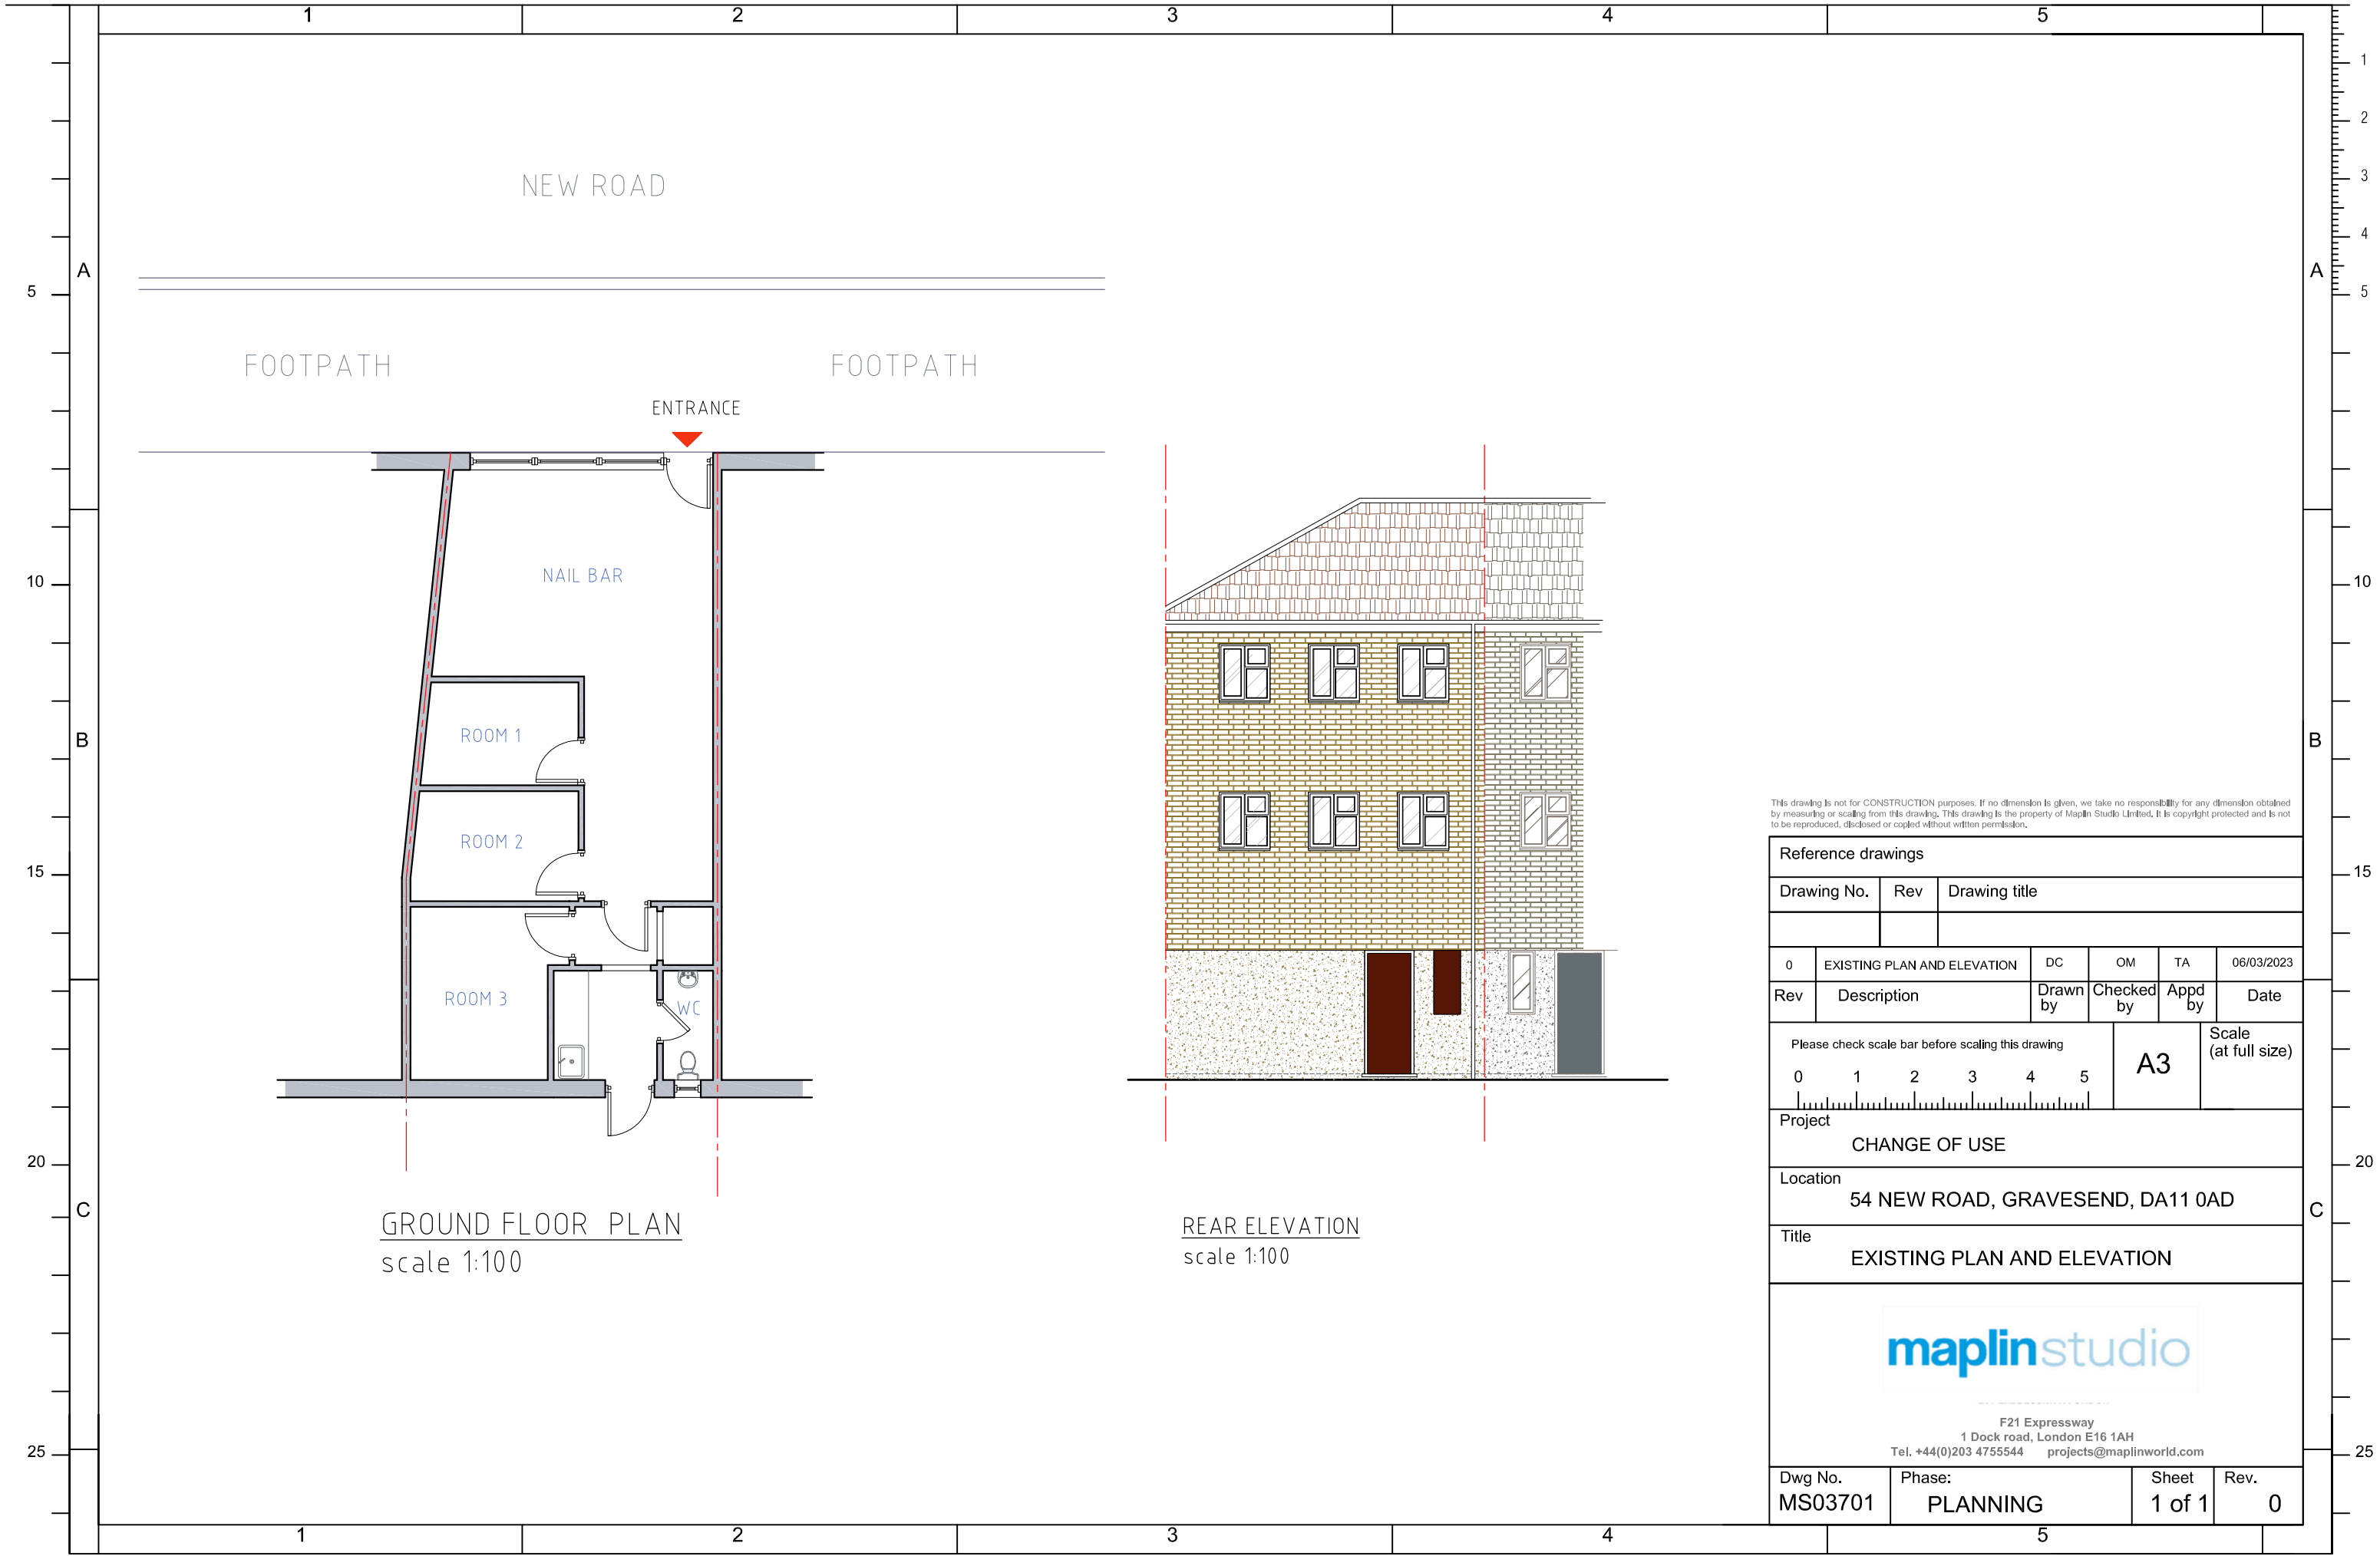

This drawing is not for CONSTRUCTION purposes. If no dimension is given, we take no responsibility for any dimension obtained by measuring or scaling from this drawing. This drawing is the property of Maplin Studio Limited. It is copyright protected and is not to be reproduced, disclosed or copied without written permission.

Reference drawings						
Drawing No.		Rev	Drawing title			
0	EXISTING PLAN AND ELEVATION		DC	OM	TA	06/03/2023
Rev	Description		Drawn by	Checked by	Appd by	Date
Please check scale bar before scaling this drawing				A3		Scale (at full size)
0 1 2 3 4 5						
Project						
CHANGE OF USE						
Location						
54 NEW ROAD, GRAVESEND, DA11 0AD						
Title						
EXISTING PLAN AND ELEVATION						
 F21 Expressway 1 Dock road, London E16 1AH Tel, +44(0)203 4755544 projects@maplinworld.com						
Dwg No.		Phase:		Sheet		Rev.
MS03701		PLANNING		1 of 1		0