




Proposed Side Elevation - 1:50 View from Hadley Close Plot 1

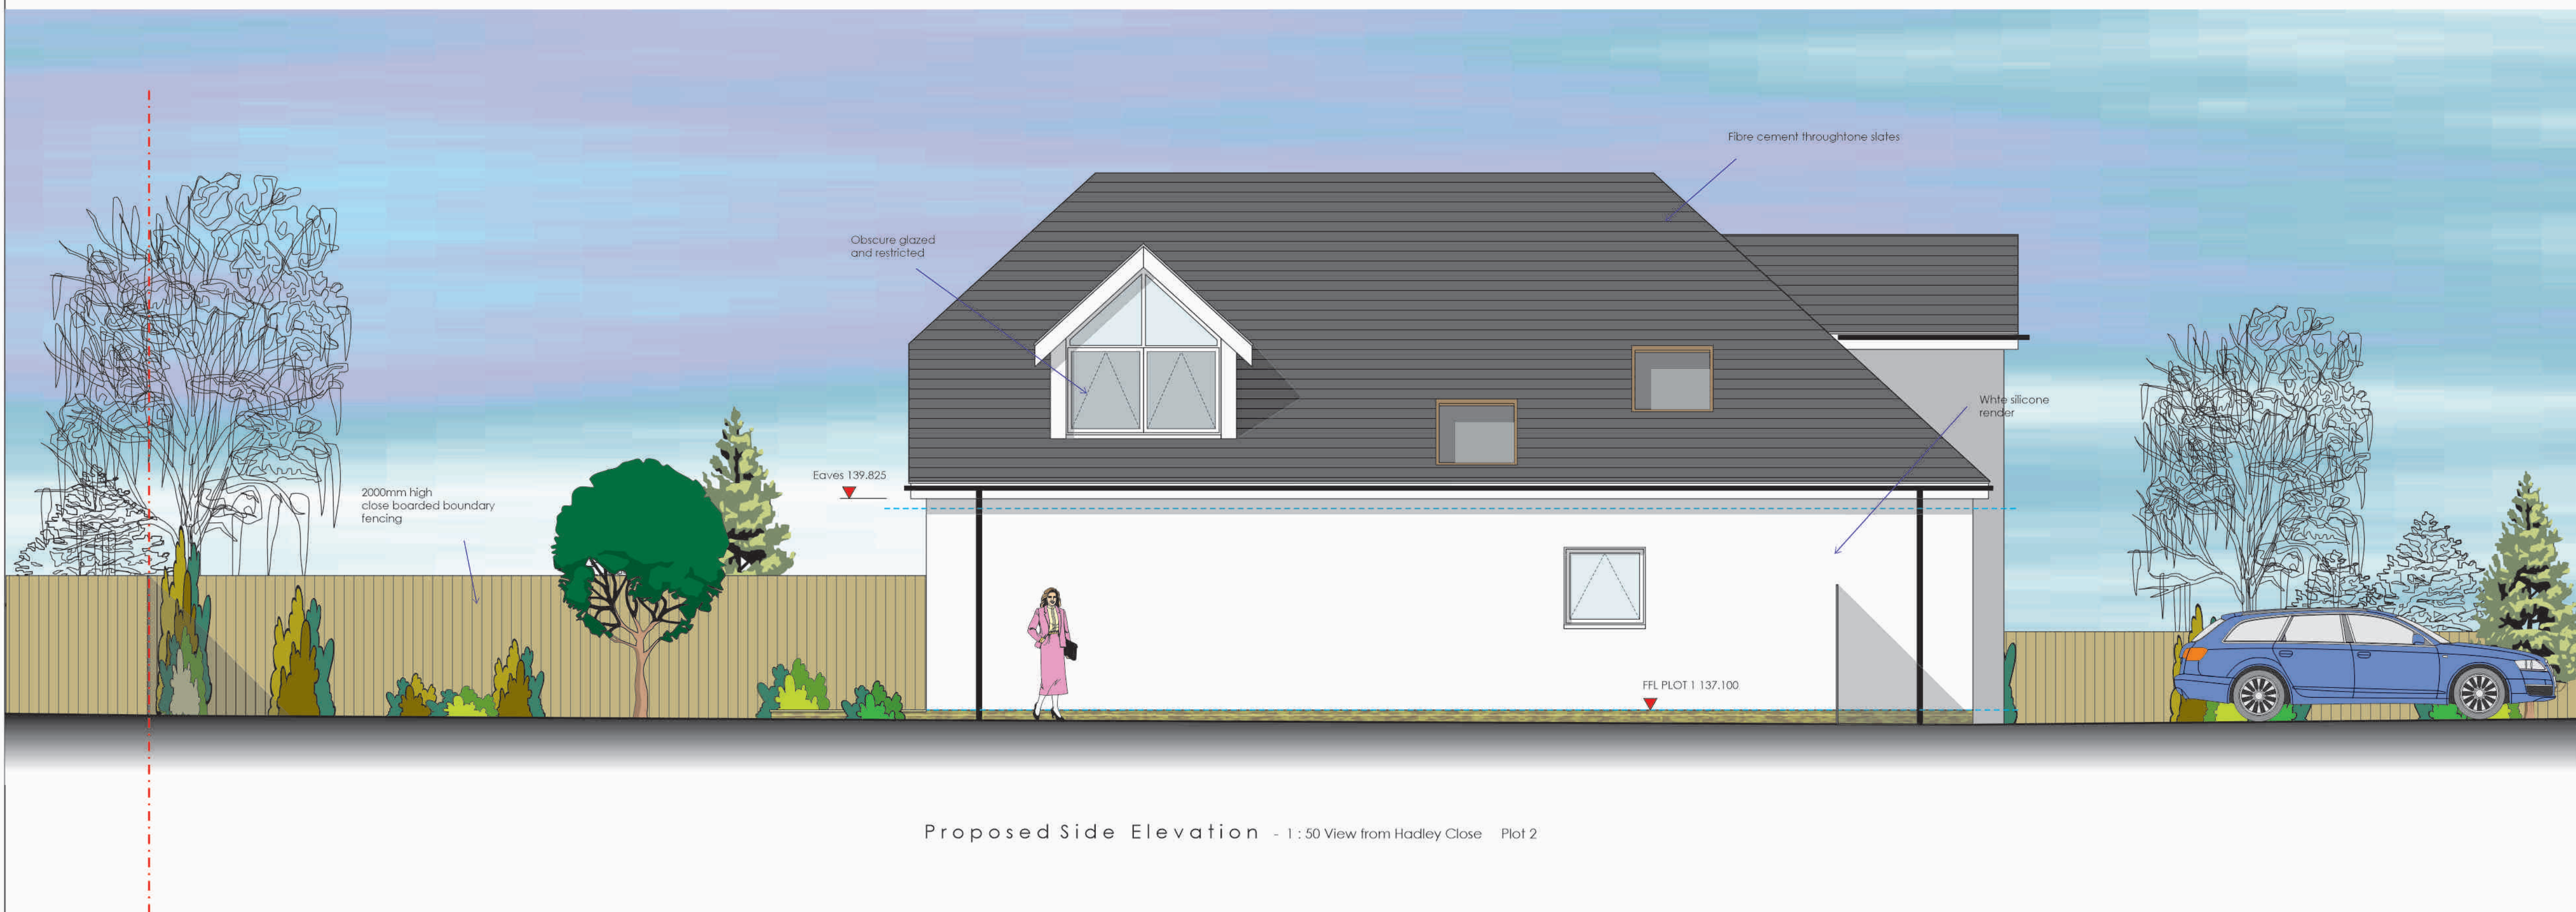

Proposed Side Elevation - 1:50 View from Hadley Close Plot 2



B. Obscure glazed dormer added A. Porch altered		RFW
REVISION		
SCALE	1:50	DATE
DATE	March 2023	
Proposed Elevations Side - NORTH Including Plot1 View from Hadley Close		
PROJECT Proposed 2 No New Dwellings Under Whitehill Road Meopham Kent Kent DA13 0NY for: Mr K and Mr M Gilleen		

WARD + ASSOCIATES
THE HOO WROTHAM ROAD
MEOPHAM GRAVESEND KENT DA13 0HP
T: 01474 814195 M: 07771 843940
E: admin@wardassociates.co.uk W: www.wardassociates.co.uk
Skype User Name: rogerwardassociates

0720.WD.07B
B