



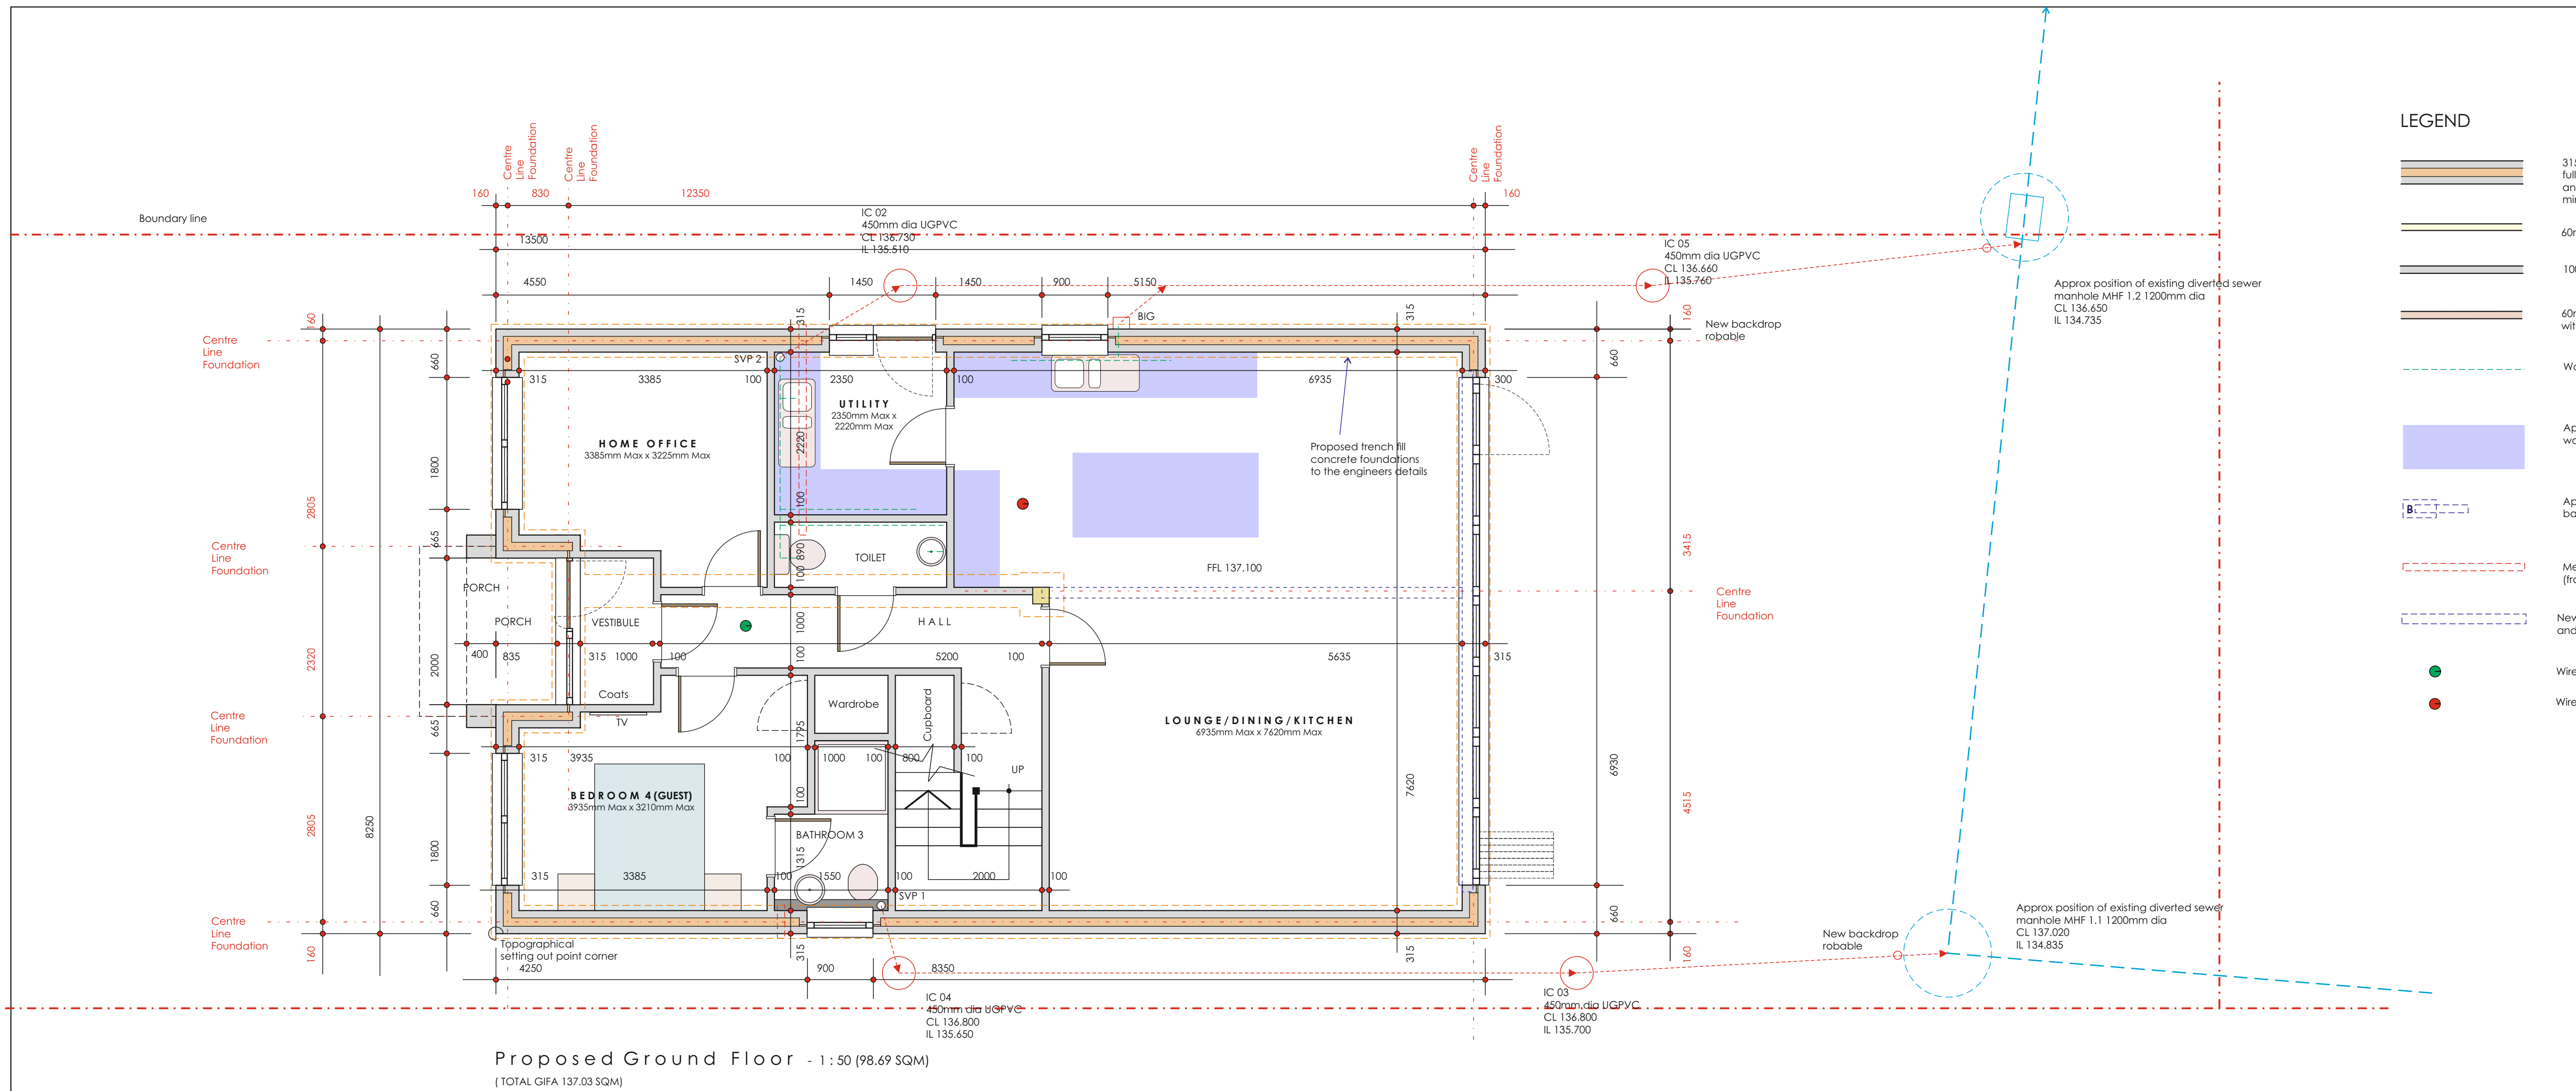

Proposed Ground Floor - 1:50 (98.69 SQM)
(TOTAL GIFA 137.03 SQM)

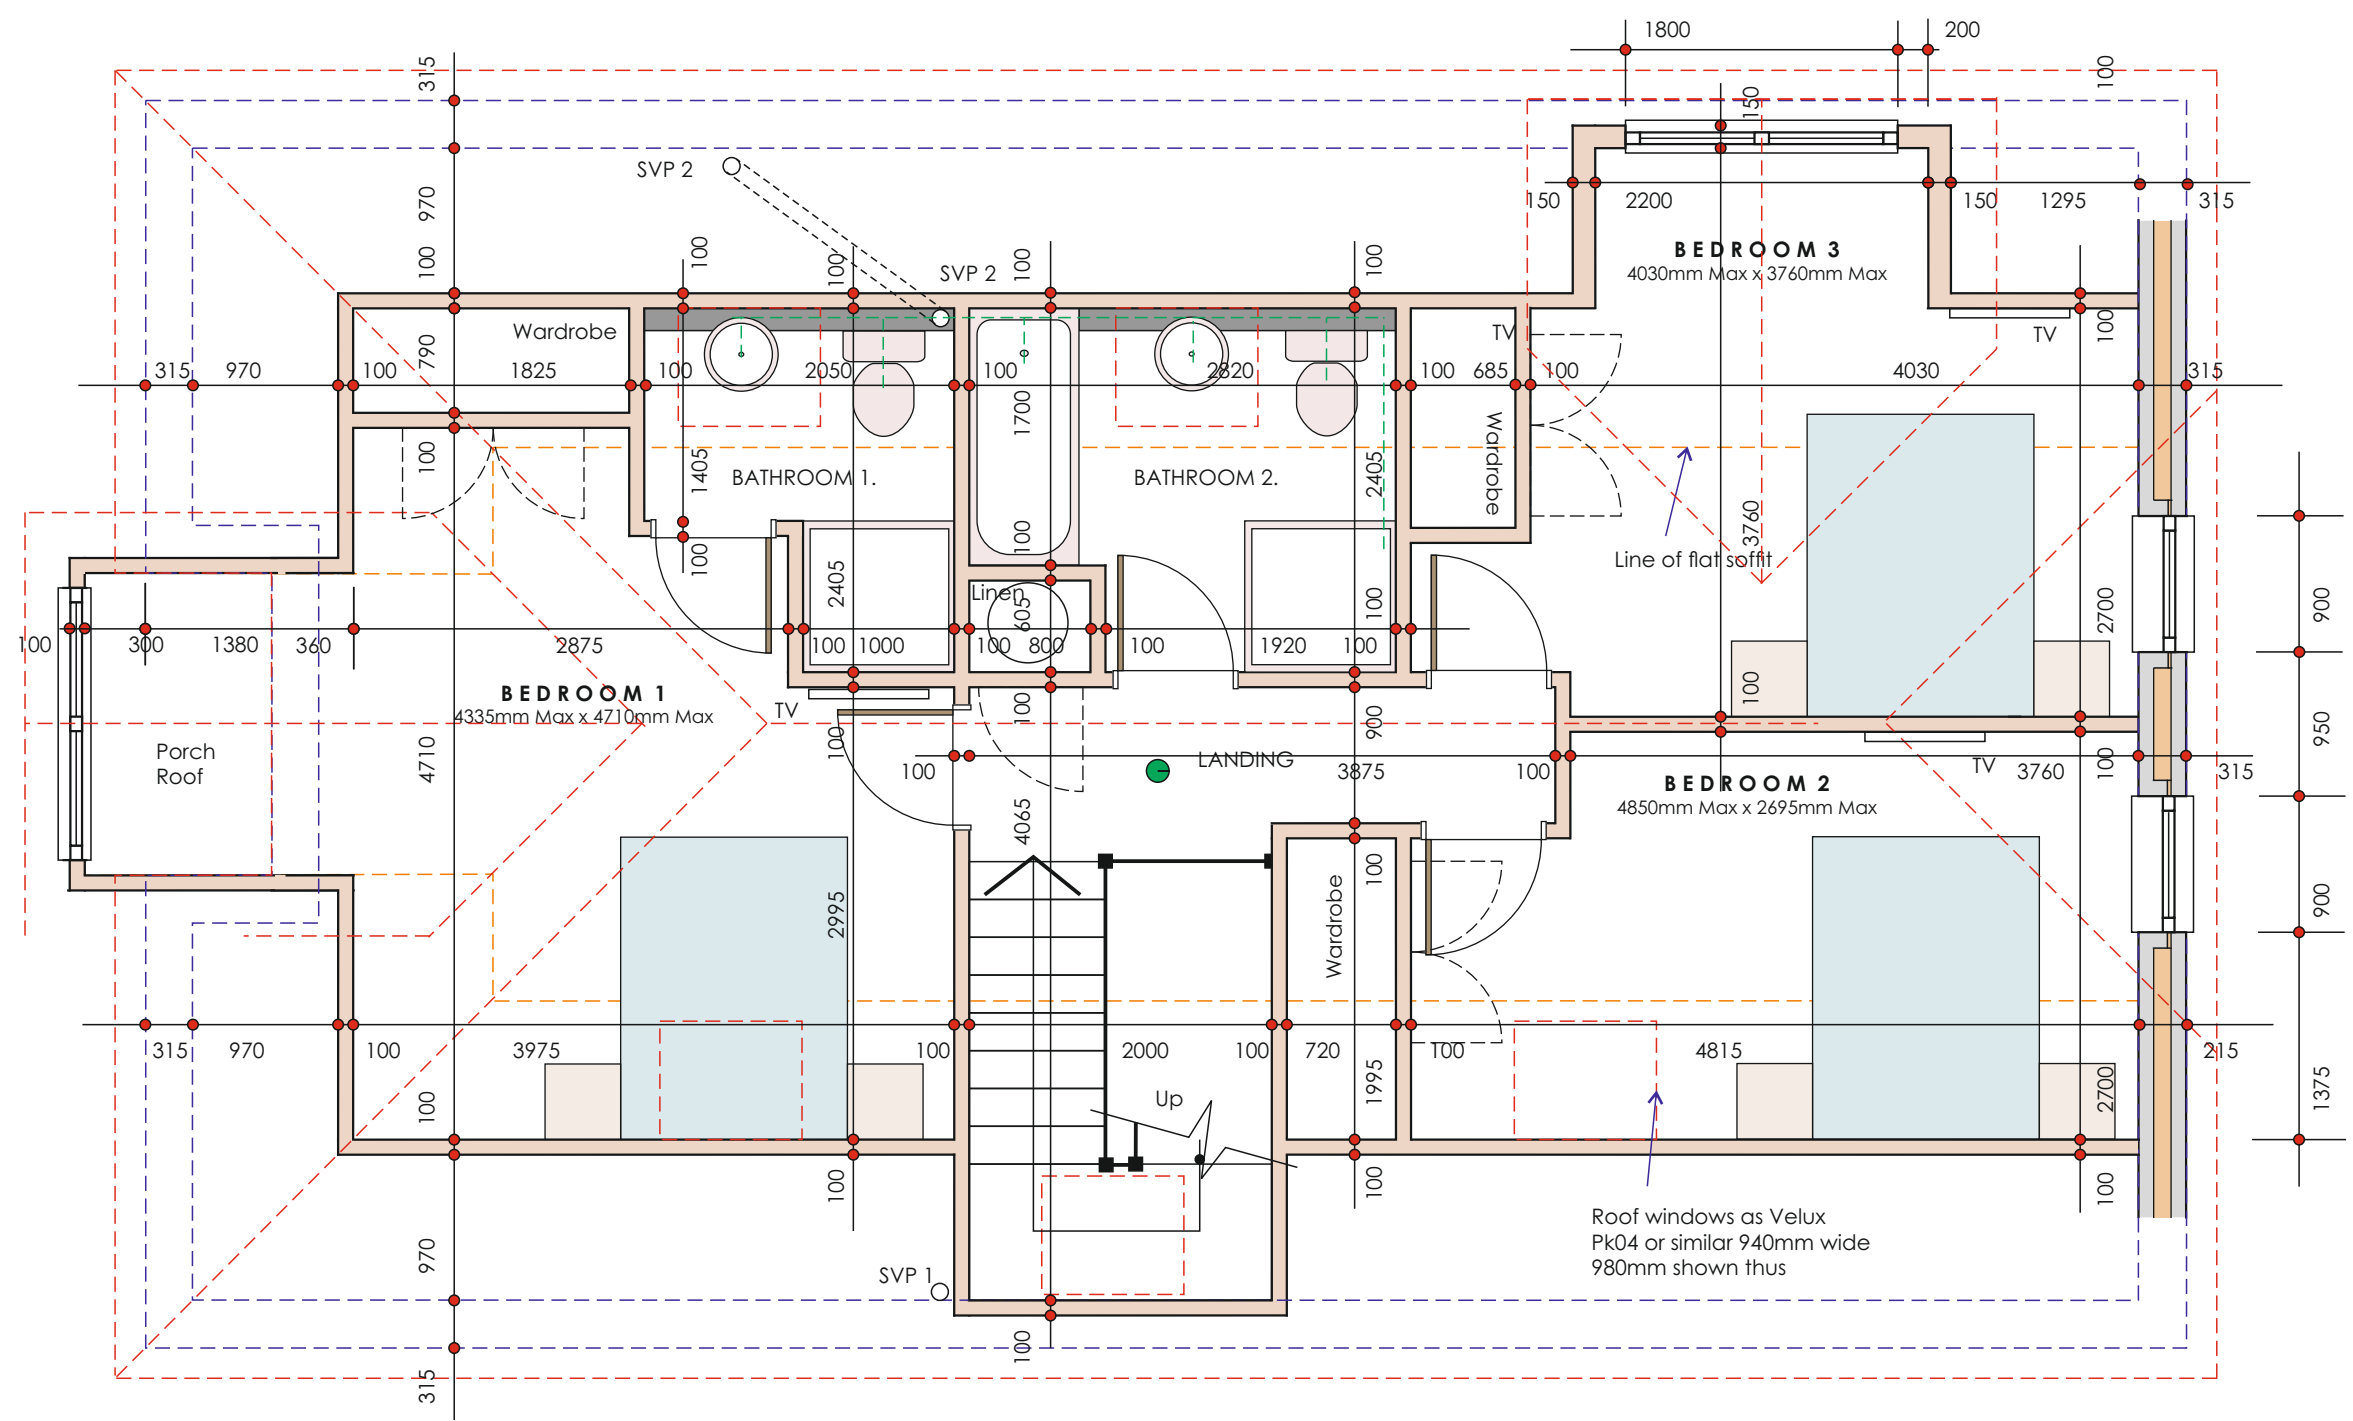

Proposed First Floor - 1:50 (64.59 SQM)



C. Dormer added as plot 1 B. Porch altered A. details added		RFW RFW RFW
REVISIONS		
SCALE	1:50	DATE
DATE	March 2023	
DRAWING		Proposed Floor Plans - Plot 2
PROJECT		Proposed 2 No New Dwellings Linden Whitehill Road Meopham Kent DA13 0NY for: Mr K and Mr M Gilleen

WARD + ASSOCIATES
THE HOO WROTHAM ROAD
MEOPHAM GRAVESEND KENT DA13 0HP

T: 01474 814196 M: 07771 863940
E: admin@wardassociates.co.uk W: www.wardassociates.co.uk
Skype User Name: ragerwardassociates

0720.WD.09c
C