

T1: Apple tree.
Approx. 2.5m dia. spread,
3.5m tall
To be removed.


New access created to The Turnstones

Concrete driveway of
neighbouring property

New driveway

2no. garages belonging
to neighbouring property

New 6.7x6.0m double garage

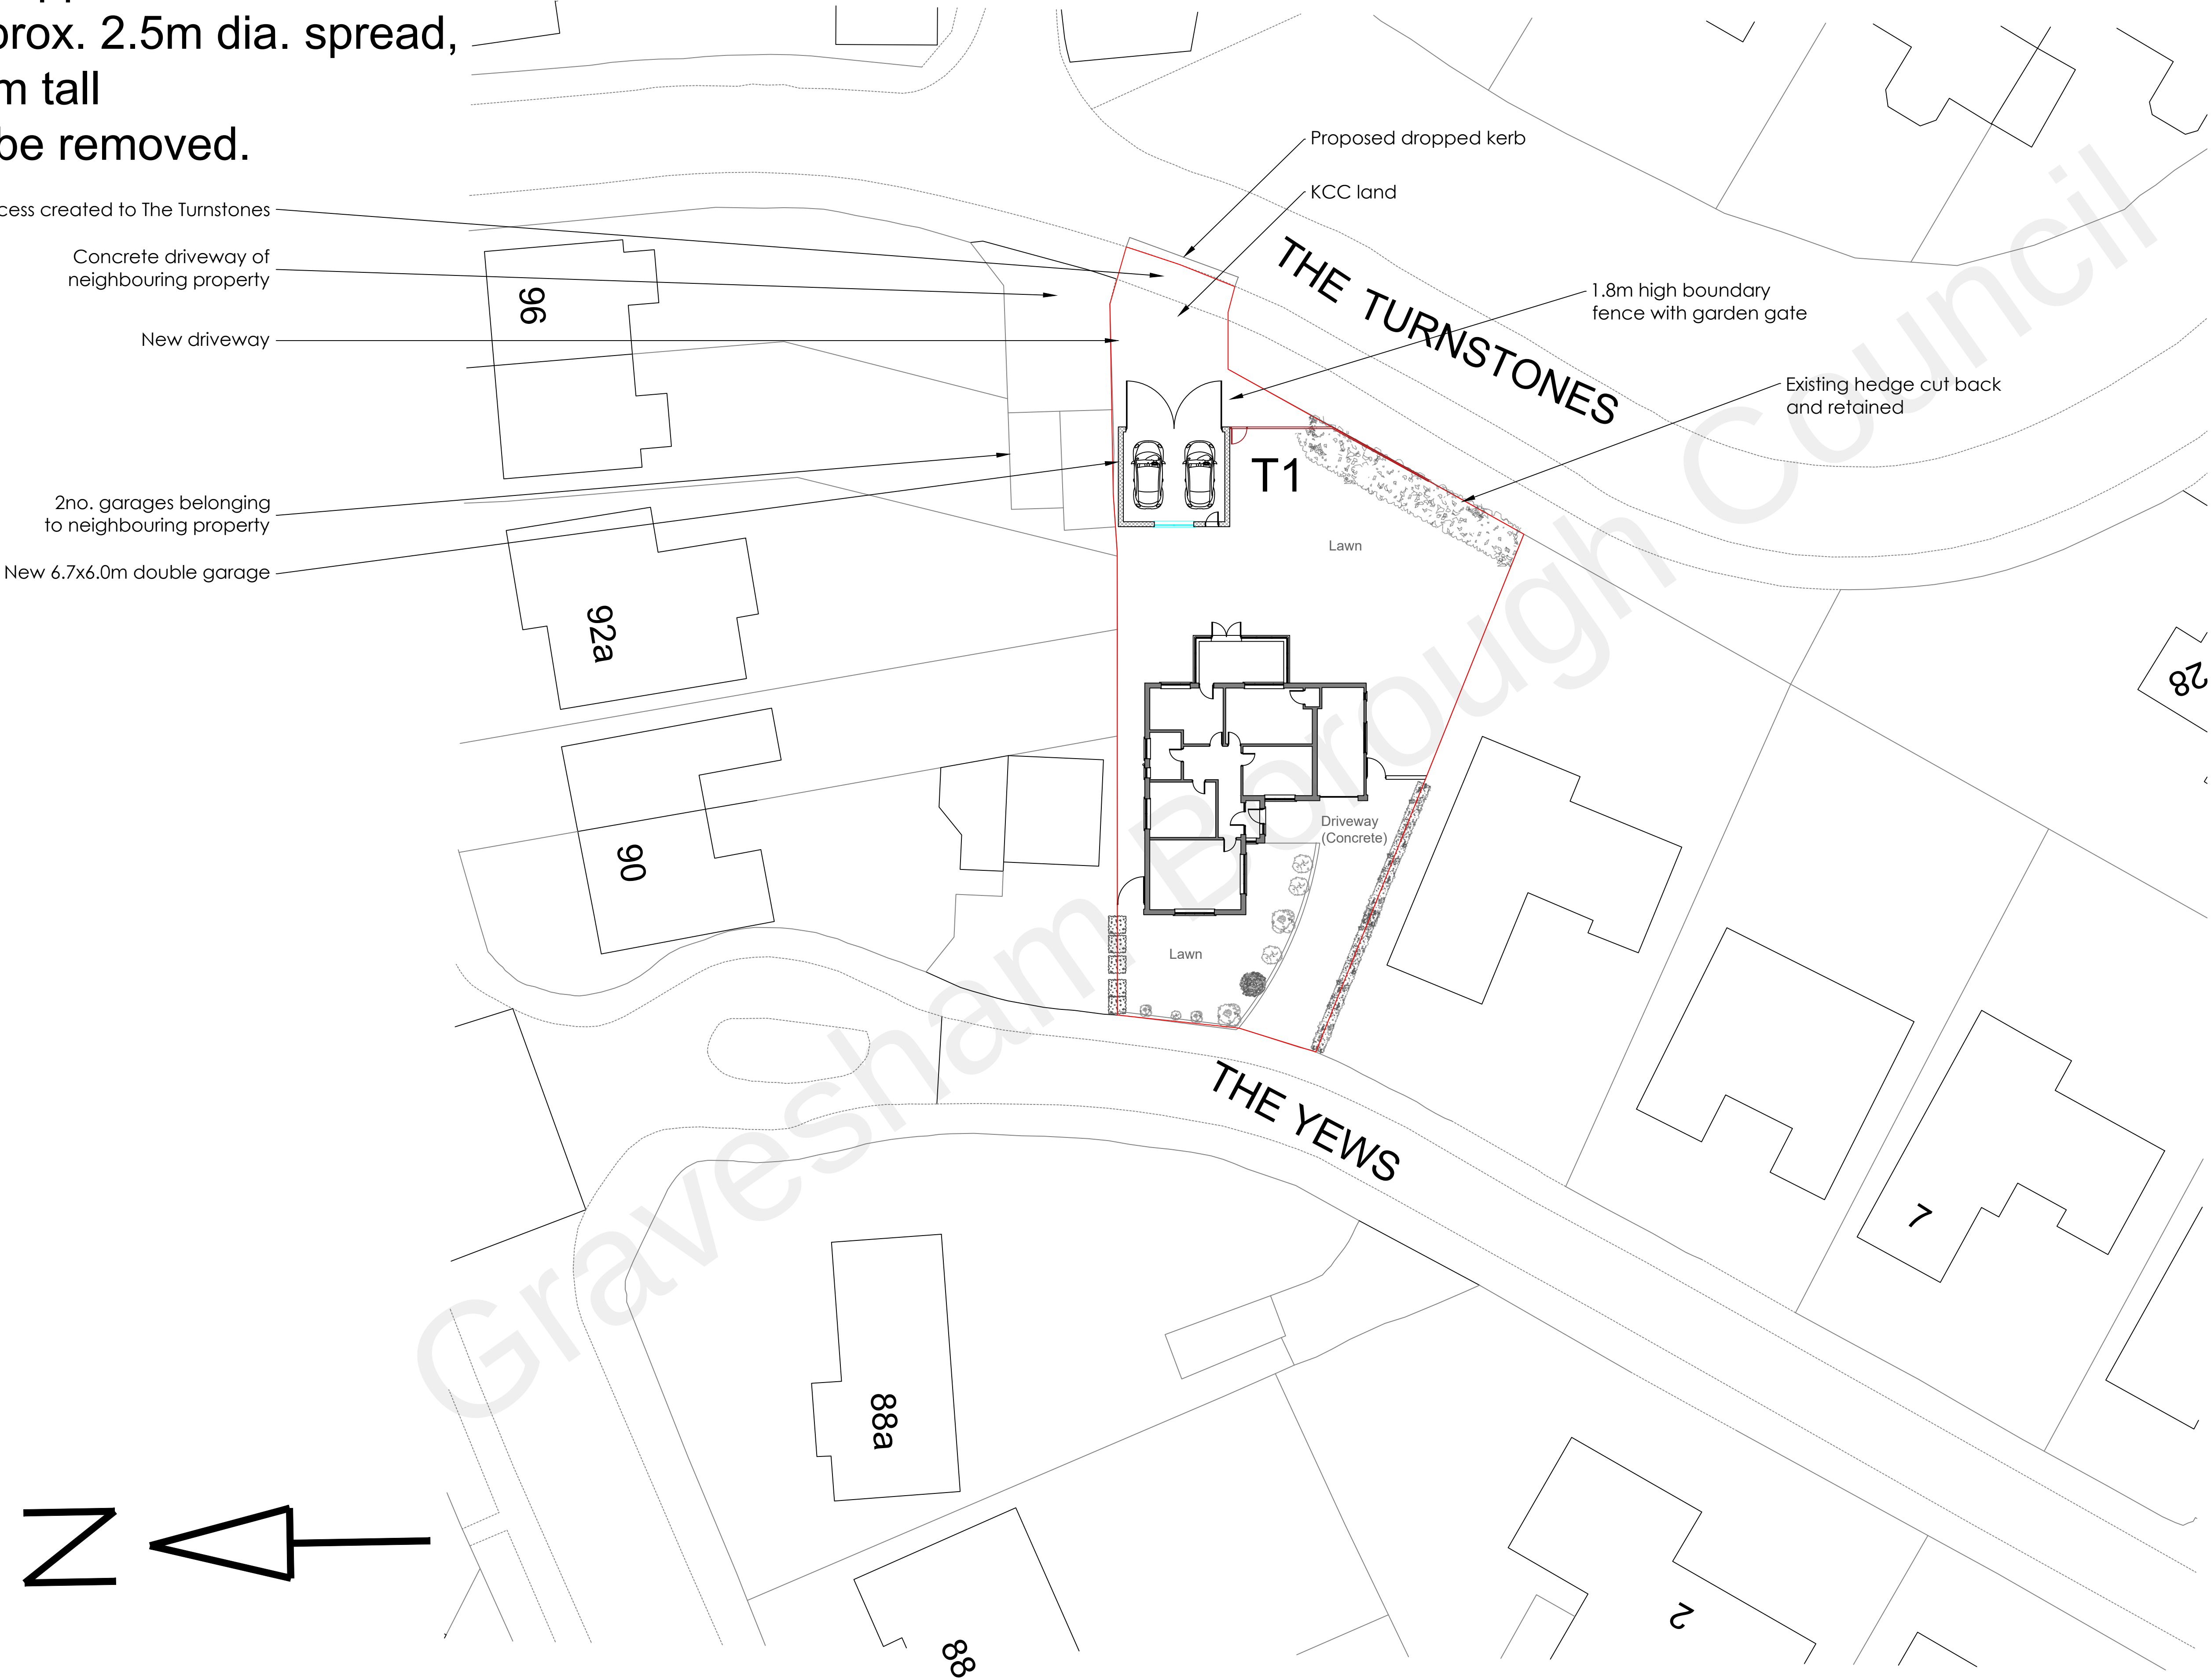

Block Plan 1:200

One Day Beyond Westfield Lane, Egham
Kent CT18 8BT Tel 01303863320

This drawing is the copyright of
Rufcon Chartered Building Control
Ltd and should not be copied or
reproduced without written consent.
All dimensions are to be checked on
site prior to fabrication and the
Rufcon Chartered Building
Consultancy Ltd. to be notified of any
discrepancy.
Do not scale from this drawing.

Revisions:

Ref.	Description	Date

1:50
1:100
1:200
1:500
1:1250

1:50
1:100
1:200
1:500
1:1250

1:50
1:100
1:200
1:500
1:1250

Project: 1 The Yews
Gravesend
DAL2-IPA

Client:

Title: Proposed Block Plan

Scale: 1:200
Paper Size: A1

Drawn: WH
Checked:

Drawing No: 22031.03B
Rev: