



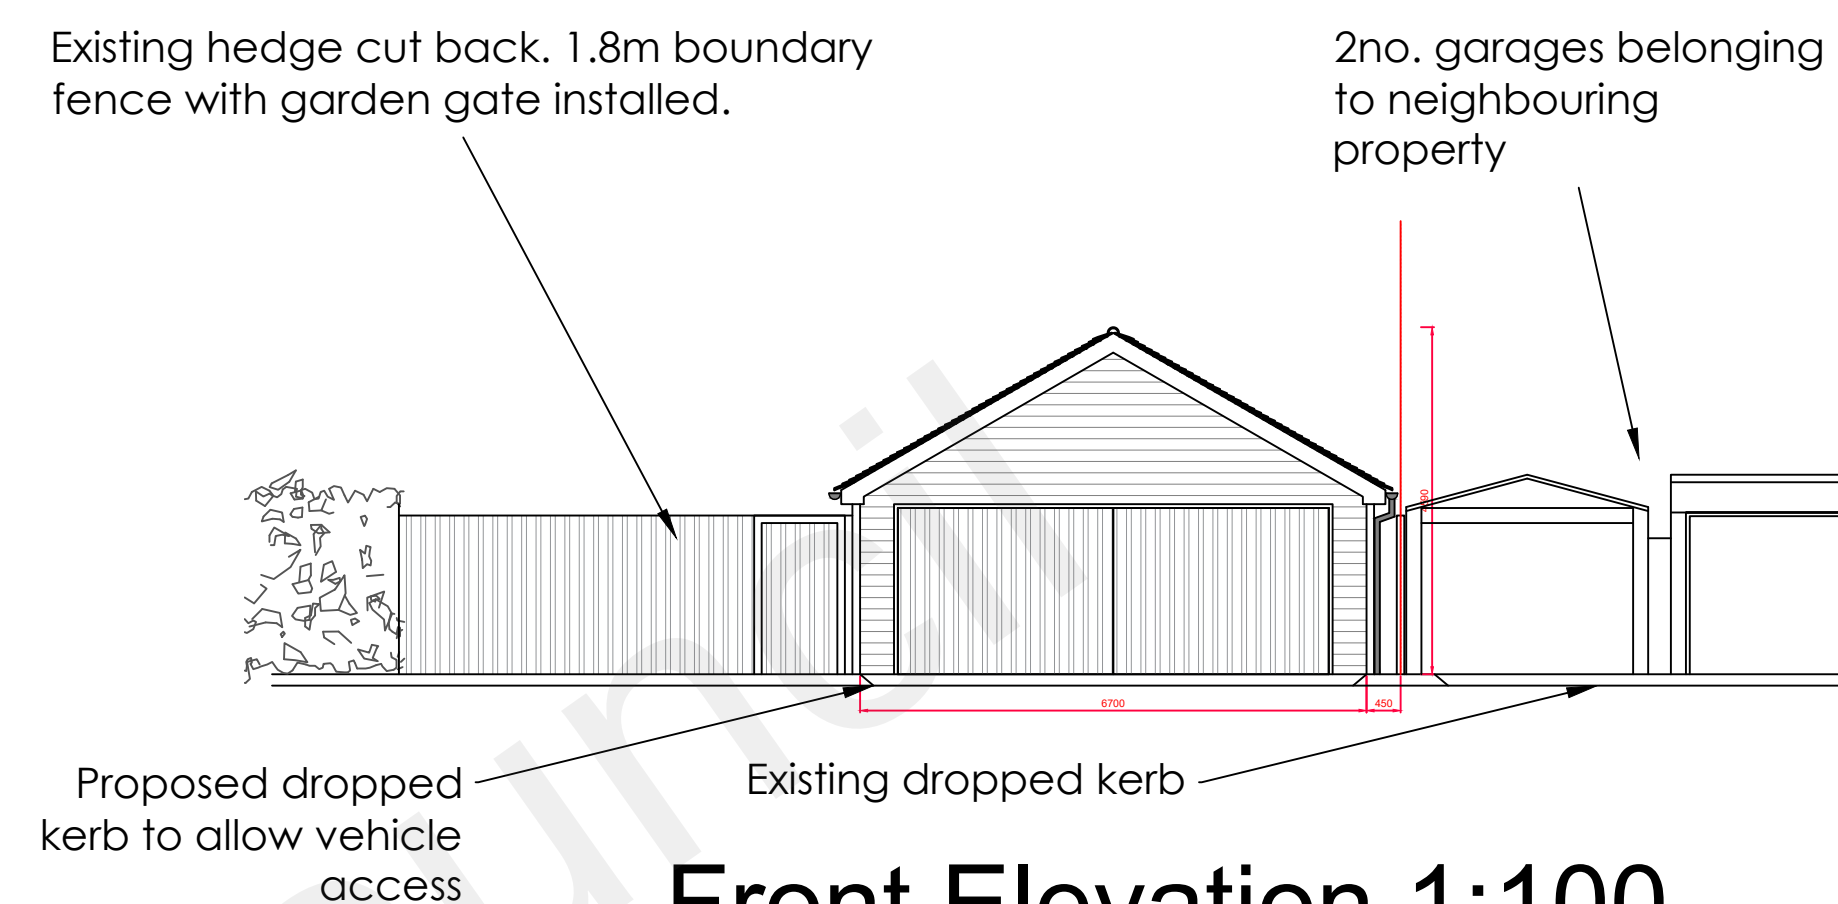


Front Elevation 1:100

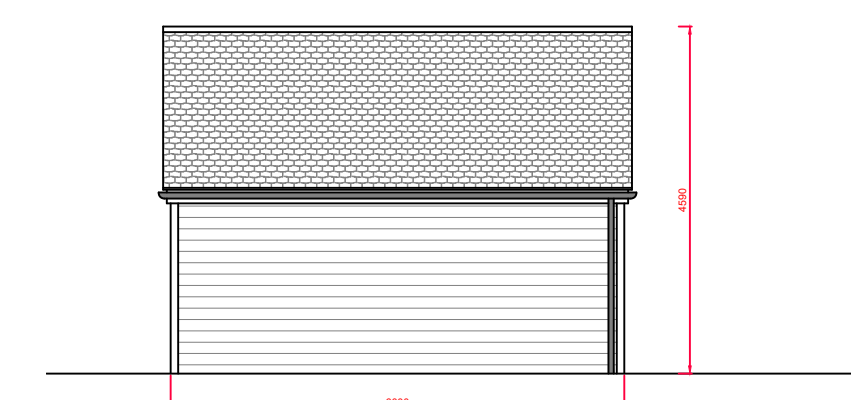


Side Elevation 1:100




Rear Elevation 1:100

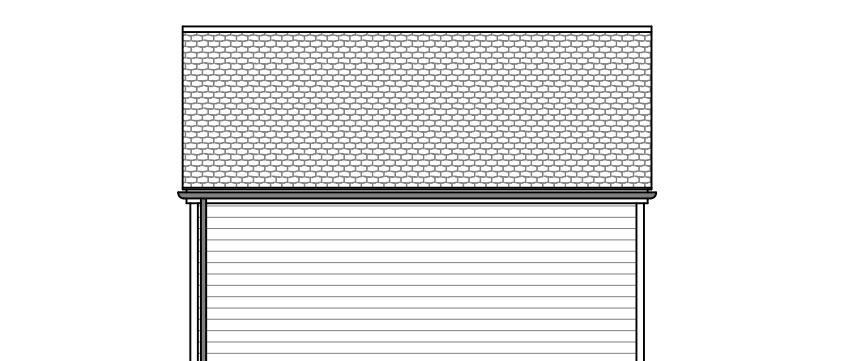

Side Elevation 1:100

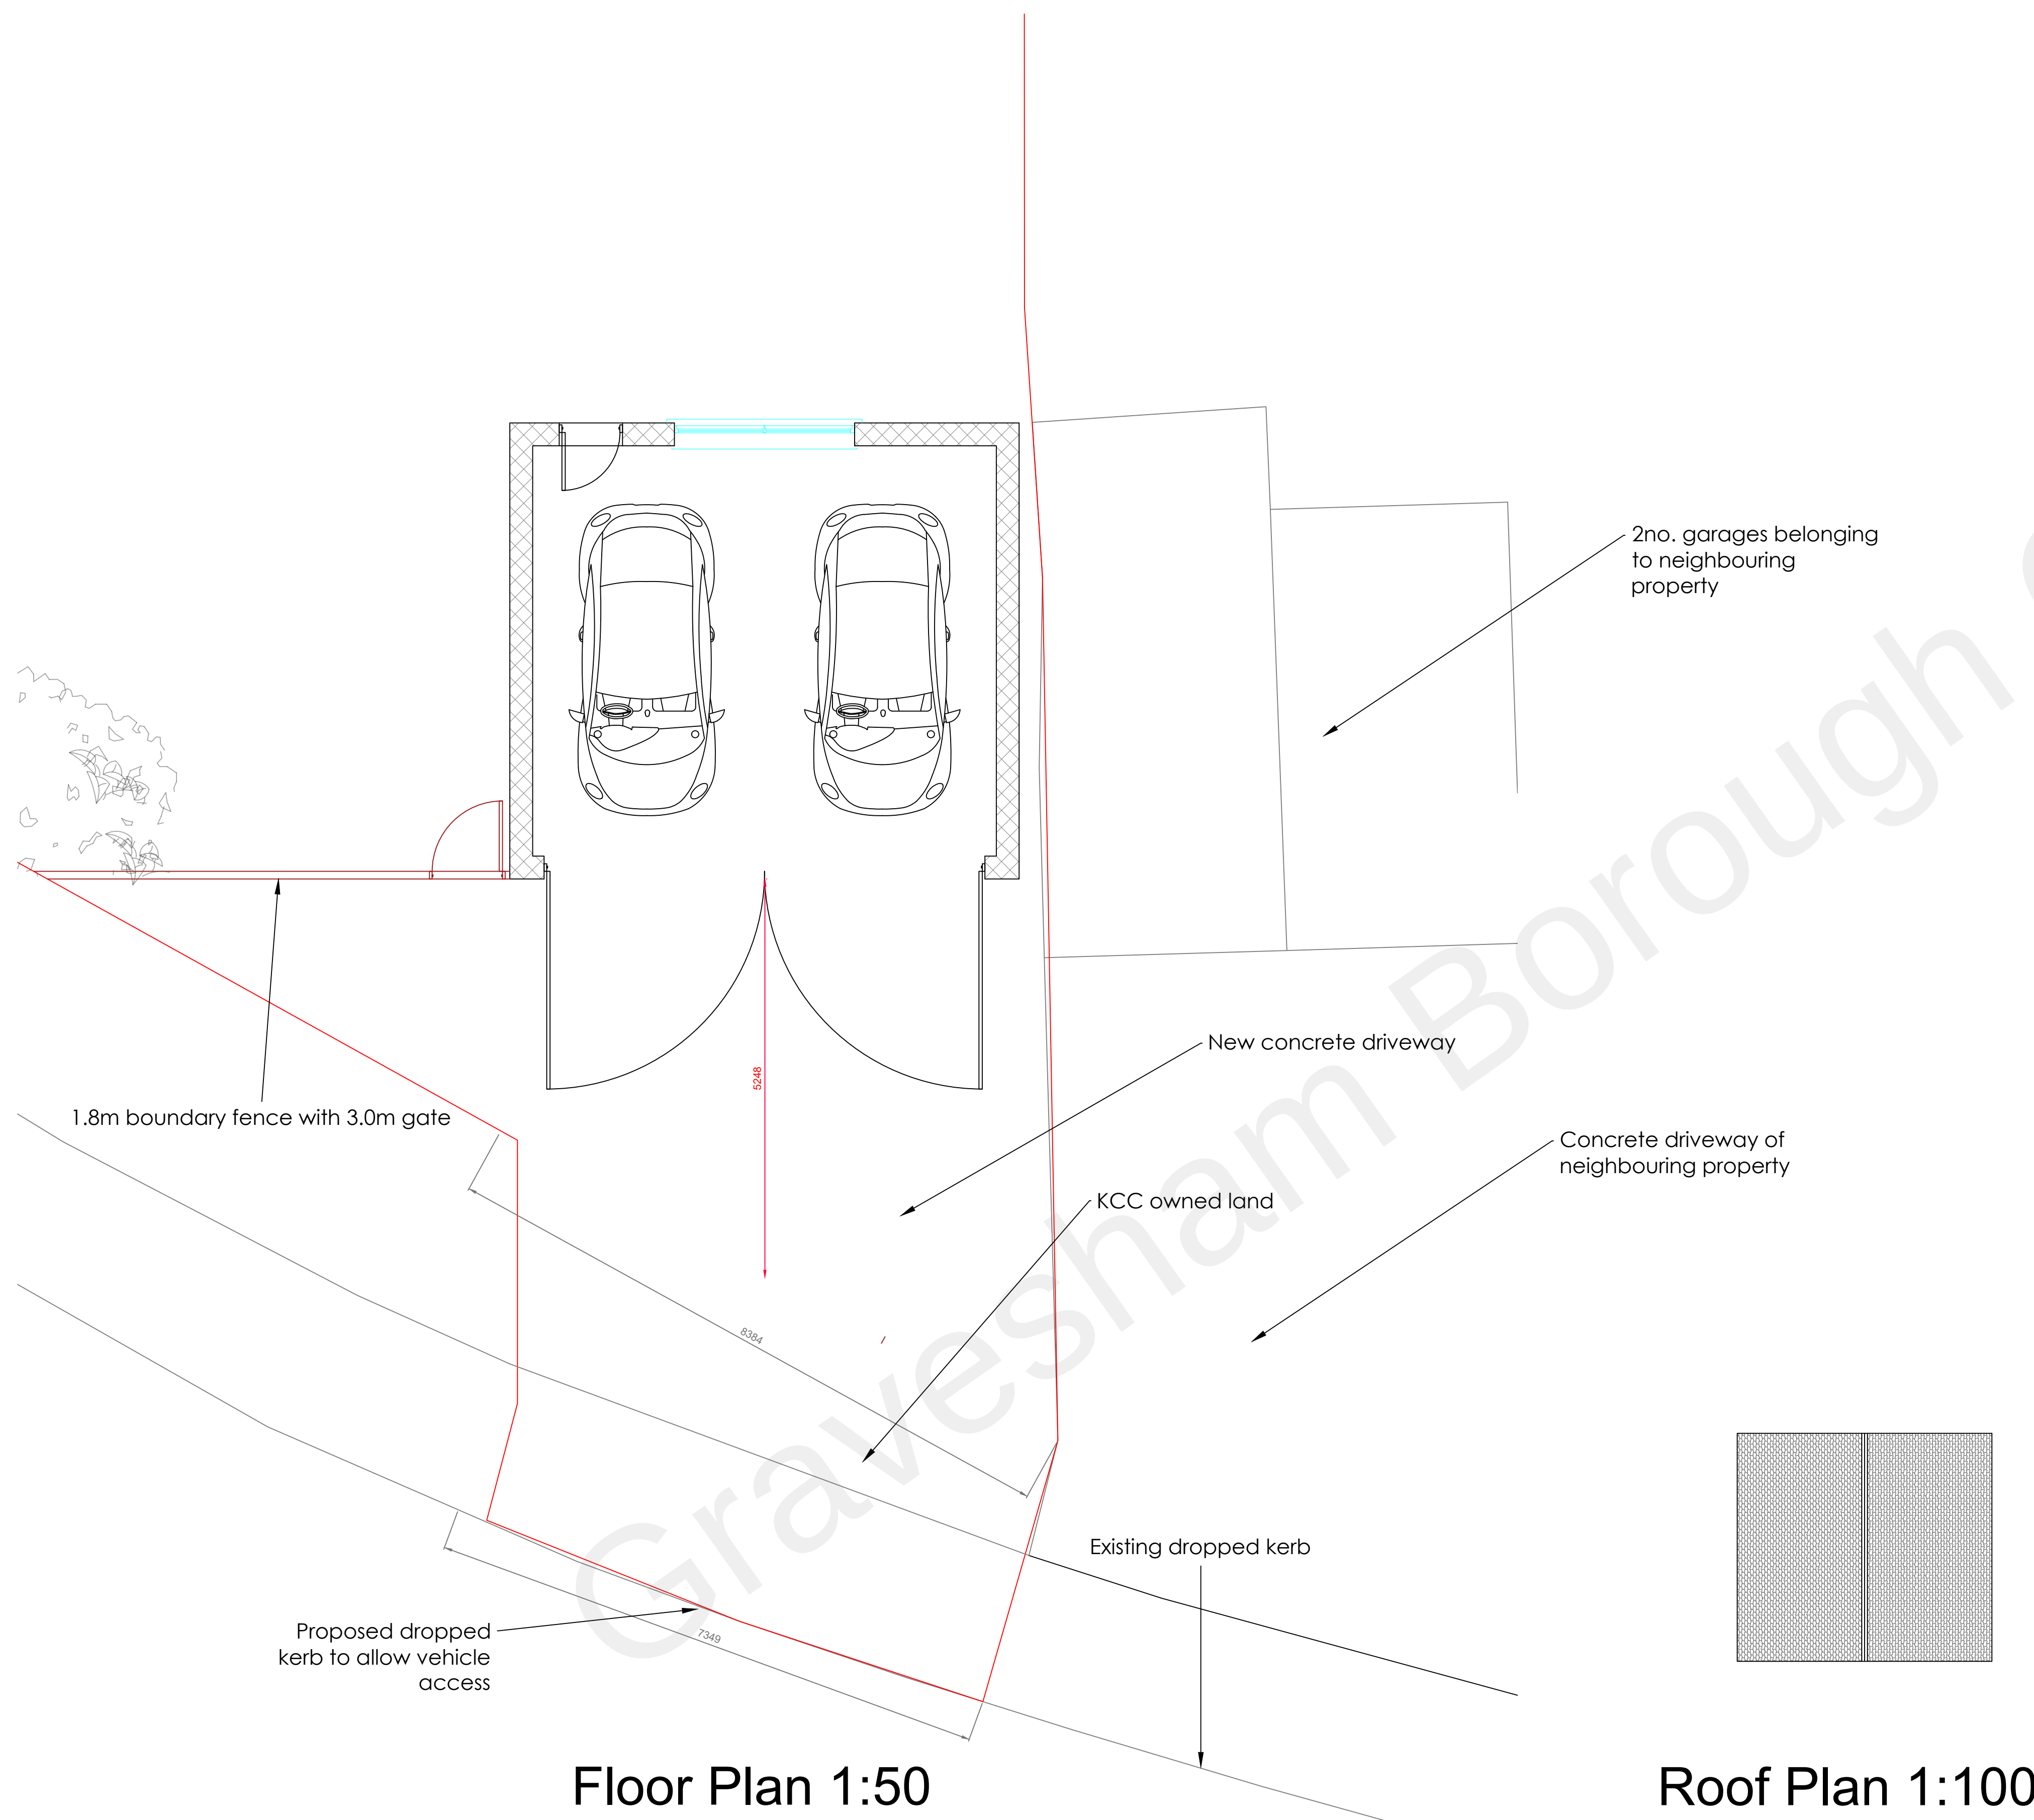

Floor Plan 1:50

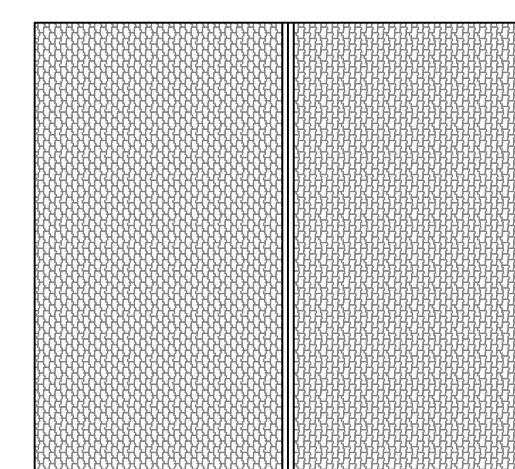

Roof Plan 1:100