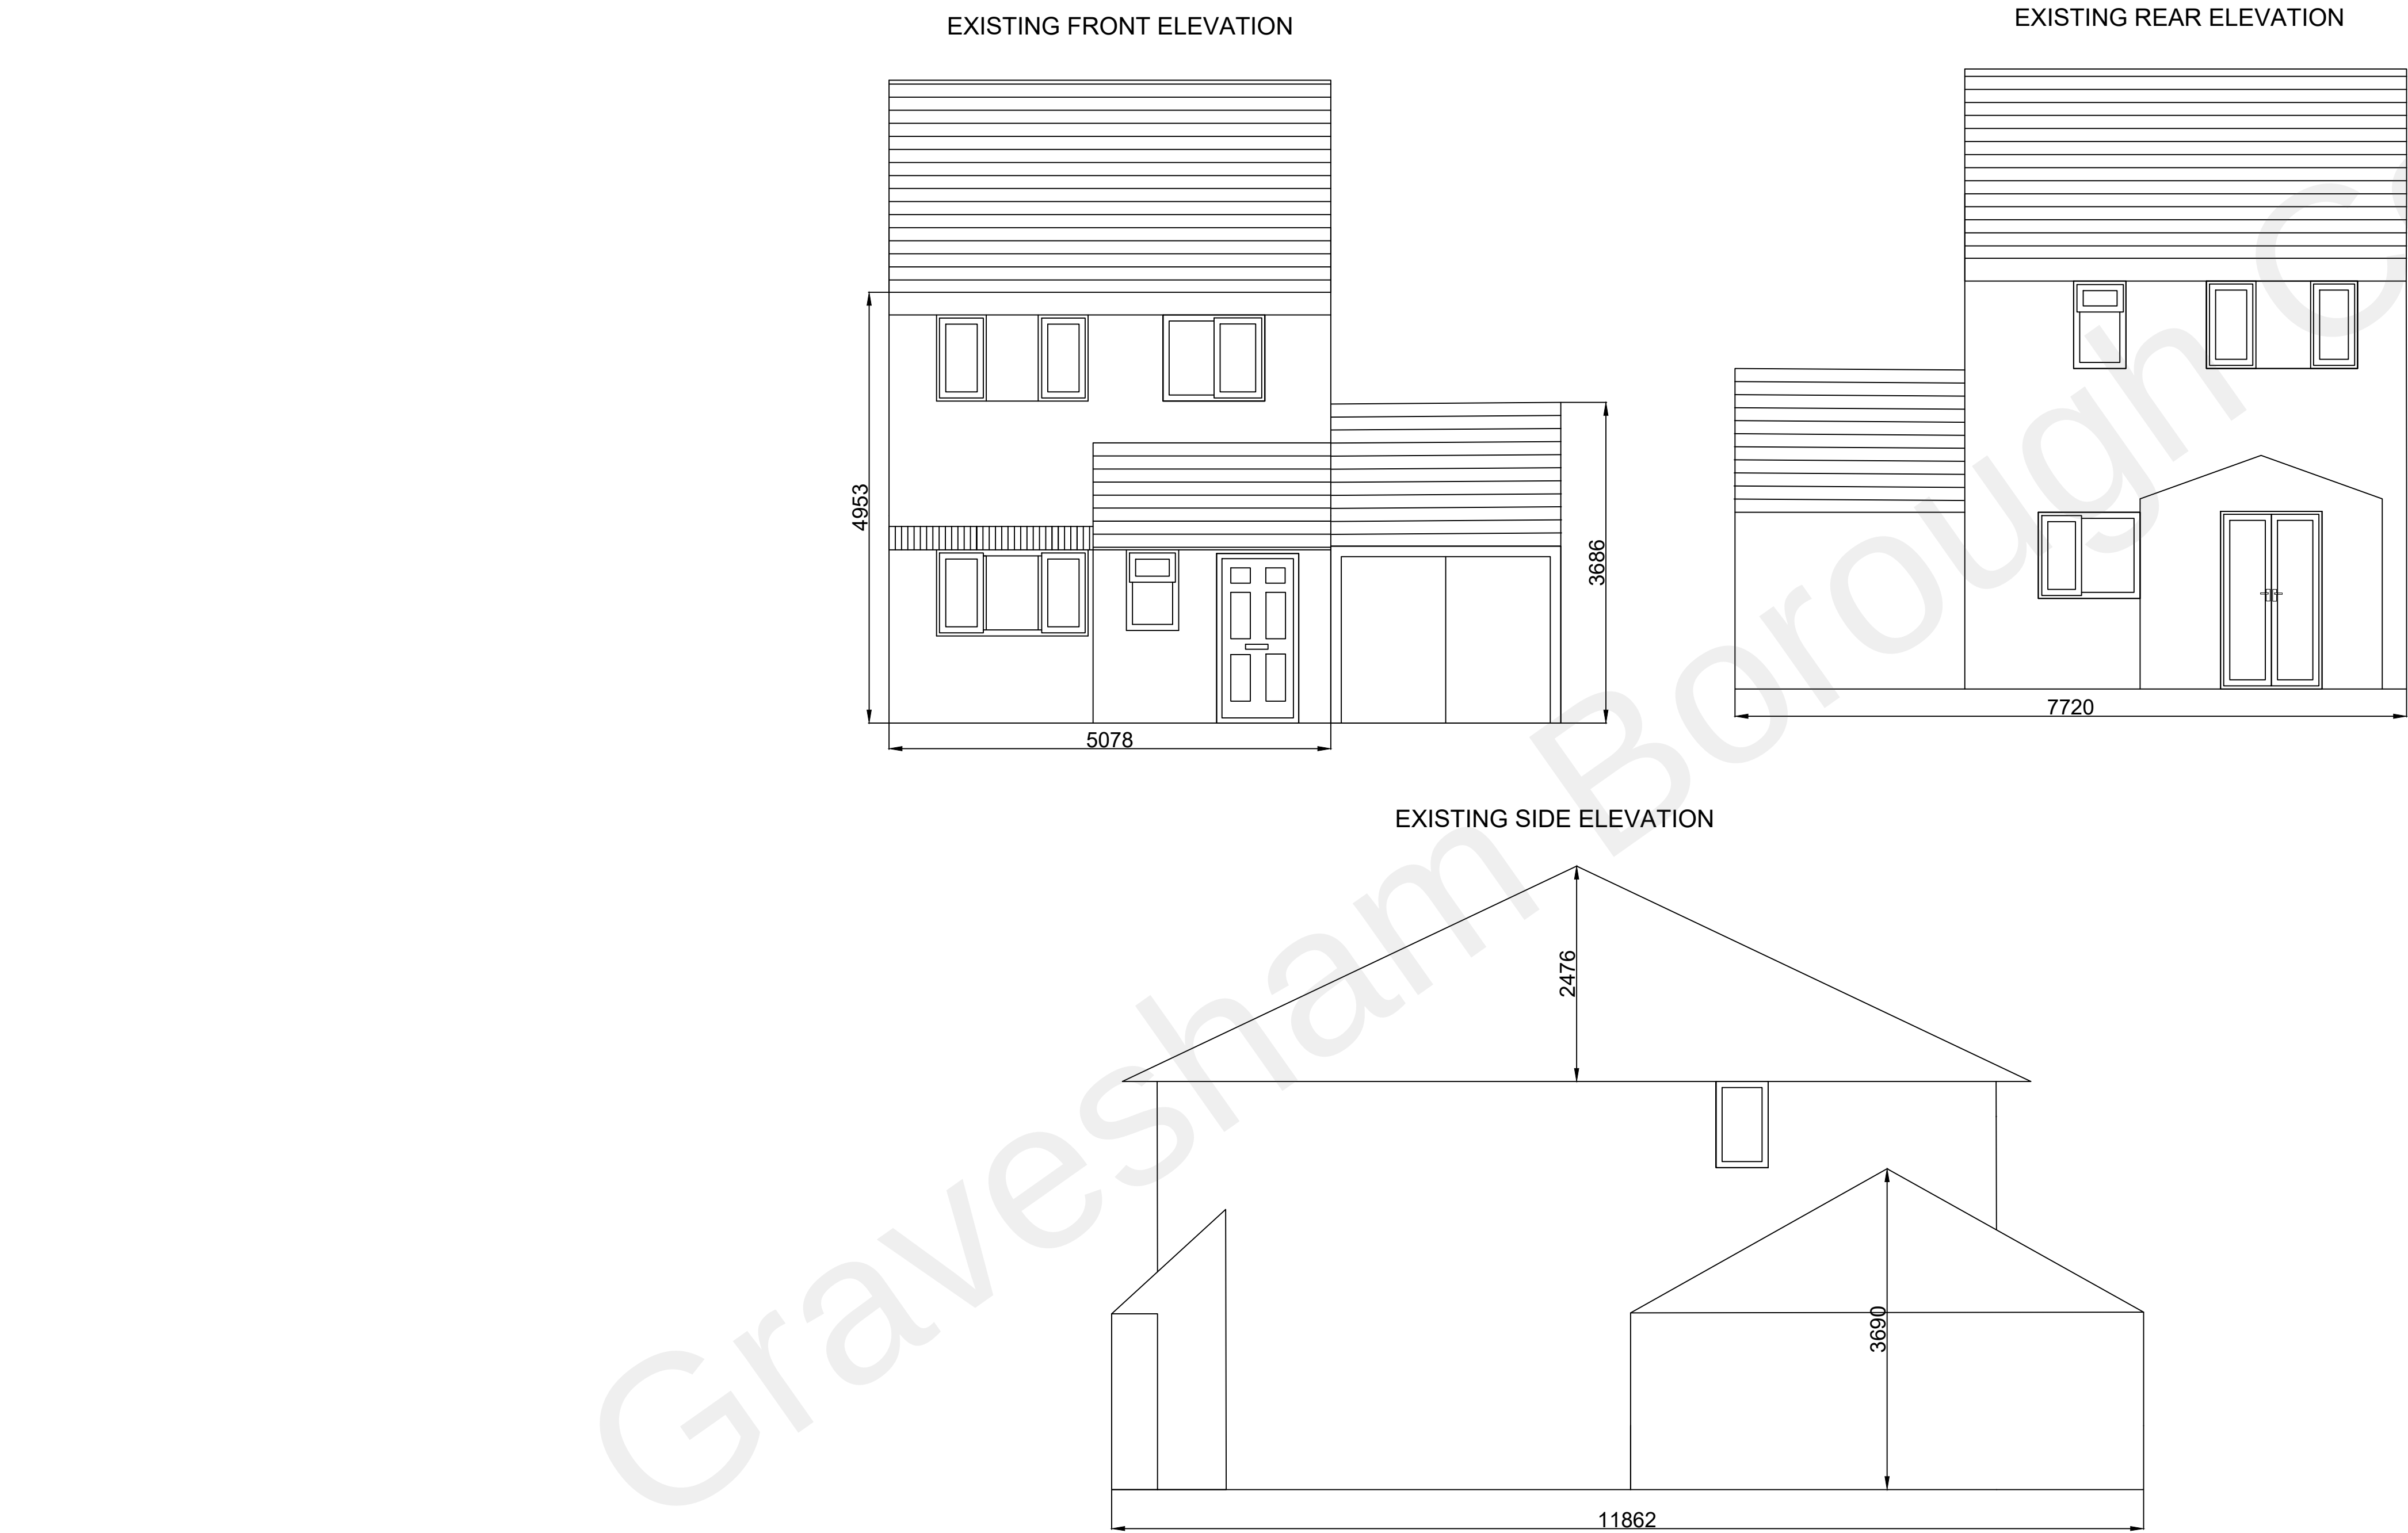


Scale Bar (Metres) - Sc. 1:50

The Contractor is to check all drawings before commencing work.


All dimensions must be checked on site and verified before construction, if any discrepancies are identified the designer must be notified at the earliest opportunity

DO NOT SCALE! use figured dimensions

Copyright of M CUTTS CIVIL ENGINEERING LTD Reg No 9778091 a company registered in England and Wales

All work to comply with the building regulations 2015

Note: All structural elements must be checked by a certified structural engineer, anything shown on this drawing is for illustration purposes only.

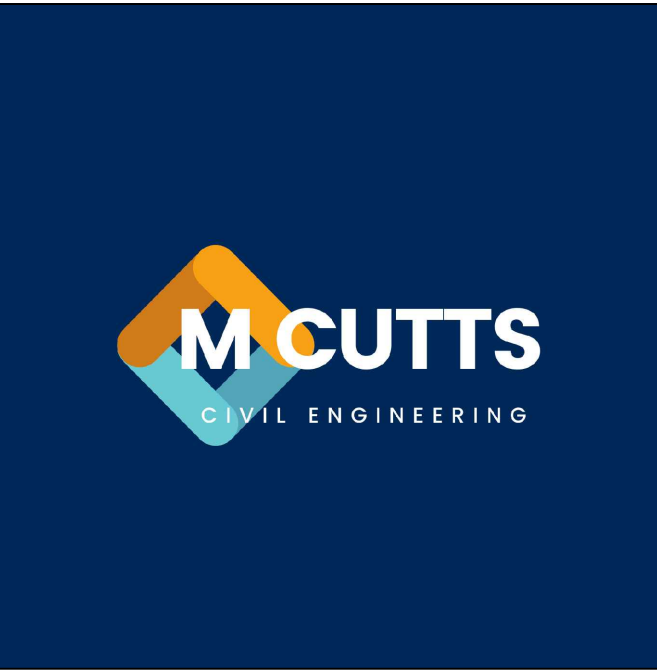

www.mcuttscivilengineering.com

Development Location

42 Haig Gardens,
DA12 1NE

Designer

MC Civil Engineering LTD
Mark Cutts
52 Manston road,
Ramsgate
Kent
CT110RJ
Tel - 07773607654
Email - info@mcuttscivilengineering.com

Developer

Nick Suddi
42 Haig Gardens,
DA12 1NE

Contract

Two story story side extension

Description

Existing Elevations

Issued for Planning

Date	05/03/22	Scale	1:50@A1
Drawn	M Cutts	Drawing Number	210072_ARC_200_01