


TREE SCHEDULE				
NO.	SPREAD	HEIGHT	TYPE	
1	0.30	6.00	?	
2	0.30	6.00	?	
3	0.40	7.00	?	
4	0.50	8.00	FR	
5	0.45	8.00	?	
6	0.35	8.00	FR	
7	0.35	6.00	FR	
8	0.50MB	10.00	?	
9	1.90	10.00	MAST	
10	0.60MB	5.00	FR	
11	0.60TB	8.00	10.00	HOLLY
12	0.50MB	4.00	8.00	FR
13	1.00MB	6.00	8.00	FR
14	0.60MB	6.00	8.00	FR
15	0.60MB	6.00	8.00	FR
16	0.60MB	6.00	8.00	FR
17	0.60MB	6.00	8.00	FR
18	0.60MB	6.00	8.00	FR
19	0.60	10.00	12.00	?
20	0.45	8.00	10.00	DAK
21	0.60	0.00	0.00	STUMP
22	0.50	8.00	10.00	?
23	0.40	10.00	12.00	?
24	0.65	16.00	20.00	FR
25	0.35	12.00	12.00	?
26	0.50	10.00	12.00	COPPER BEECH
27	0.30	6.00	8.00	FR
28	0.30	5.00	3.00	?
29	0.40	10.00	12.00	DAK
30	0.80	12.00	12.00	?
31	0.55	12.00	15.00	COPPER BEECH
32	0.30	6.00	6.00	FR
33	0.50	3.00	3.00	?
34	0.60	12.00	12.00	?
35	0.30	8.00	10.00	FR
36	0.70TB	8.00	10.00	FR
37	1.00MB	10.00	12.00	?
38	0.35	6.00	8.00	FR
39	0.35	6.00	8.00	FR
40	0.25	8.00	10.00	BEECH
41	0.25	8.00	10.00	BEECH
42	0.25	8.00	10.00	BEECH
43	0.30	6.00	8.00	?

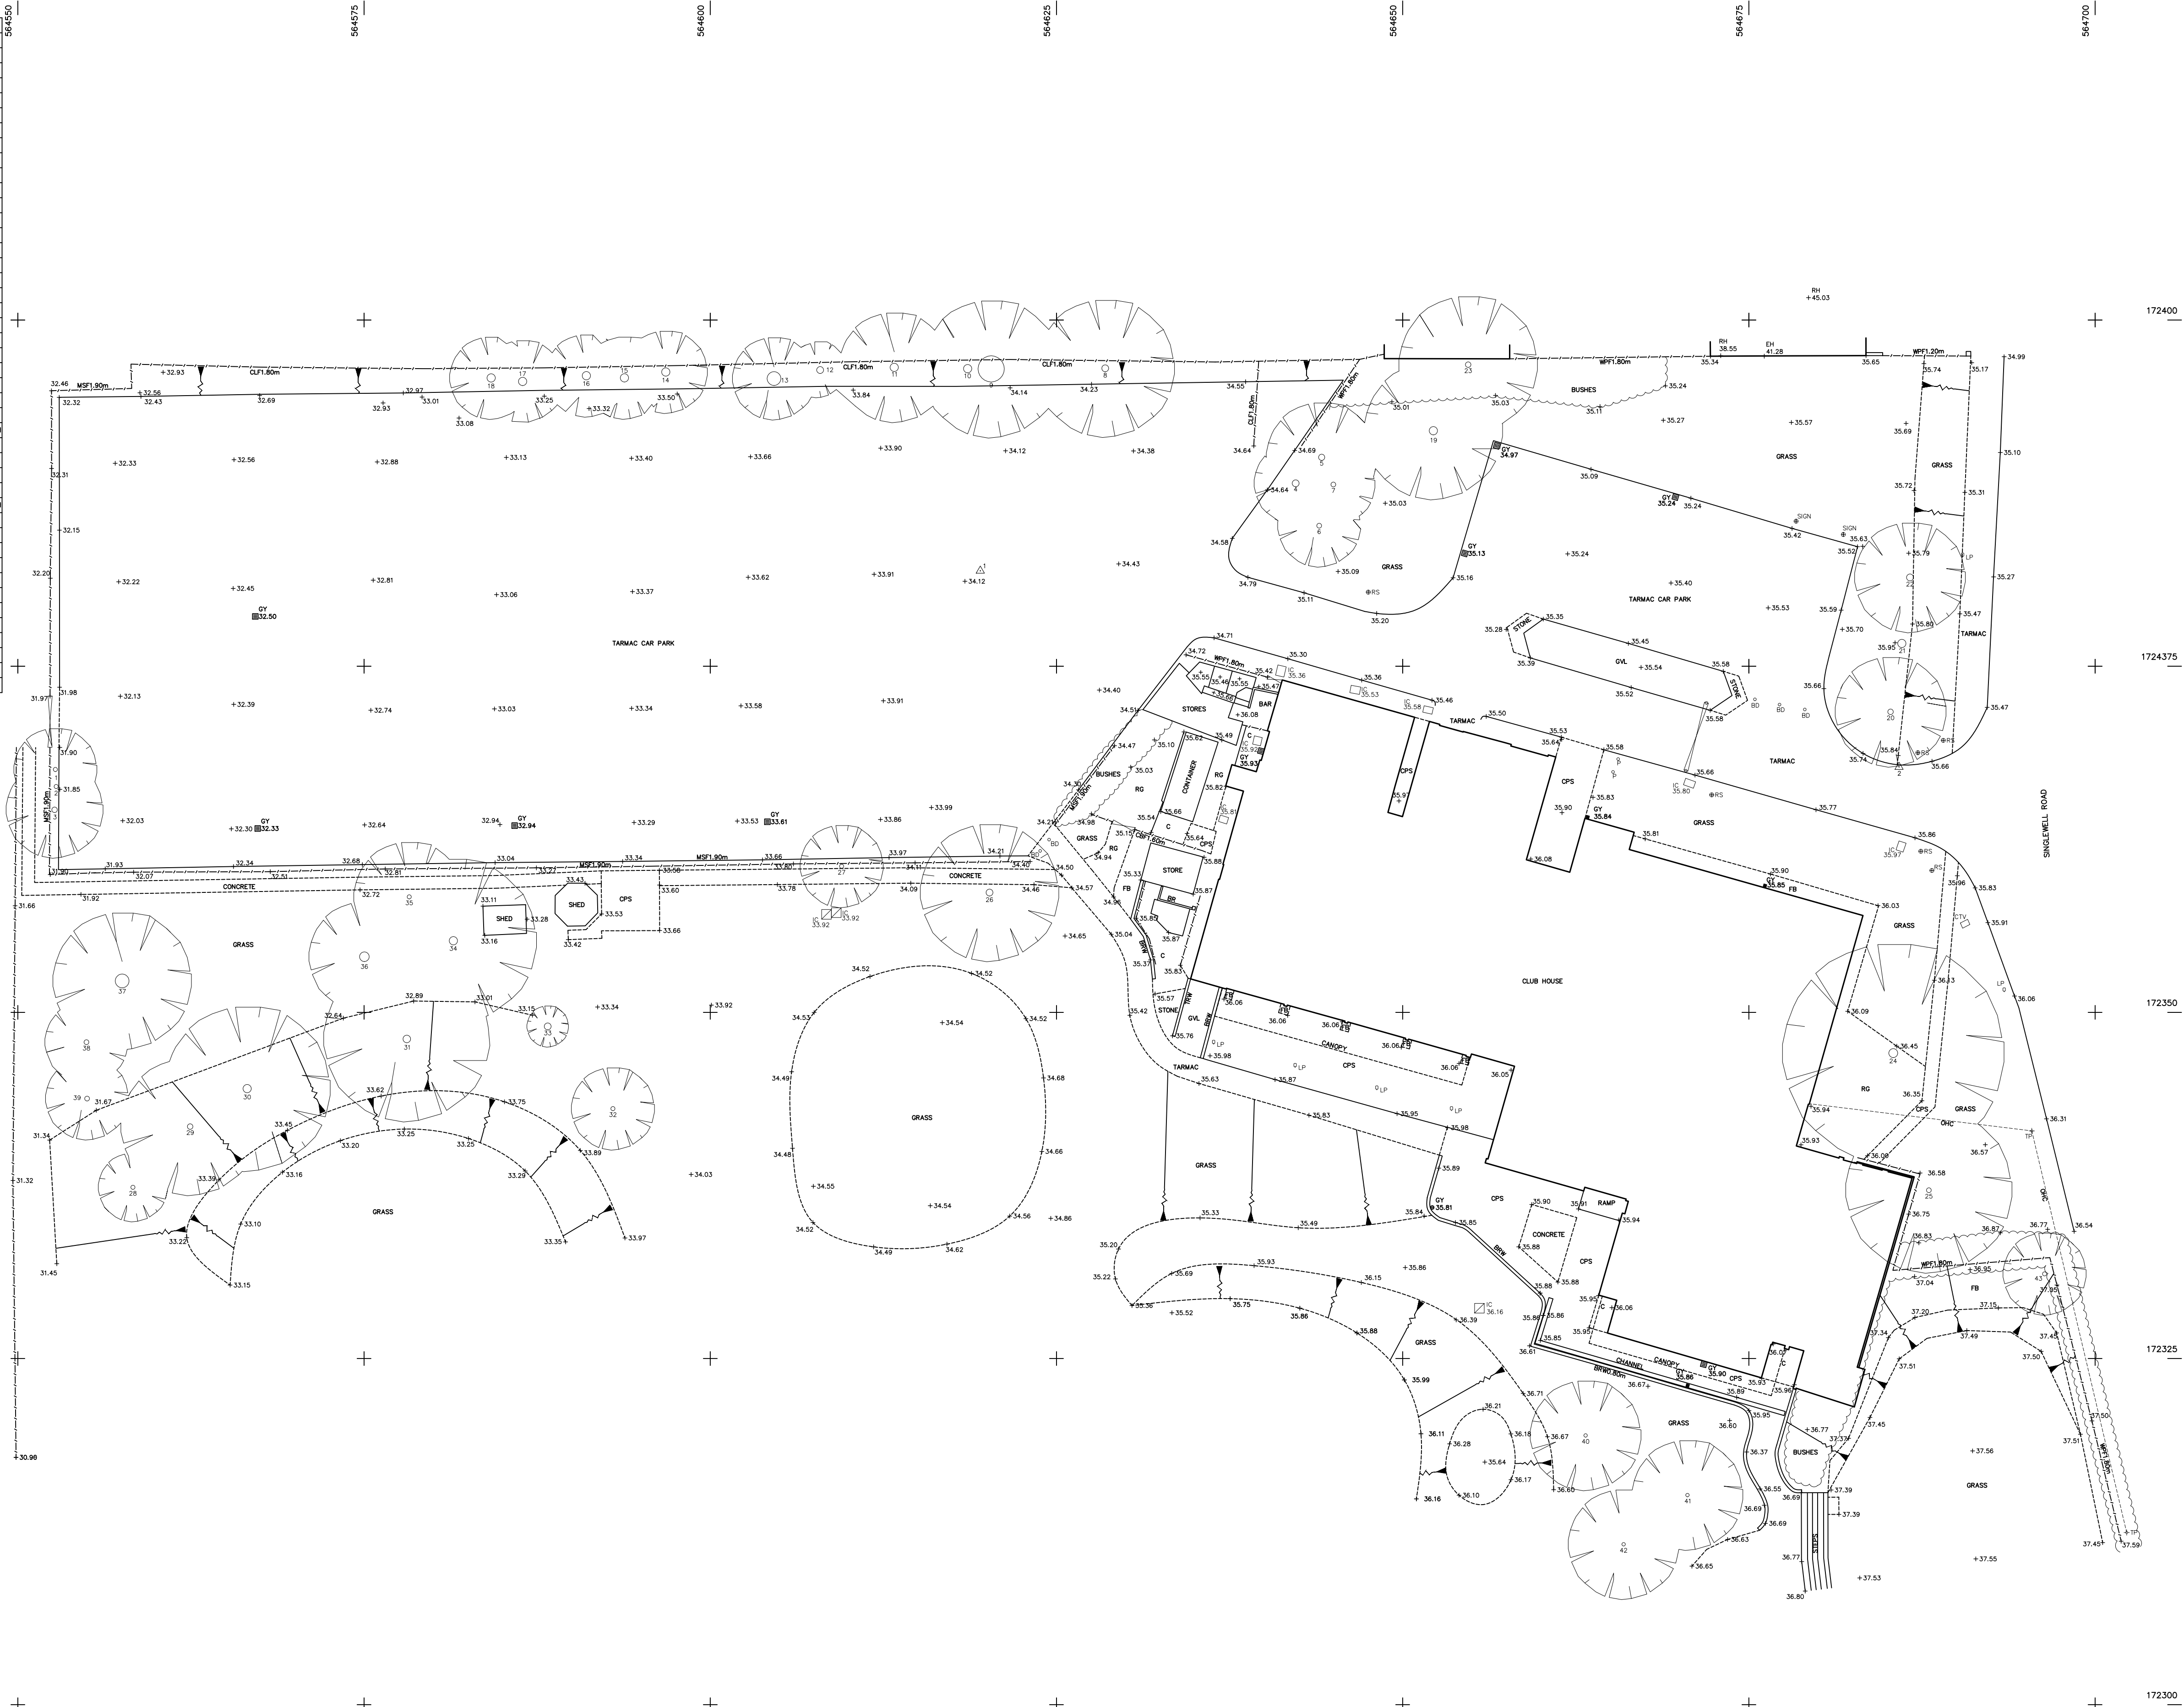

ABBREVIATIONS

ABH Arched Beam Height

B Brick

BAL Balcony

BB Bellish Beacon

BD Balard Beacon

BH Beam Height

BL Bed Level

BP Brick Pier

BRW Brick Retaining Wall

BS Bus Stop

BT British Telecom

BW Brick Wall

BWF Barbed Wire Fence

C Concrete

CAB Cabinet

CBF Close Boarded Fence

CBW Concrete Block Wall

CI Corrugated Iron Fence

CL Cover Level

CLF Chain Link Fence

COL Column

CPF Concrete Panel Fence

CPS Concrete Paving Slabs

CRW Concrete Retaining Wall

CSU Ceiling Slopes Up

CTV Cable Television

CW Concrete Wall

CZY Crazy Paving

D Door

DH Door Height

EC Electricity Cover

ESG Electrical Switch Gear

EH EH

EP Electricity Pole

FB Flower Bed

FC False Ceiling

F/E Fire Escape

FH Fire Hydrant

FL Floor Level

GY Gully

GV Gas Valve

HA Hatch

IC Inspection Cover

IL Invert Level

IRF Iron Rolling Fence

IWF Interwoven Fence

KO Kerb Outlet

L Light

LP Lamp Post

MH Manhole

MKR Marker

MSF Metal Security Fence

N/A No Access

OHC Overhead Cables

P Post

PAUF Palisade Fence

PF Picket Fence

PIT Trial Pit

PL Pavement Light

PM Parking Meter

PRF Post & Rail Fence

PWF Post & Wire Fence

R Render

RAD Radiator

RE Rodding Eye

RH RH

RS Road Sign

RWP Rain Water Pipe

S Stone

SV Stop Valve

SL Skylight

SP Soil Pipe

SFS Stone Paving Slabs

SRW Stone Retaining Wall

SW Stone Wall

SWS Surface Water Sewer

TJ Top of Joint

T Tile

TRW Timber Retaining Wall

UJ Underside of Joint

UR Underside of Ridge Board

UWP Underside of Wall Plate

V Vent

VP Vent Pipe

W Window

WL Water Level

WM Water Meter

WMF Wire Mesh Fence

WPF Wooden Panel Fence

WCL Window Cill Height

WHL Window Head Height

WRW Wooden Retaining Wall

Top

Banks

Bottom

Fences

Change in Surface

Edge of Vegetation

OS Data

Floor to Ceiling Height

Gate

Survey Station

+10.60 Floor Level

Tree

STATION CO-ORDINATE TABLE			
Ref.	East	North	Elevation
1	564619.500	172381.890	34.150
2	564685.842	172367.720	35.740

- NOTES
1.

ALL LEVELS SHOWN ARE RELATED TO ORDNANCE SURVEY GPS DATUM.
2.

TREE TYPES SHOWN ON THIS DRAWING CANNOT BE GUARANTEED AND IF CRITICAL SHOULD BE VERIFIED BY A TREE SPECIALIST. TREE SPREADS ARE AVERAGES UNLESS OTHERWISE INDICATED. TREE HEIGHTS ARE APPROXIMATE.
3.

ALTHOUGH CARE HAS BEEN TAKEN, DUE TO ACCESS LIMITATIONS ALL HIGH LEVEL DETAIL HAS BEEN SURVEYED REMOTELY AND NOT CHECKED BY PHYSICAL MEASUREMENTS.
4.

ALL CRITICAL MEASUREMENTS MUST BE CHECKED / VERIFIED.
5.

ALL CO-ORDINATES AND LEVELS SHOWN RELATE TO AN ORDNANCE SURVEY DERIVED GRID.
6.

ALL DRAINAGE INFORMATION SHOWN SHOULD BE VALIDATED IF CRITICAL. PIPE SIZES SHOWN ARE APPROXIMATE. CONNECTIONS BETWEEN MANHOLES HAVE BEEN DETERMINED BY SOUNDING METHODS ONLY AND CONSEQUENTLY SHOULD NOT BE RELIED UPON.

REVISIONS

DATE

SCALE: 1:250@A1

DATE: AUGUST 2021

DRAWN: SDC

TITLE: SITE SURVEY

JOB: MID KENT GOLF CLUB

CLIENT: MID KENT GOLF CLUB

DWG. No: LUG / 9.0

LAND UTILITY GROUP LTD.

MIDLANDS OFFICE
UNIT 10
STRENSHAM BUSINESS PARK
TWYNNING ROAD
WORCESTER
WR8 9JZ

LONDON OFFICE
BRICKFIELD HOUSE
HIGH ROAD
THORNWOOD
EPPING
ESSEX
CM16 6TH

T: 0845 602 3966
M: 07979 367282

T: 01992 566698
M: 07977 112286
M: 07977 111935