


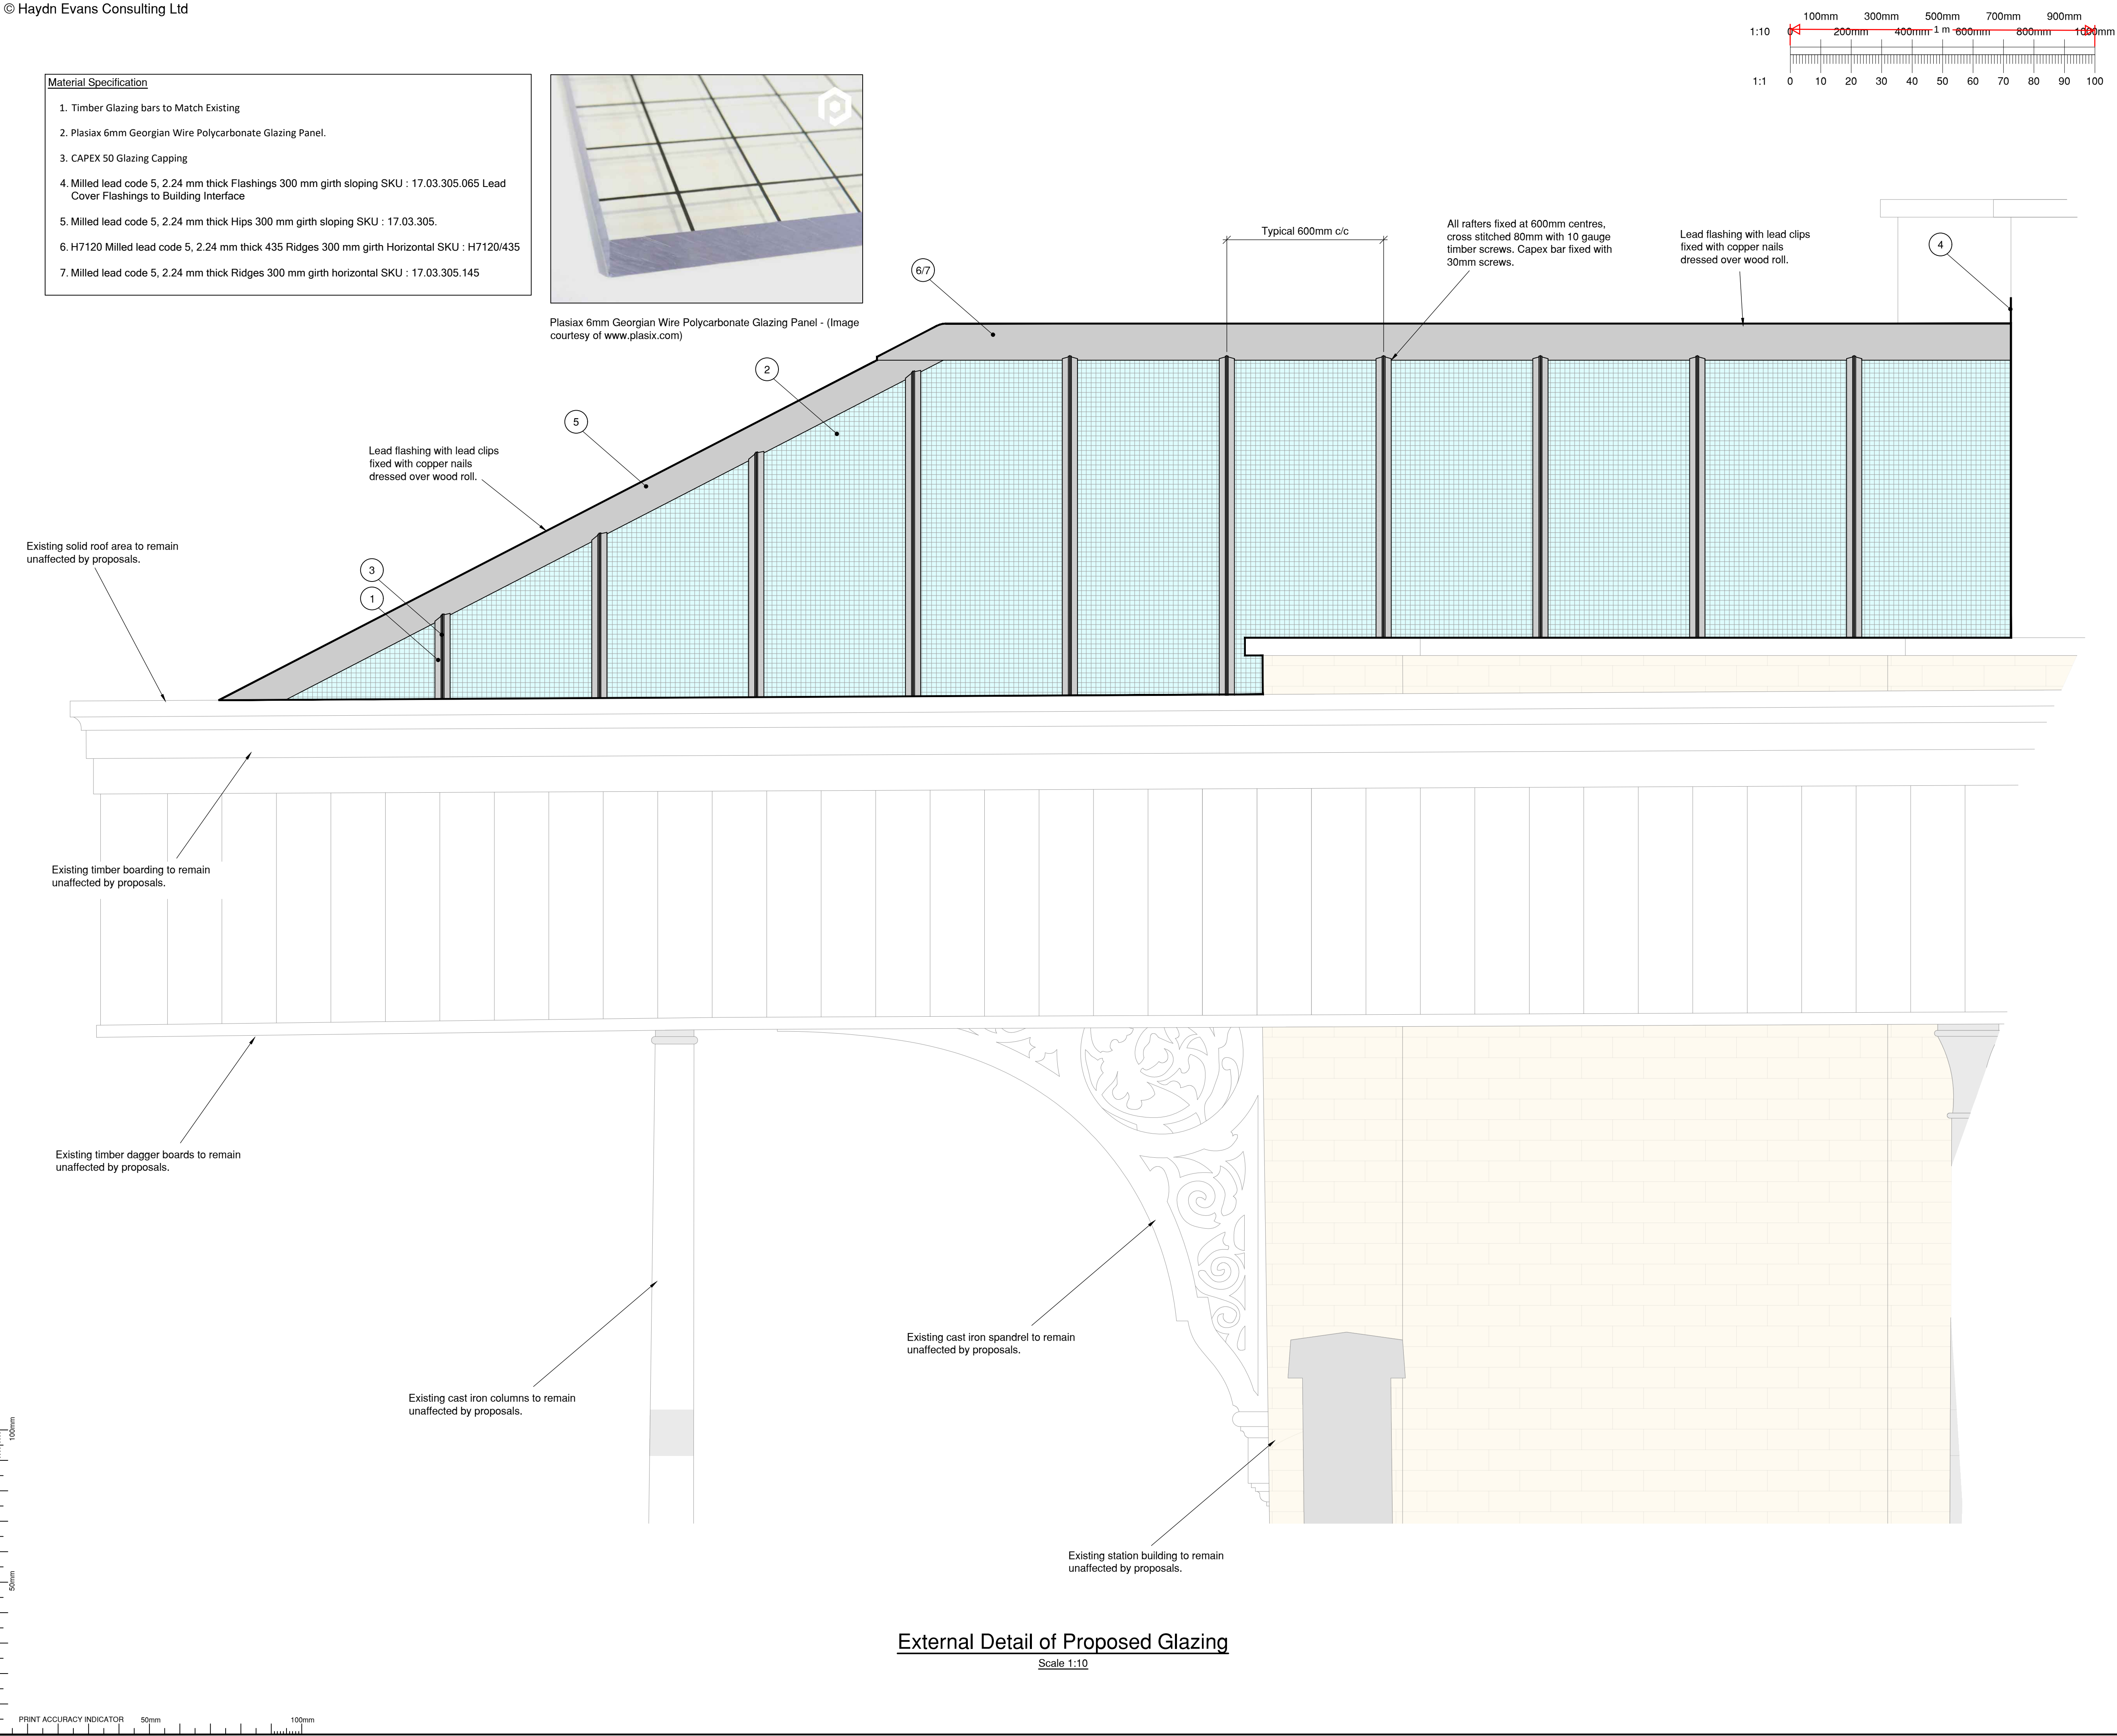

Notes

- This drawing is to be read in conjunction with the following:
 - Drawing nos. 521-041-D001 to D004.
 - All specifications, architectural, civil, structural, mechanical and electrical drawings.
- This drawing has been produced following a topographic survey carried out by Sumo Services Ltd. on 02 January 2024.
- This drawing contains OS data © Crown copyright (2023) OS 100066841.
- Glazing and glazing bars had been removed at the time of survey being undertaken therefore these are shown indicatively only.
- Proposed details specified by others. This drawing is for planning purposes only.

Legend

- Proposed Plasix 6mm Georgian wire polycarbonate glazing panels with glazing capping and new timber glazing bars to match existing.
- Refer to Material Specification.

Paint Note

- Knotting Solution.
- Jotun Visir Primer.
- Jotun Demideck White Undercoat.
- Jotun Demideck Topcoat.

P02	02.04.24	Scale bar added.	SE	RAM	RAM
P01	26.02.24	Initial issue.	DD	RAM	RAM
Rev'n	Date	Description	Drawn	Check'd	App'd

Status For Planning



**HAYDN
EVANS**

01473 236550
www.haydnevans.co.uk
mail@haydnevans.co.uk

Second Floor, Hyde Park House,
Crown Street, Ipswich, IP1 3LG



Project
Gravesend Station
Platform 2 Canopy Restoration

Drawing title
Proposed Glazing Details

Drawn	DD	Checked	RAM	Approved	RAM	Date	02/24	ELR	HDR	Mileage	23m 1650yds
Scale at A1 As Shown	Drawing no. 521-041-D005									Revision P02	