


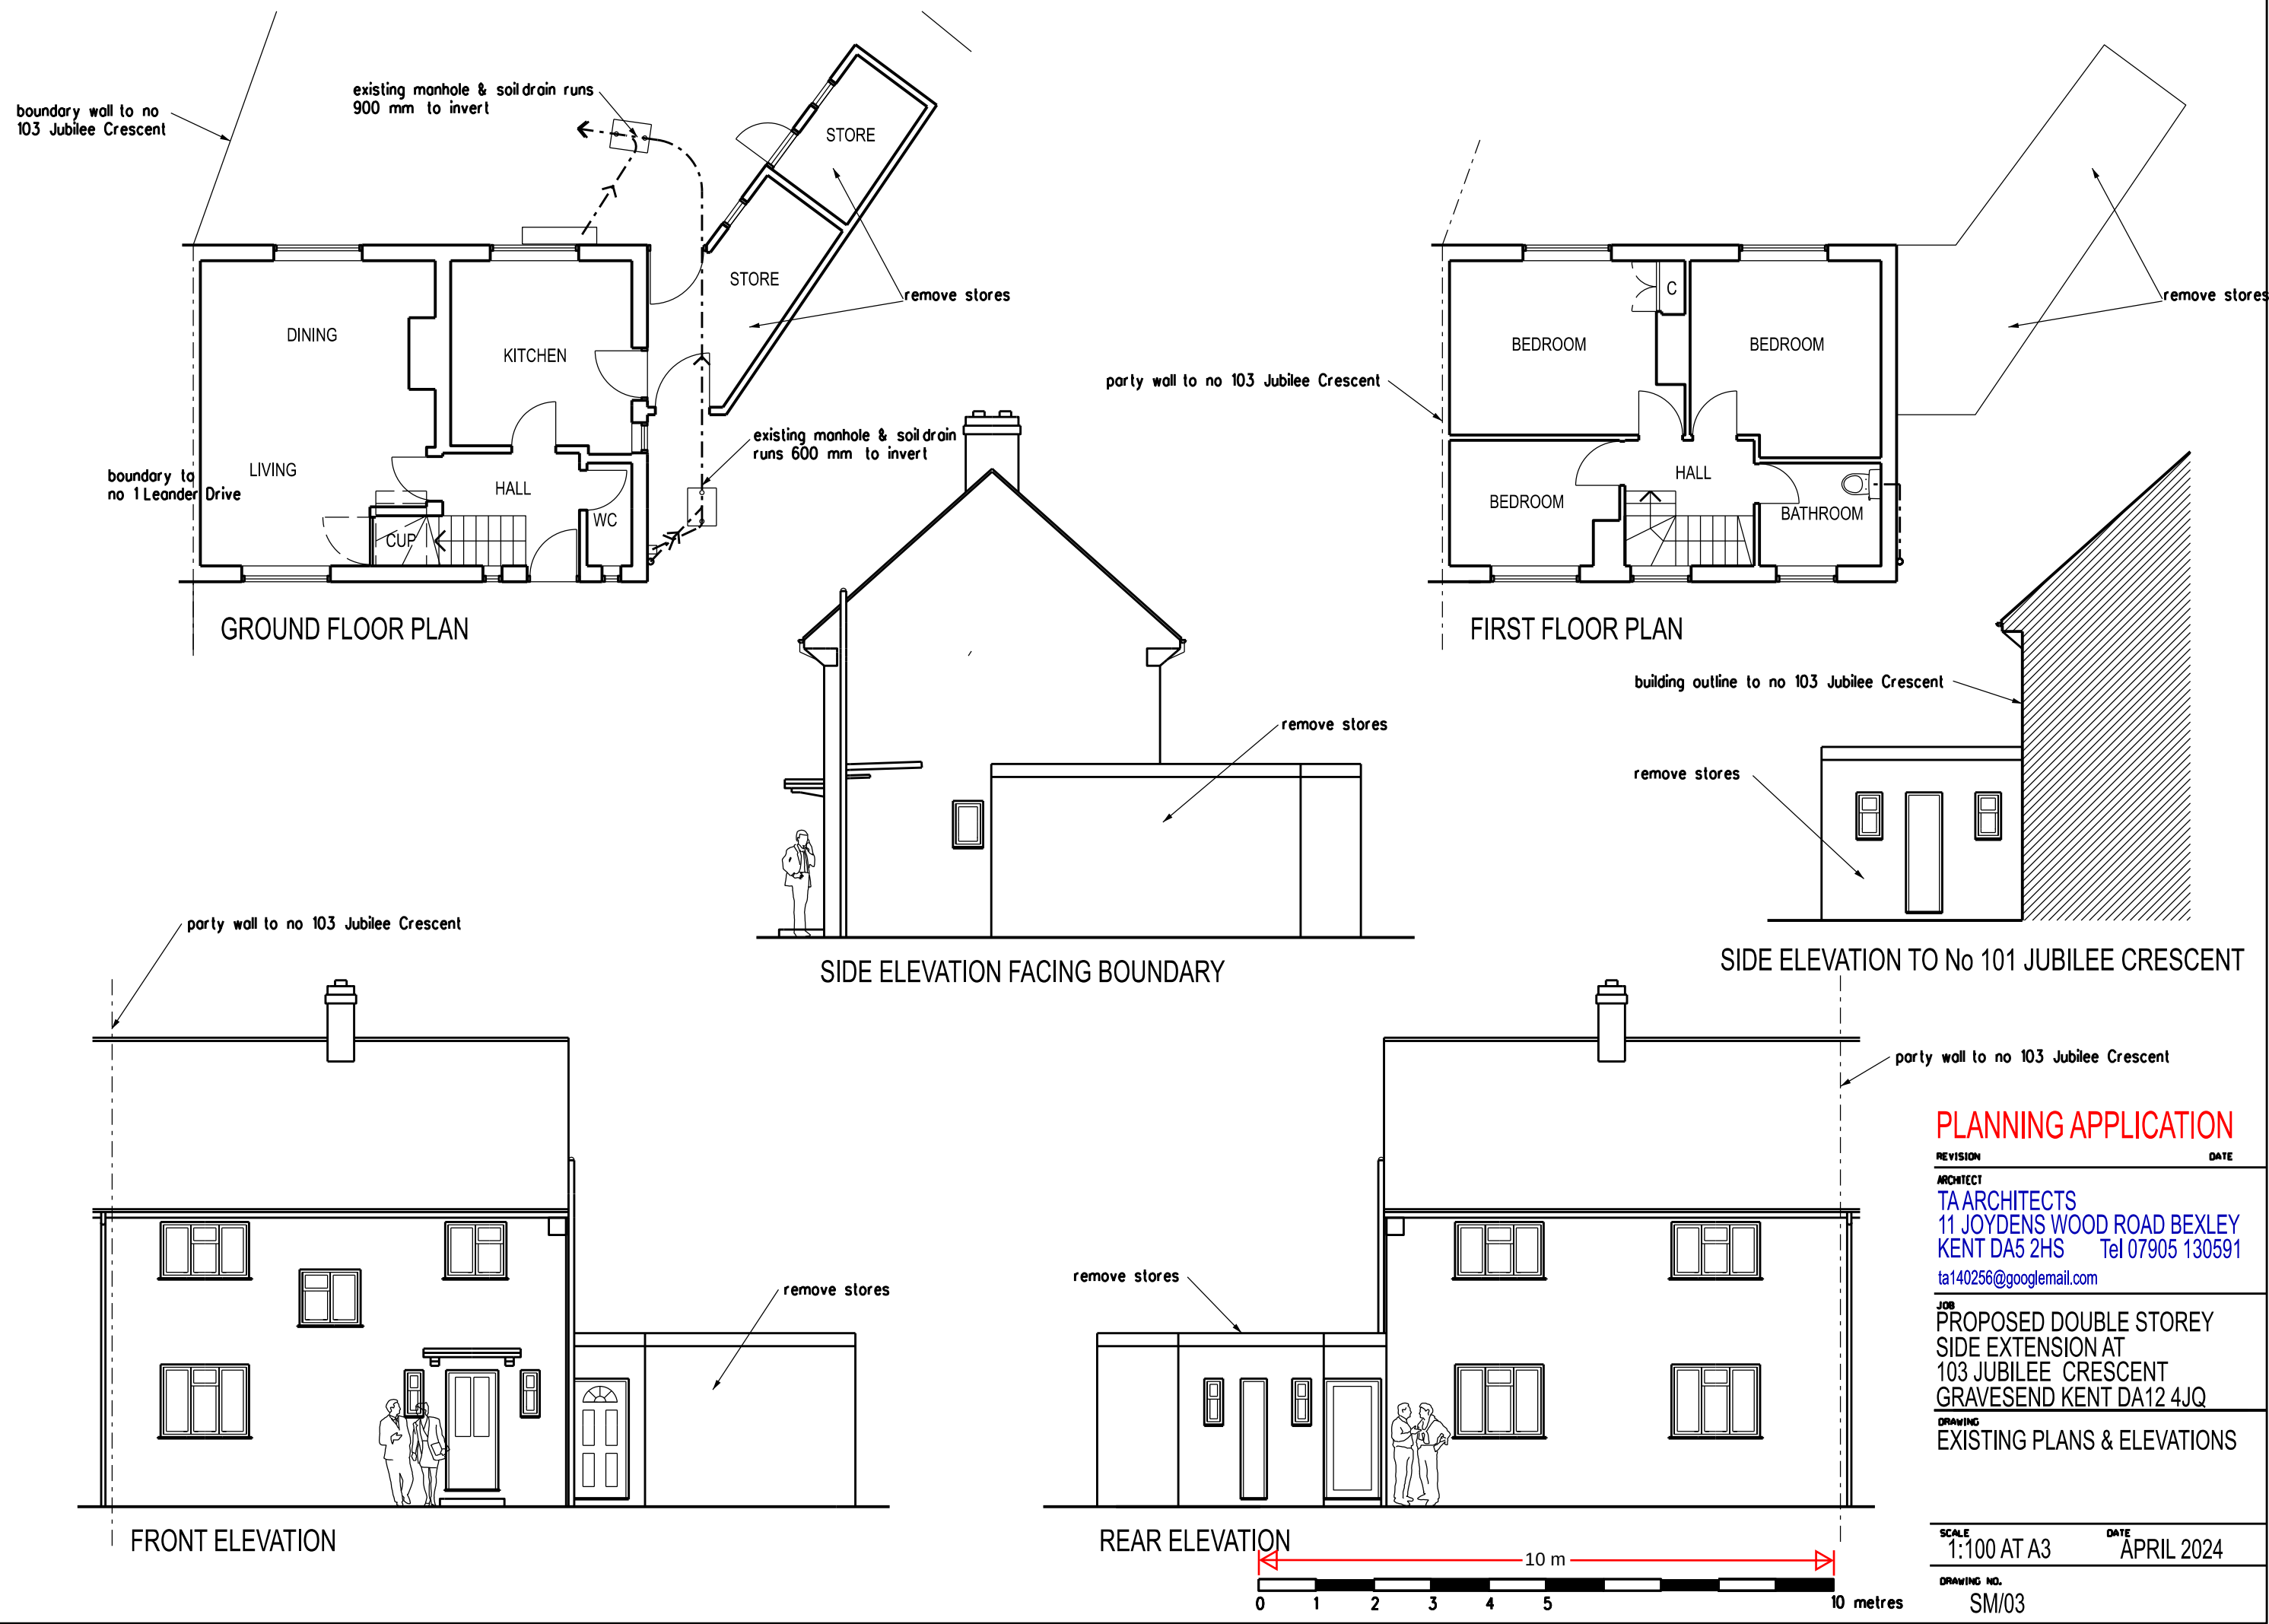

PLANNING APPLICATION

REVISION DATE

ARCHITECT
TA ARCHITECTS
11 JOYDENS WOOD ROAD BEXLEY
KENT DA5 2HS Tel 07905 130591
ta140256@googlemail.com

JOB
PROPOSED DOUBLE STOREY
SIDE EXTENSION AT
103 JUBILEE CRESCENT
GRAVESEND KENT DA12 4JQ

DRAWING
EXISTING PLANS & ELEVATIONS

SCALE 1:100 AT A3 DATE APRIL 2024

DRAWING NO.
SM/03