


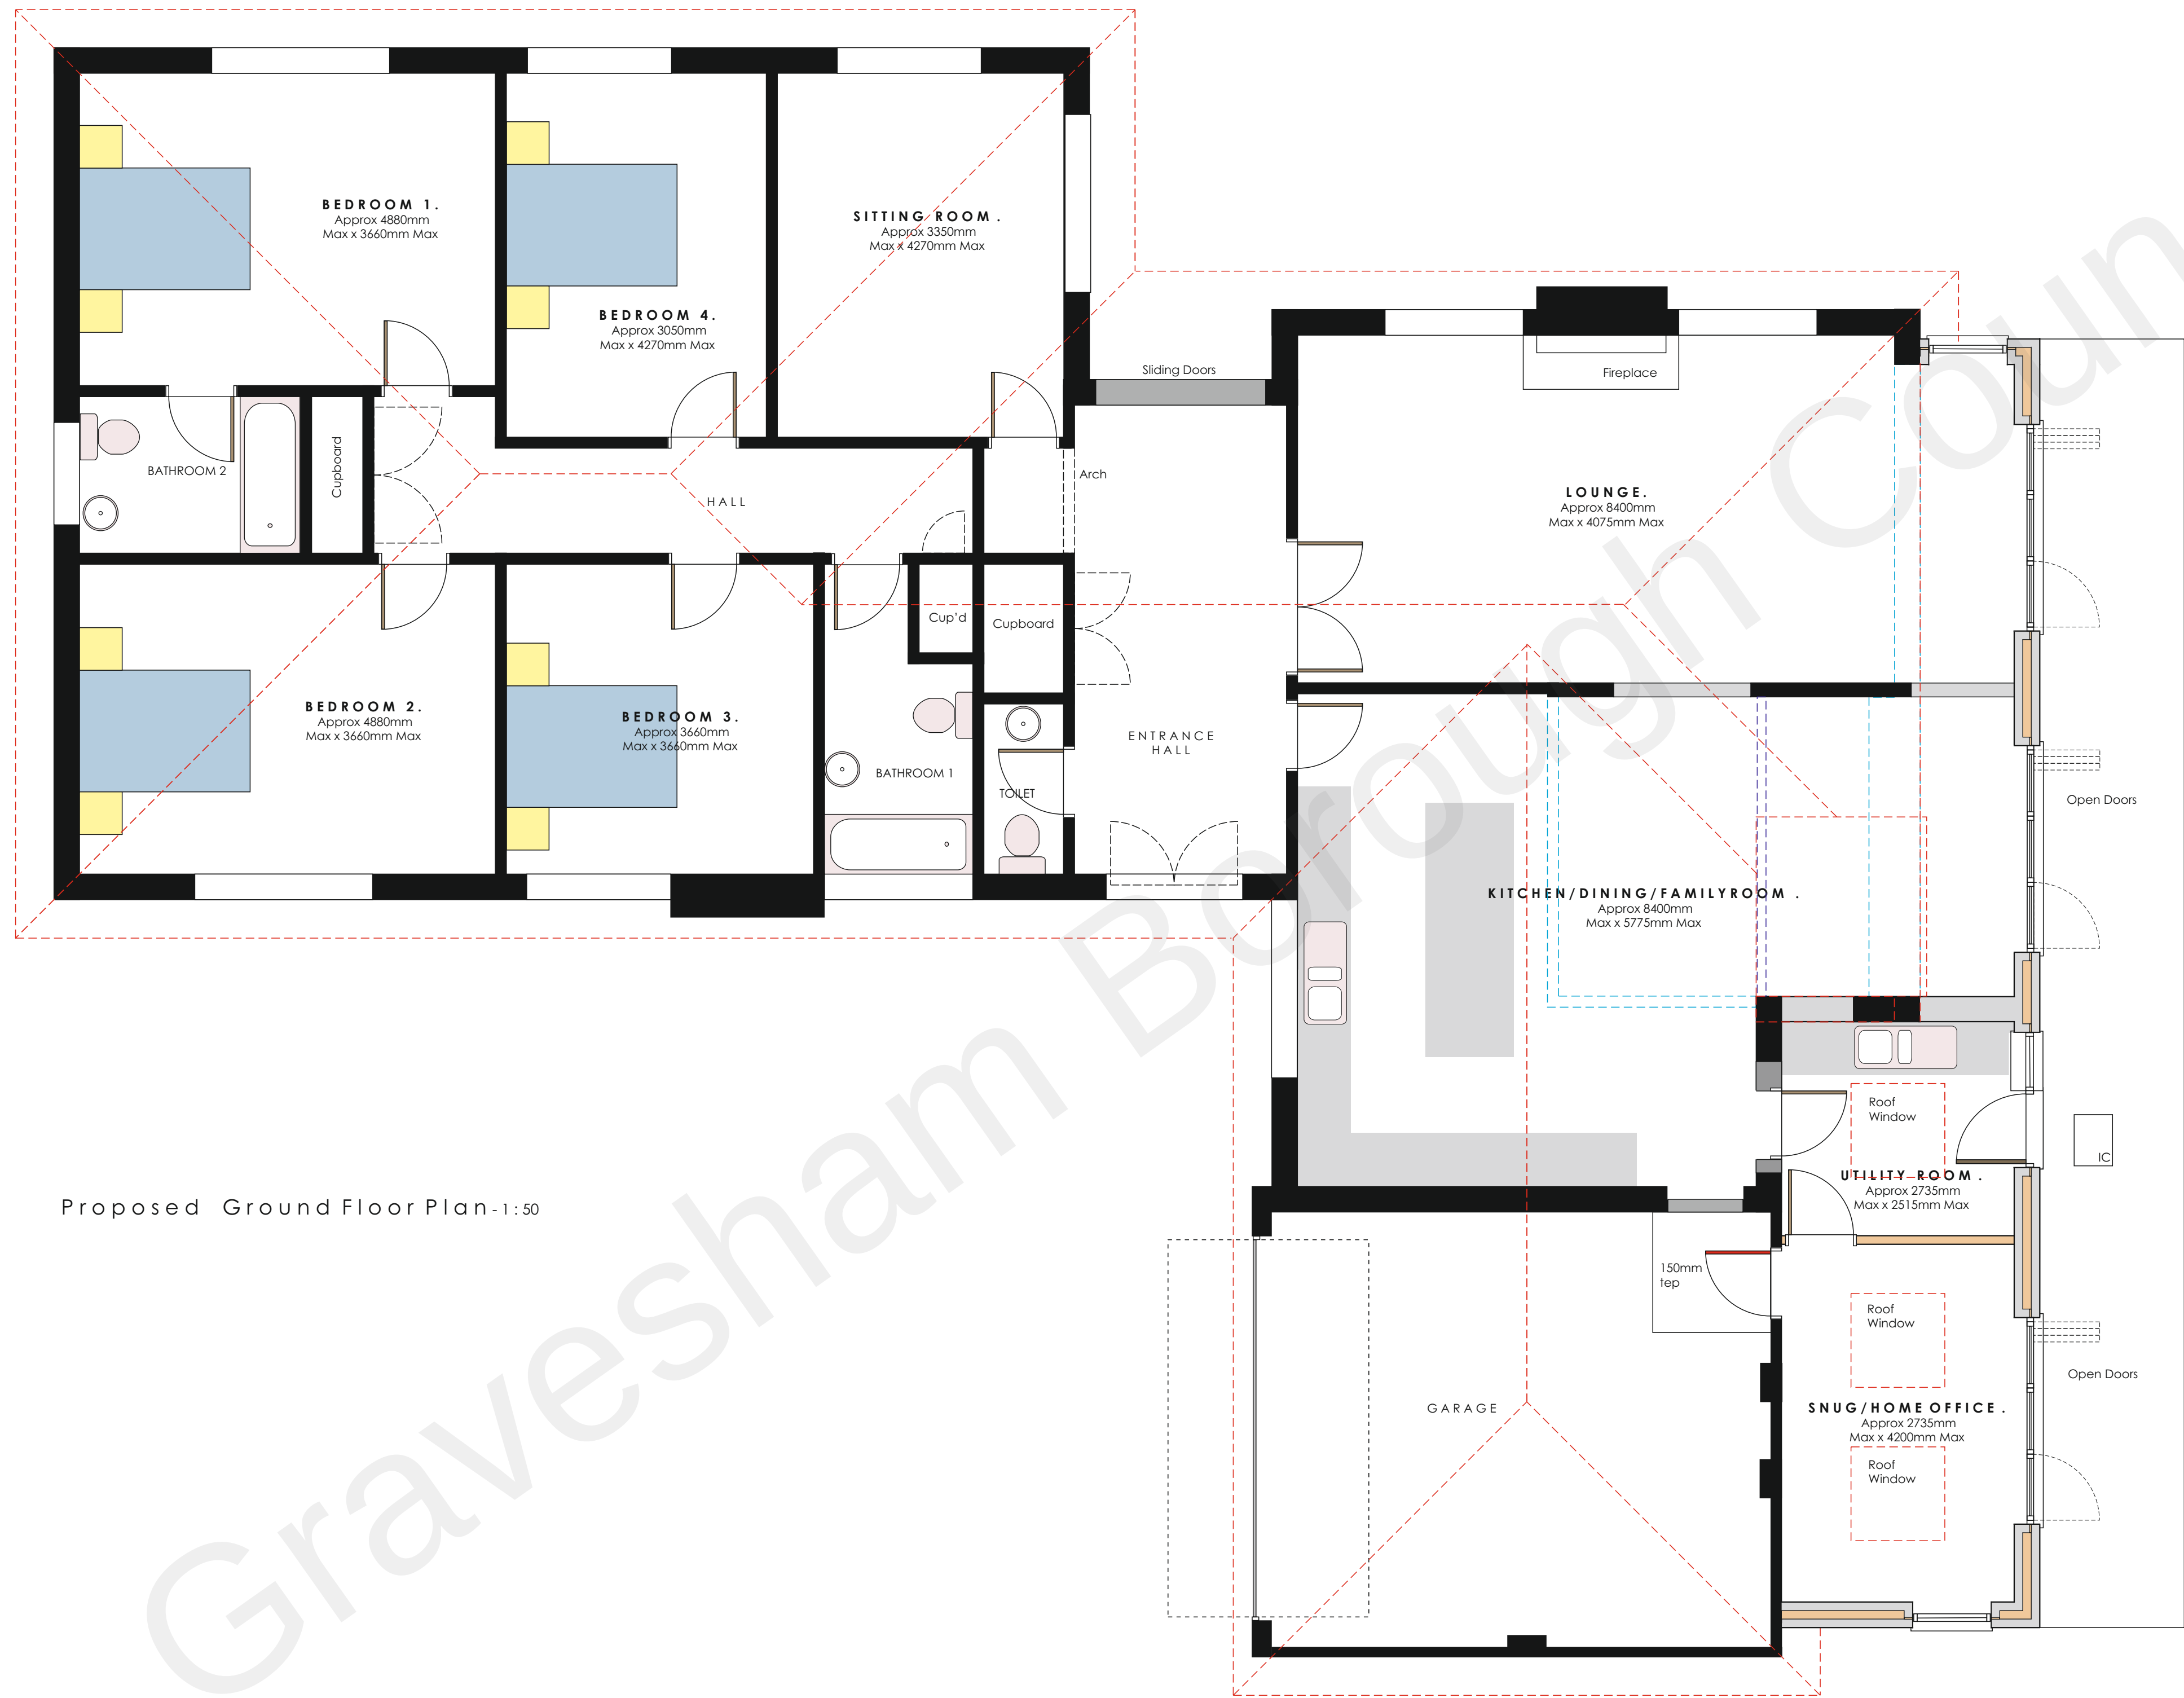

Proposed Ground Floor Plan-1:50

LEGEND

- 300mm exterior thick cavity wall with full width insulation and block skins with silicone render exterior min U value 0.28 W/sqm K
- 100mm block partition
- 100mm timberstud internal partition with 38bd sound reduction
- Waste pipe positions
- Approx location of kitchen worktops
- Approx position of gas fired balanced flue boilers
- Mechanical vent duct positions (from cooker hood in kitchens)
- New beams with pad stones to match engineers requirements and clad to afford 30mins fire resistance
- Existing walls removed
- Existing walls
- Mains wired smoke alarm
- Mains wired heat detector



B. Client changes		RFW
A. Client changes		RFW
REVISIONS		
SCALE	1:50	DATE
DATE	January 2022	

PROJECT
Proposed Alterations and Side Extension
Longreach
Sole Street Kent DA12 3AY
for: Mr C and Mrs H Zgoda

WARD + ASSOCIATES
THE HOO WROTHAM ROAD
MEOPHAM GRAVESEND KENT DA13 0HP
T: 01474 814196 M: 07771 863940
E: admin@wardassociates.co.uk W: www.wardassociates.co.uk
Skype User Name: ragnarwardassociates



3921.WD.03B