


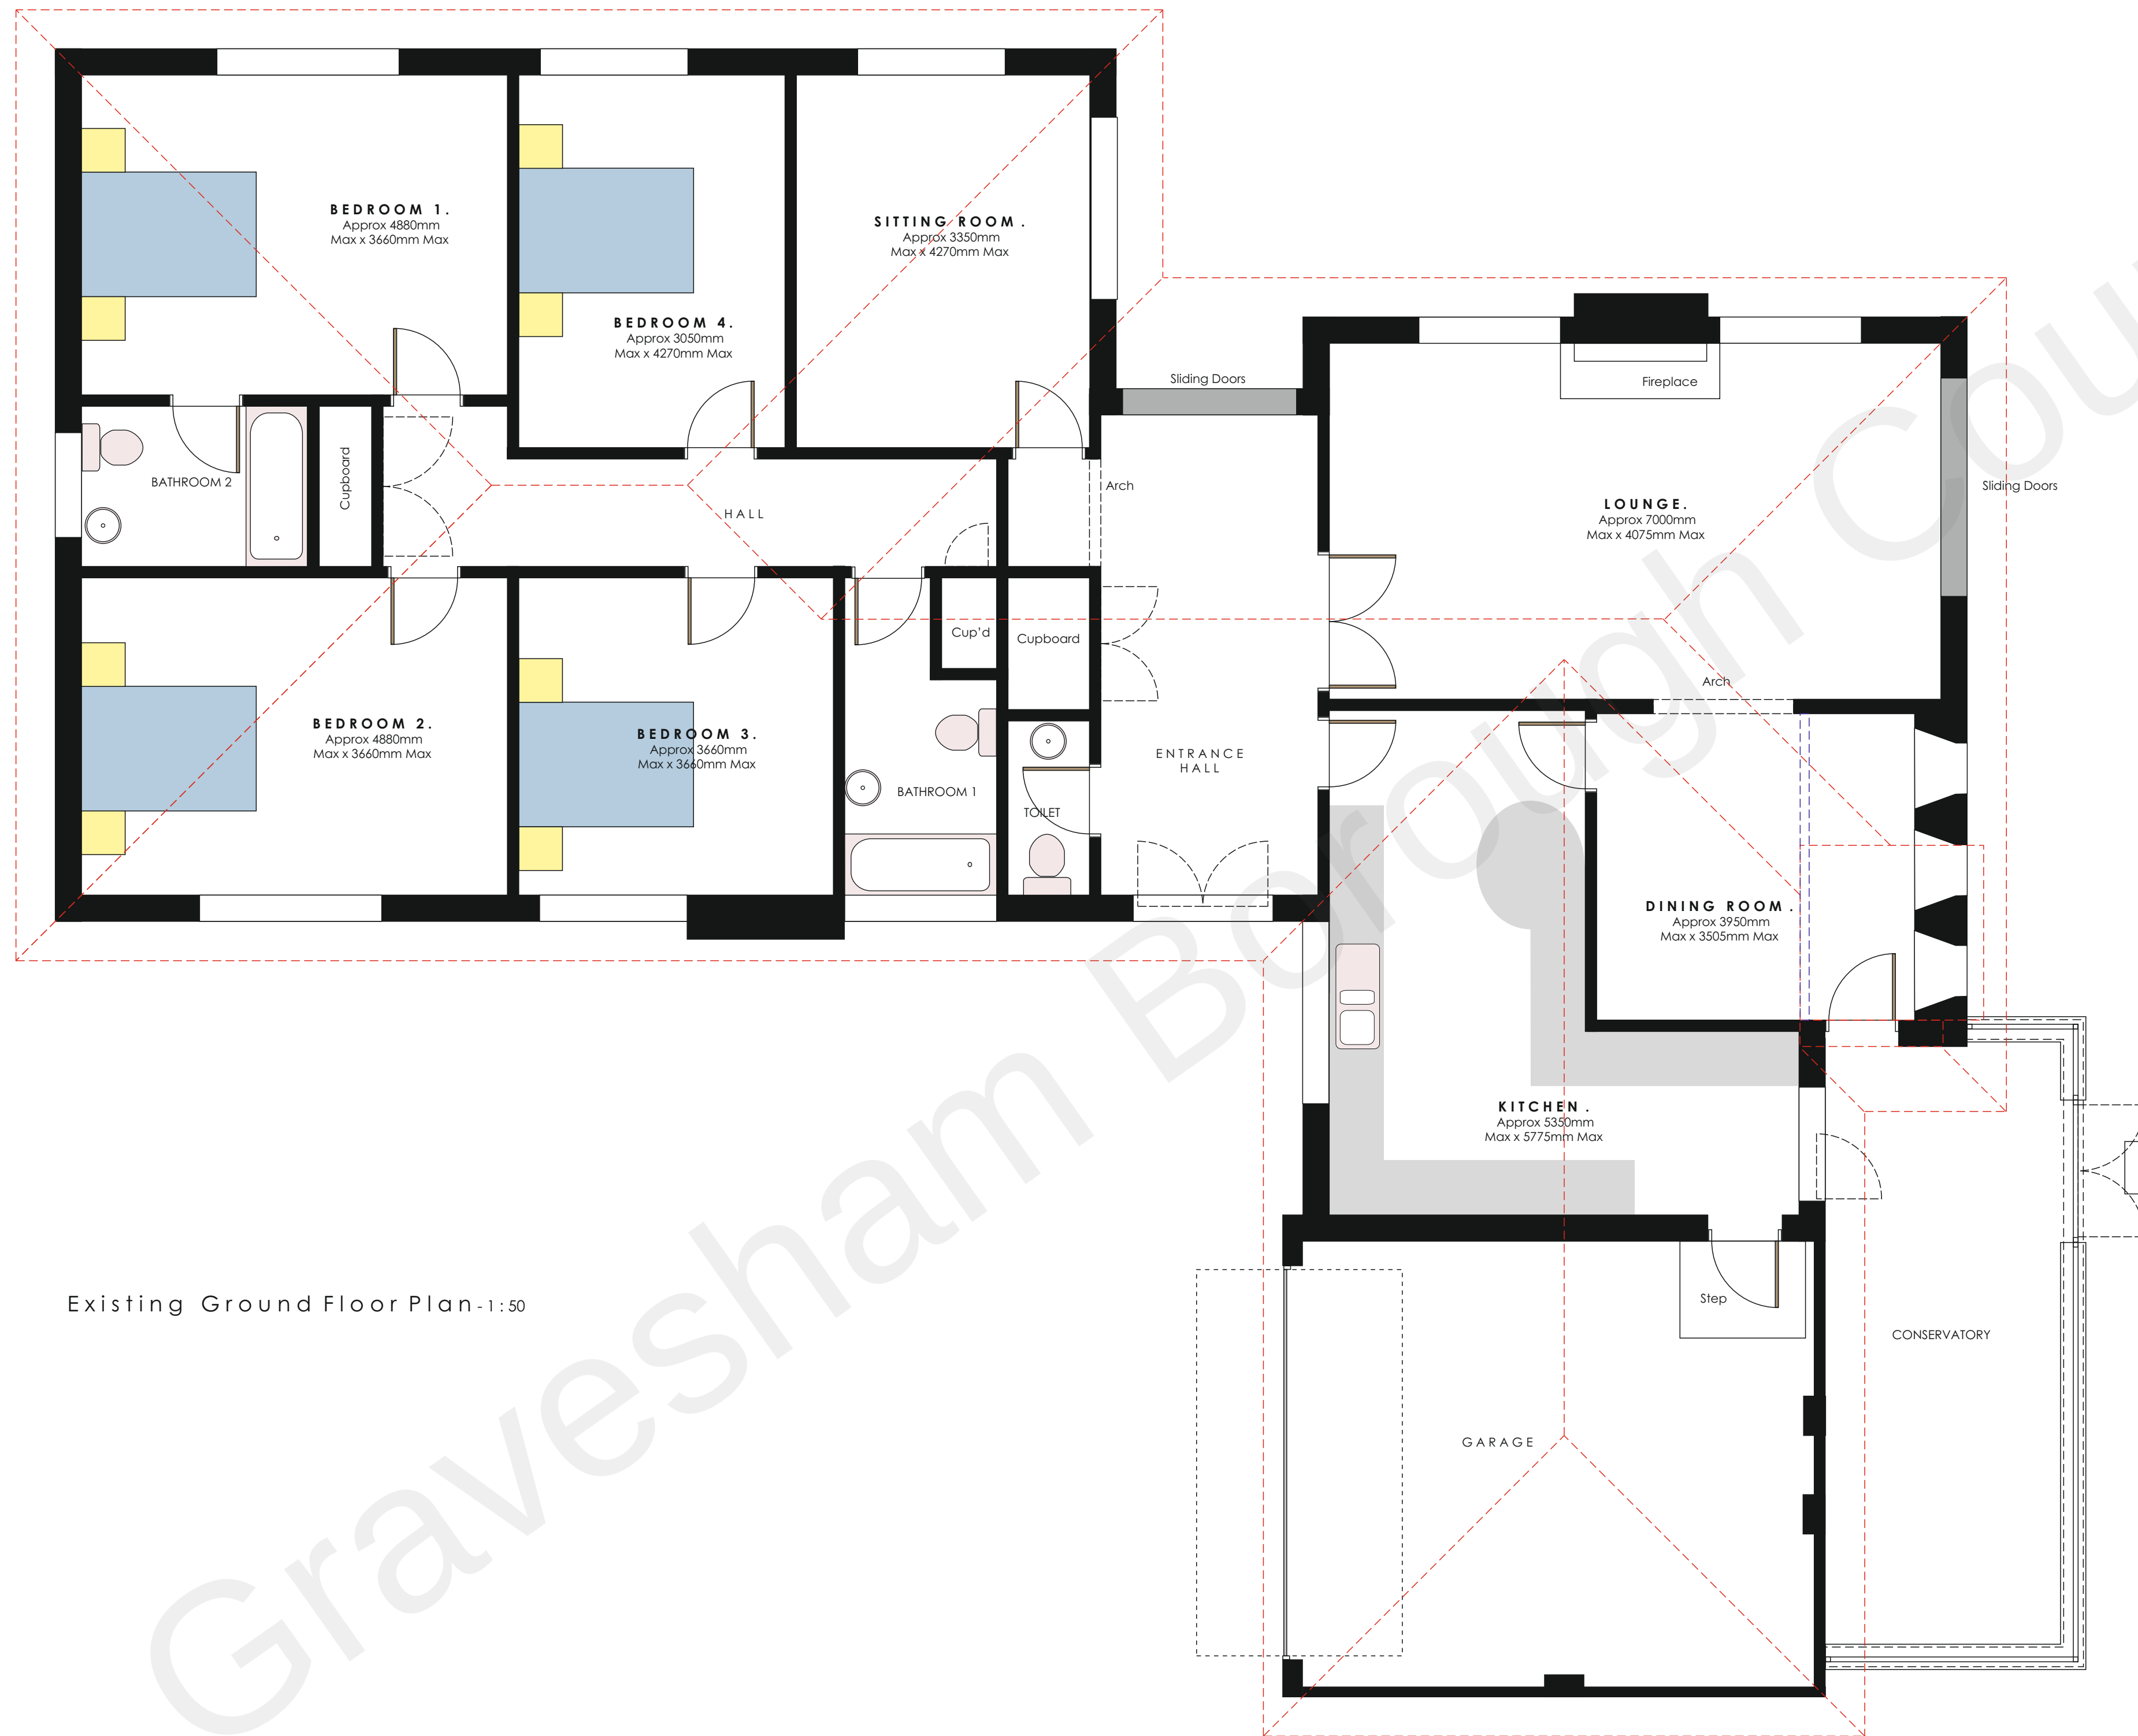

Existing Ground Floor Plan-1:50



B. Roof line corrected A. Roof line corrected		RFW
REVISIONS		RFW
SCALES	1:50	REVISION
DATE	January 2022	
DRAWING		
Existing Ground Floor Plan		
PROJECT		
Proposed Alterations and Side Extension Longreach Sole Street Kent DA12 3AY for: Mr C and Mrs H Zgoda		

WARD + ASSOCIATES
THE HOO WROTHAM ROAD
MEOPHAM GRAVESSEND KENT DA13 0HP
T: 01474 814196 M: 07771 863940
E: admin@wardassociates.co.uk W: www.wardassociates.co.uk
Skype User Name: ragerwardassociates



3921.WD.02B