


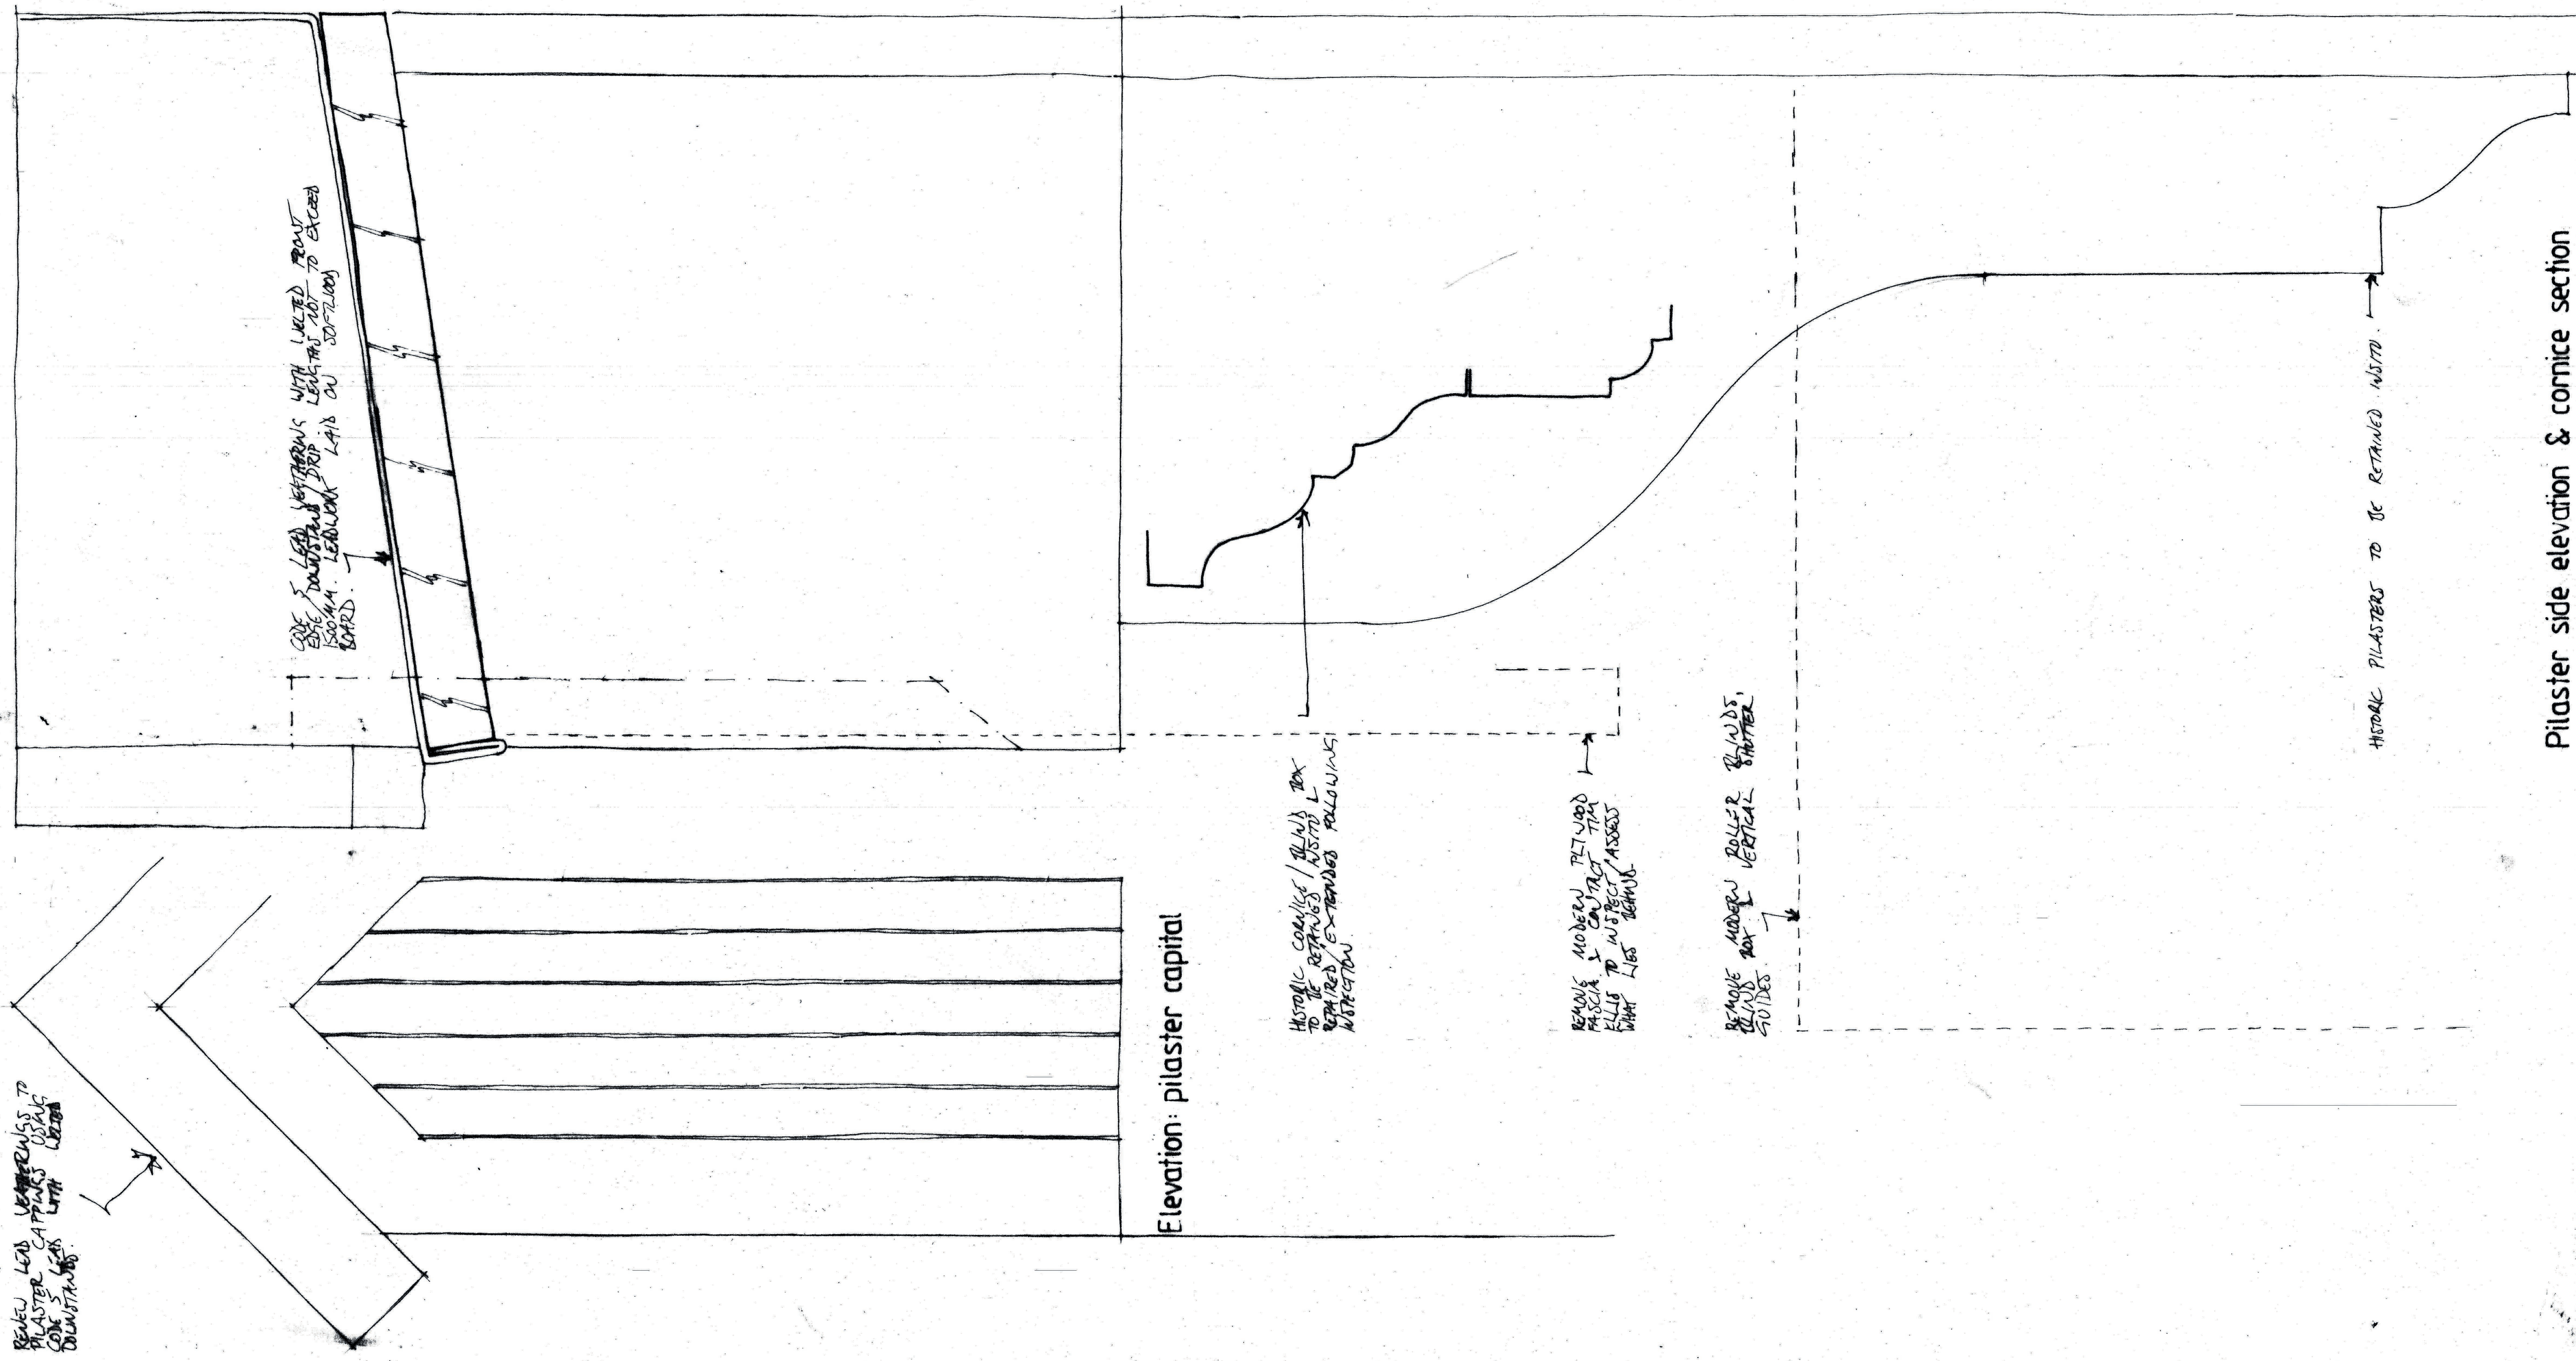

Pilaster side elevation & cornice section

29 Milton Road, Gravesend
 Pilaster, blind box & fascia details: left-hand shopfront
 Scale: full size at A1
 Drwg: MRG/0724/04
 Drwg. by: T. Ellis July 2024 Tel: 01233 770498

Notes:
 See dwgs. 01-07 & A4 Schedule of Works