


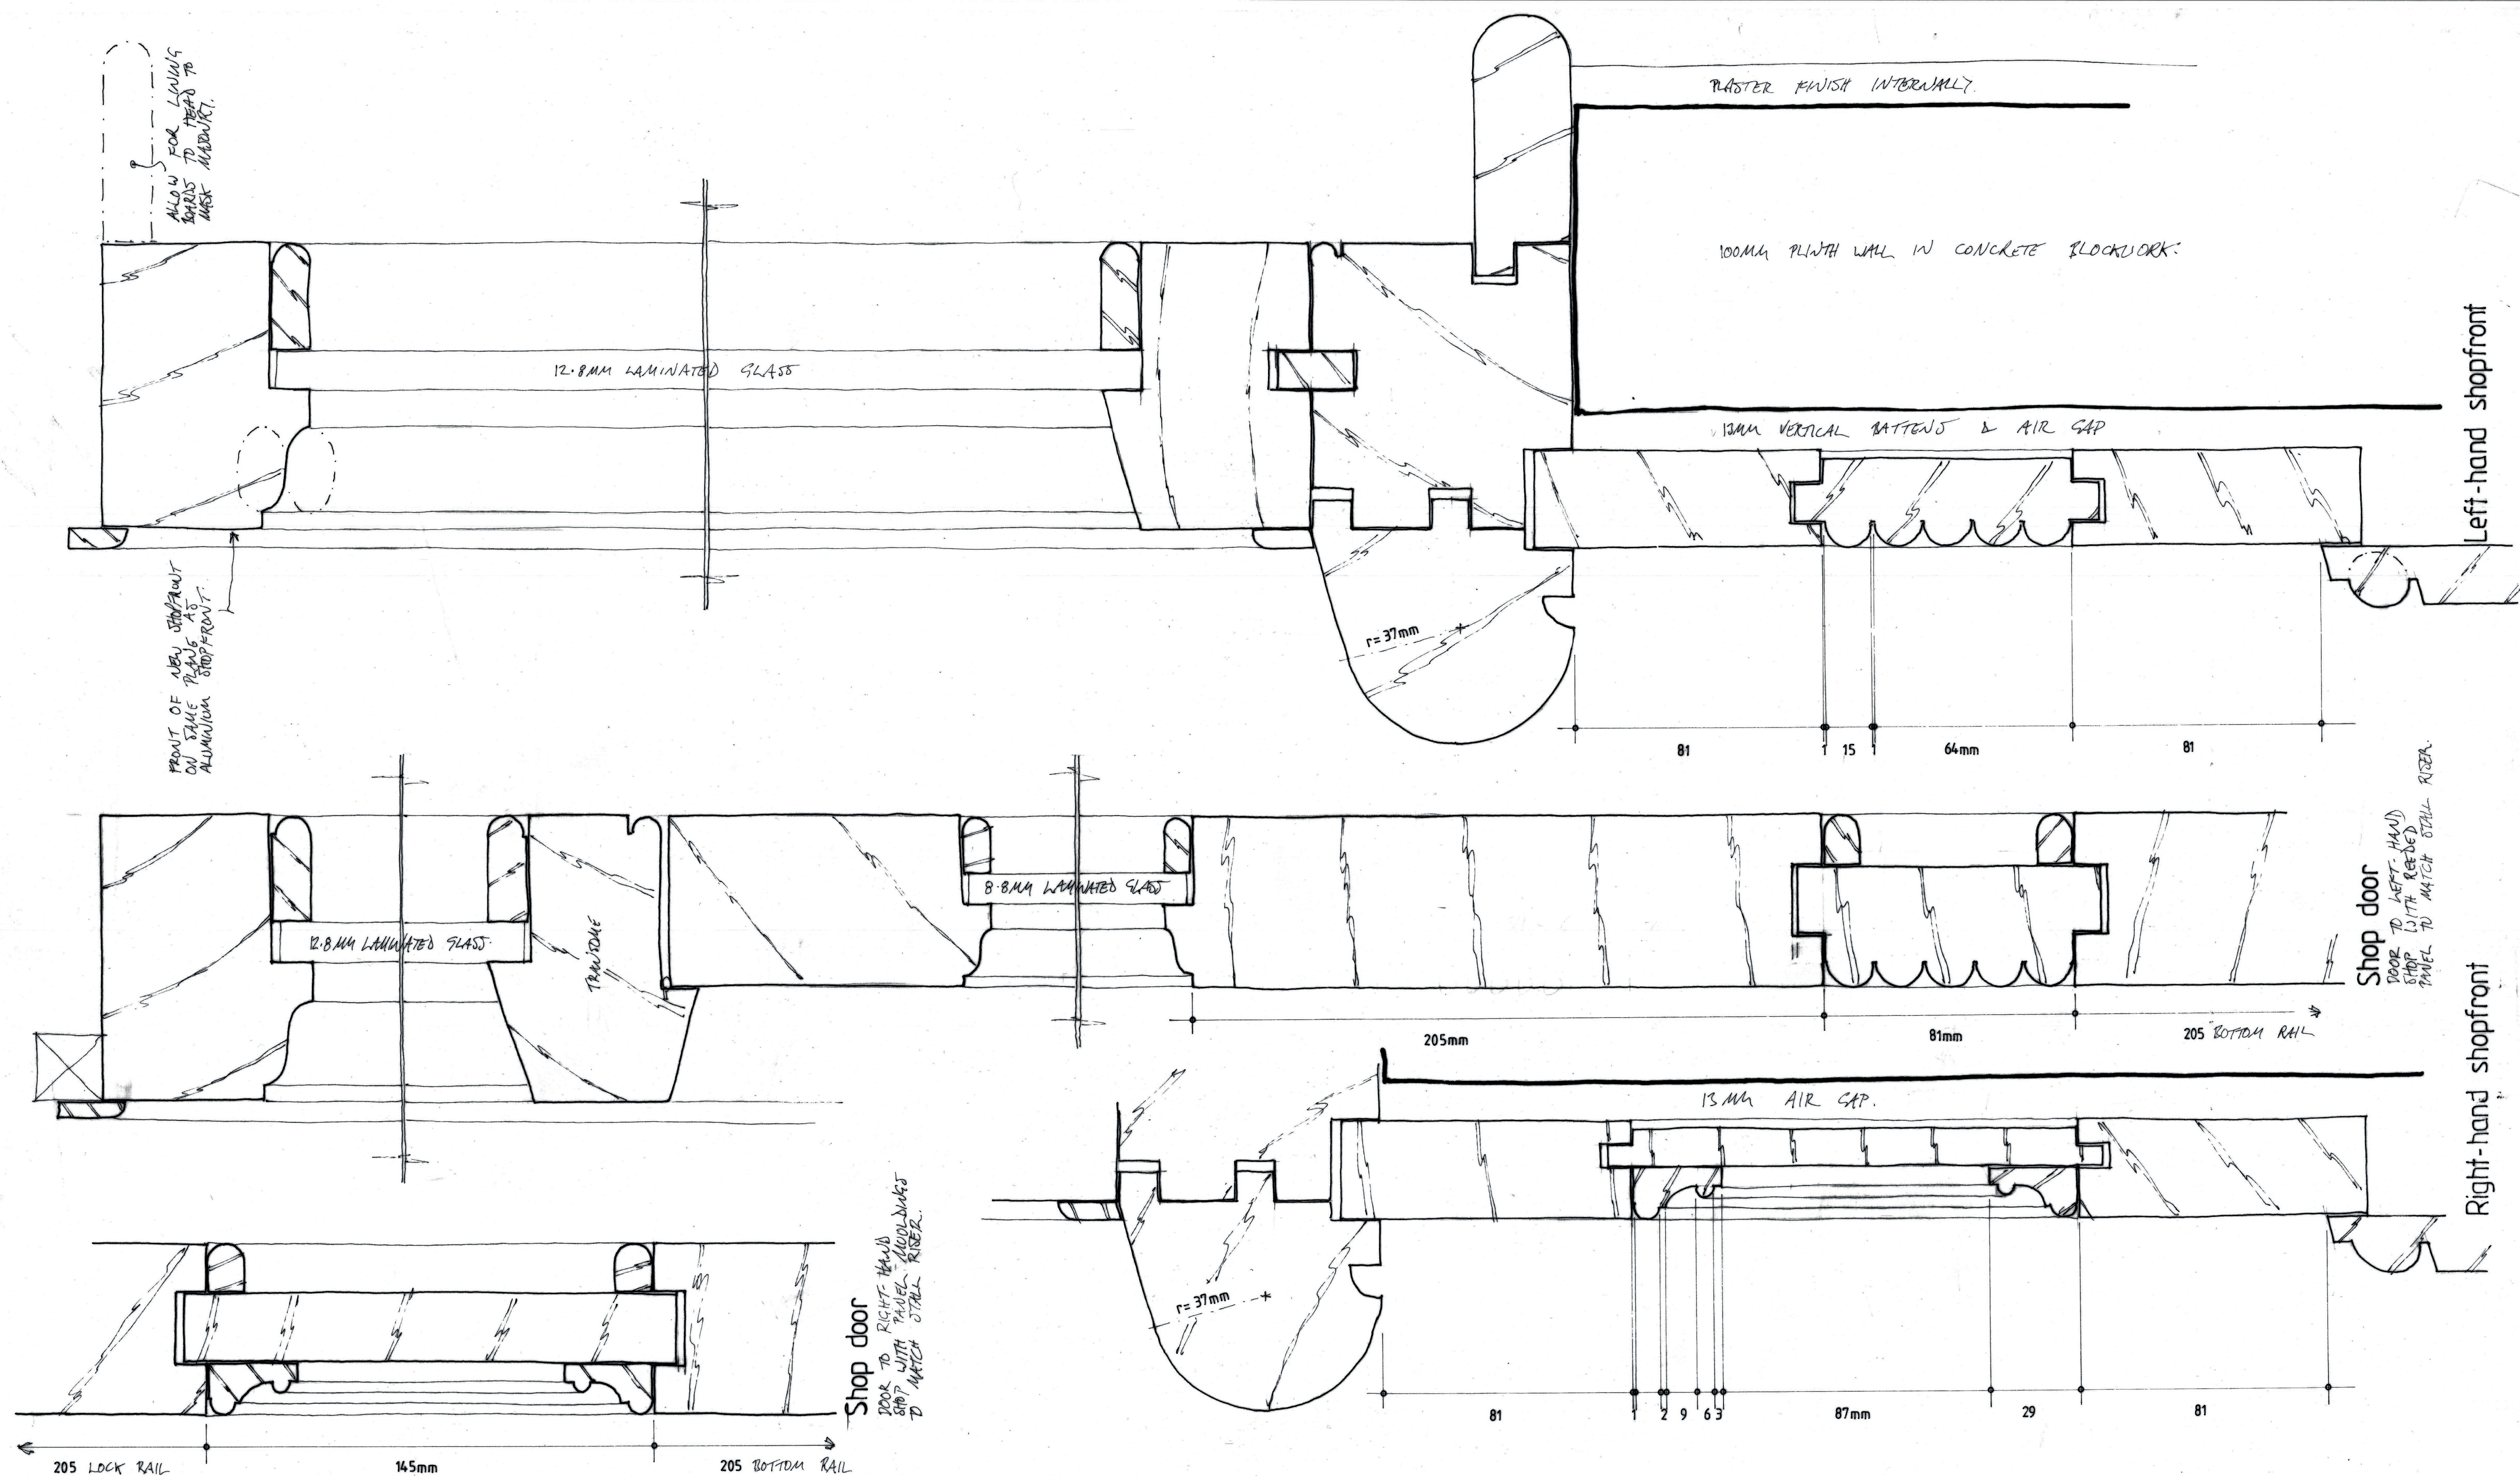

29 Milton Road, Gravesend

Shopfront joinery details

Scale: full size at A1

Drwg.: MRG/0724/06

Drwg. by: T. Ellis July 2024 Tel.: 01233 770498

Notes:

See drwgs. 01-07 & Schedule of Works

Manufacture joinery in Accoya

Establish critical dimensions on site prior to joinery manufacture