


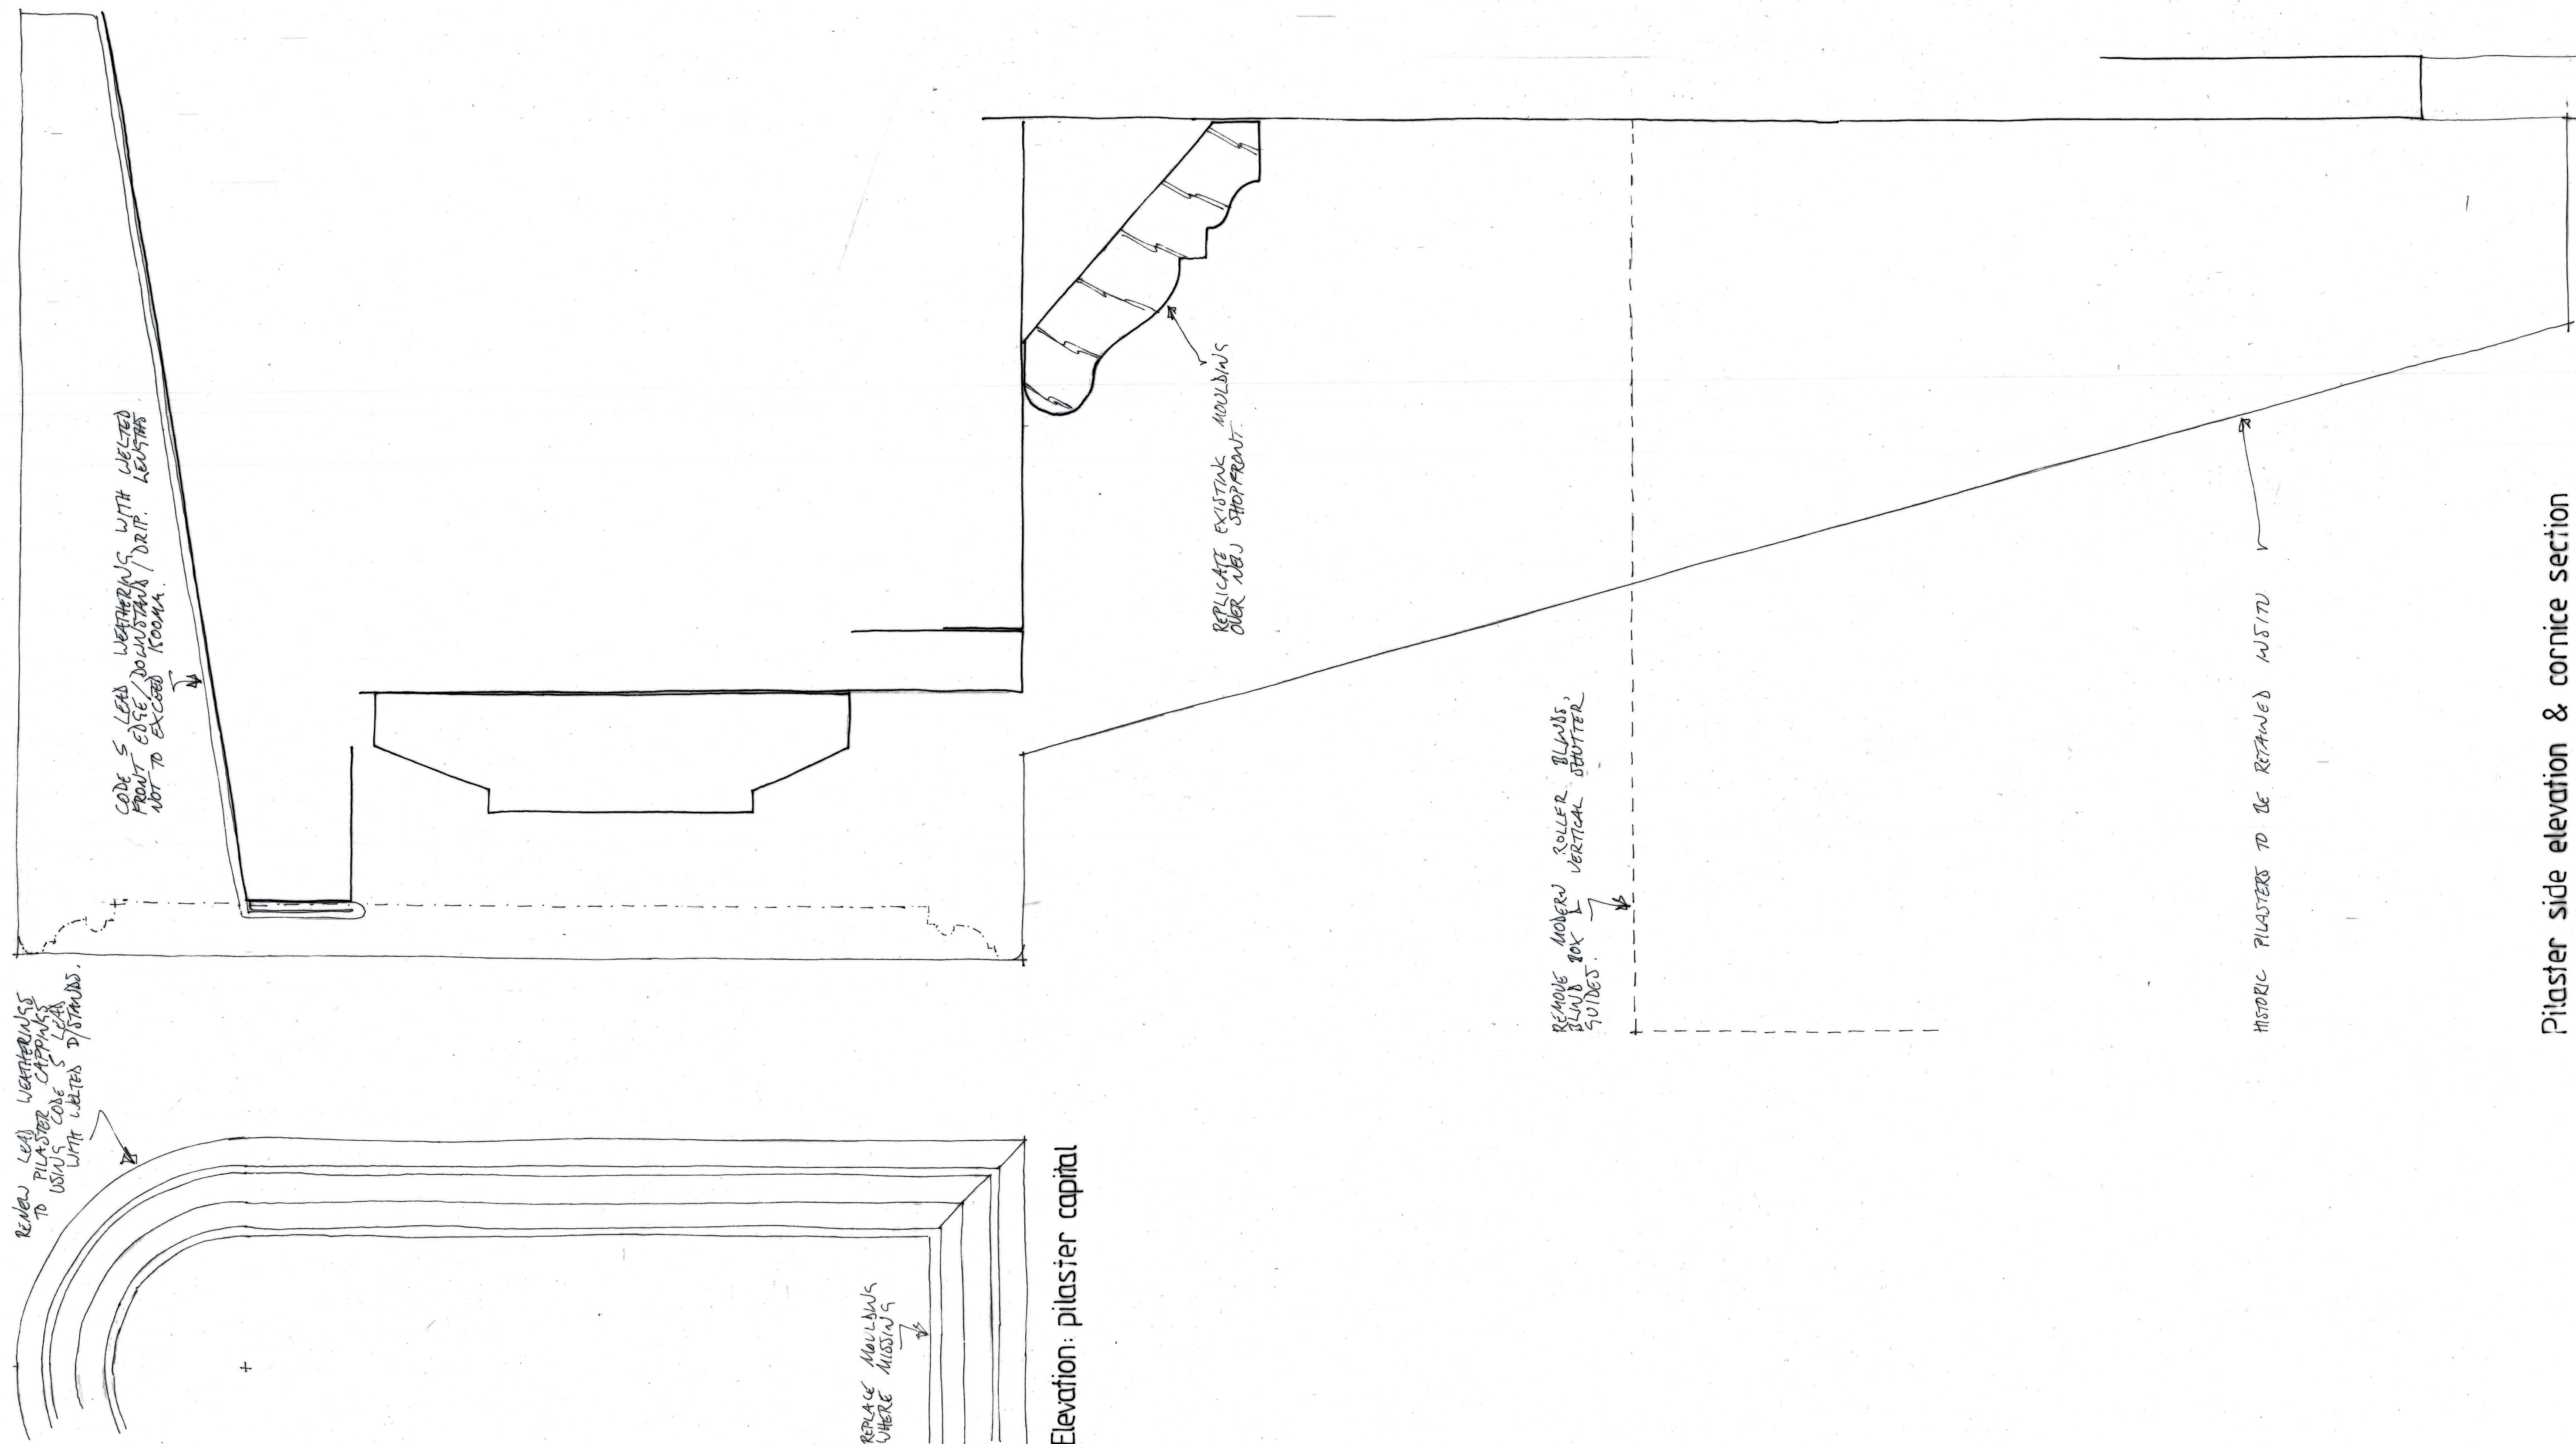

29 Milton Road, Gravesend

Pilaster, blind box & fascia details: right-hand shopfront

Scale: full size at A1

Drwg.: MRG/0724/03

Drwg. by: T. Ellis July 2024 Tel.: 01233 770498

Notes:

See drwgs. 01-07 & A4 Schedule of Works

New pilaster to match existing

Confirm/establish critical dimensions on site prior to joinery manufacture