


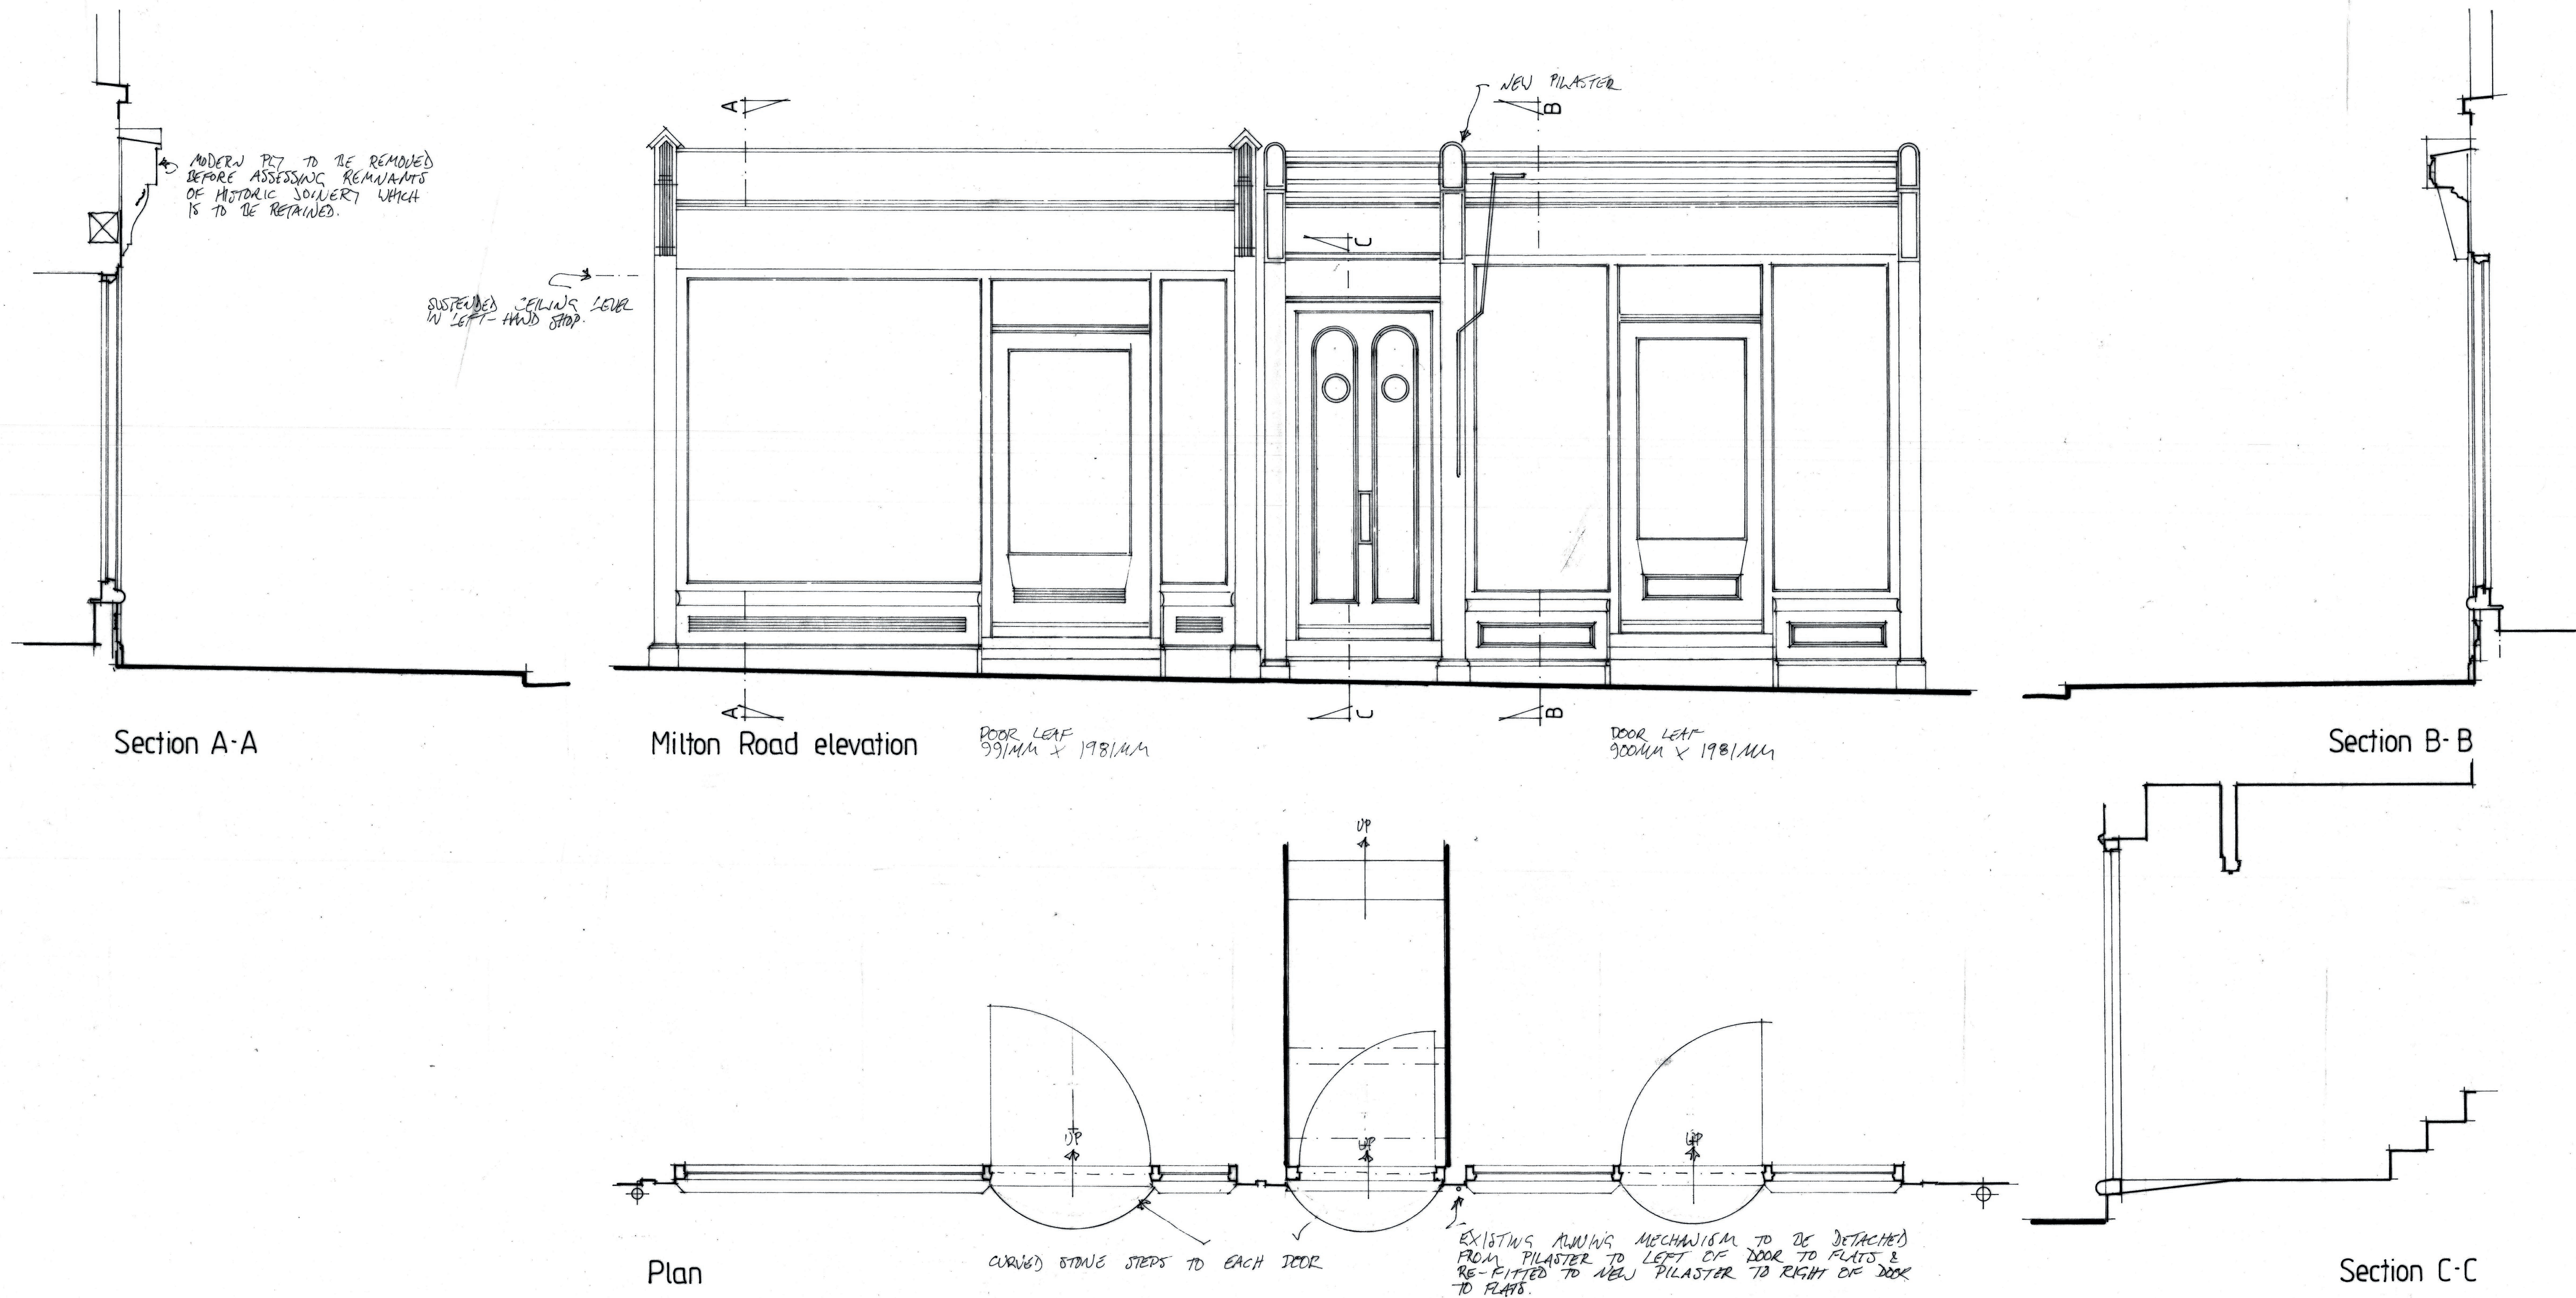

29 Milton Road, Gravesend

Survey as proposed

Scale: 1:20 at A1

Drwg.: MRG/0724/02. Rev. B

Drwg. by: T. Ellis July 2024 Tel.: 01233 770498

Rev. A: step to each door confirmed August 2024

Rev. B: additional notes added Nov. 2024

Scan

Notes:

See dwgs. 01-07 & Schedule of Works

Establish critical dimensions on site prior to joinery manufacture

Scale bar:

