


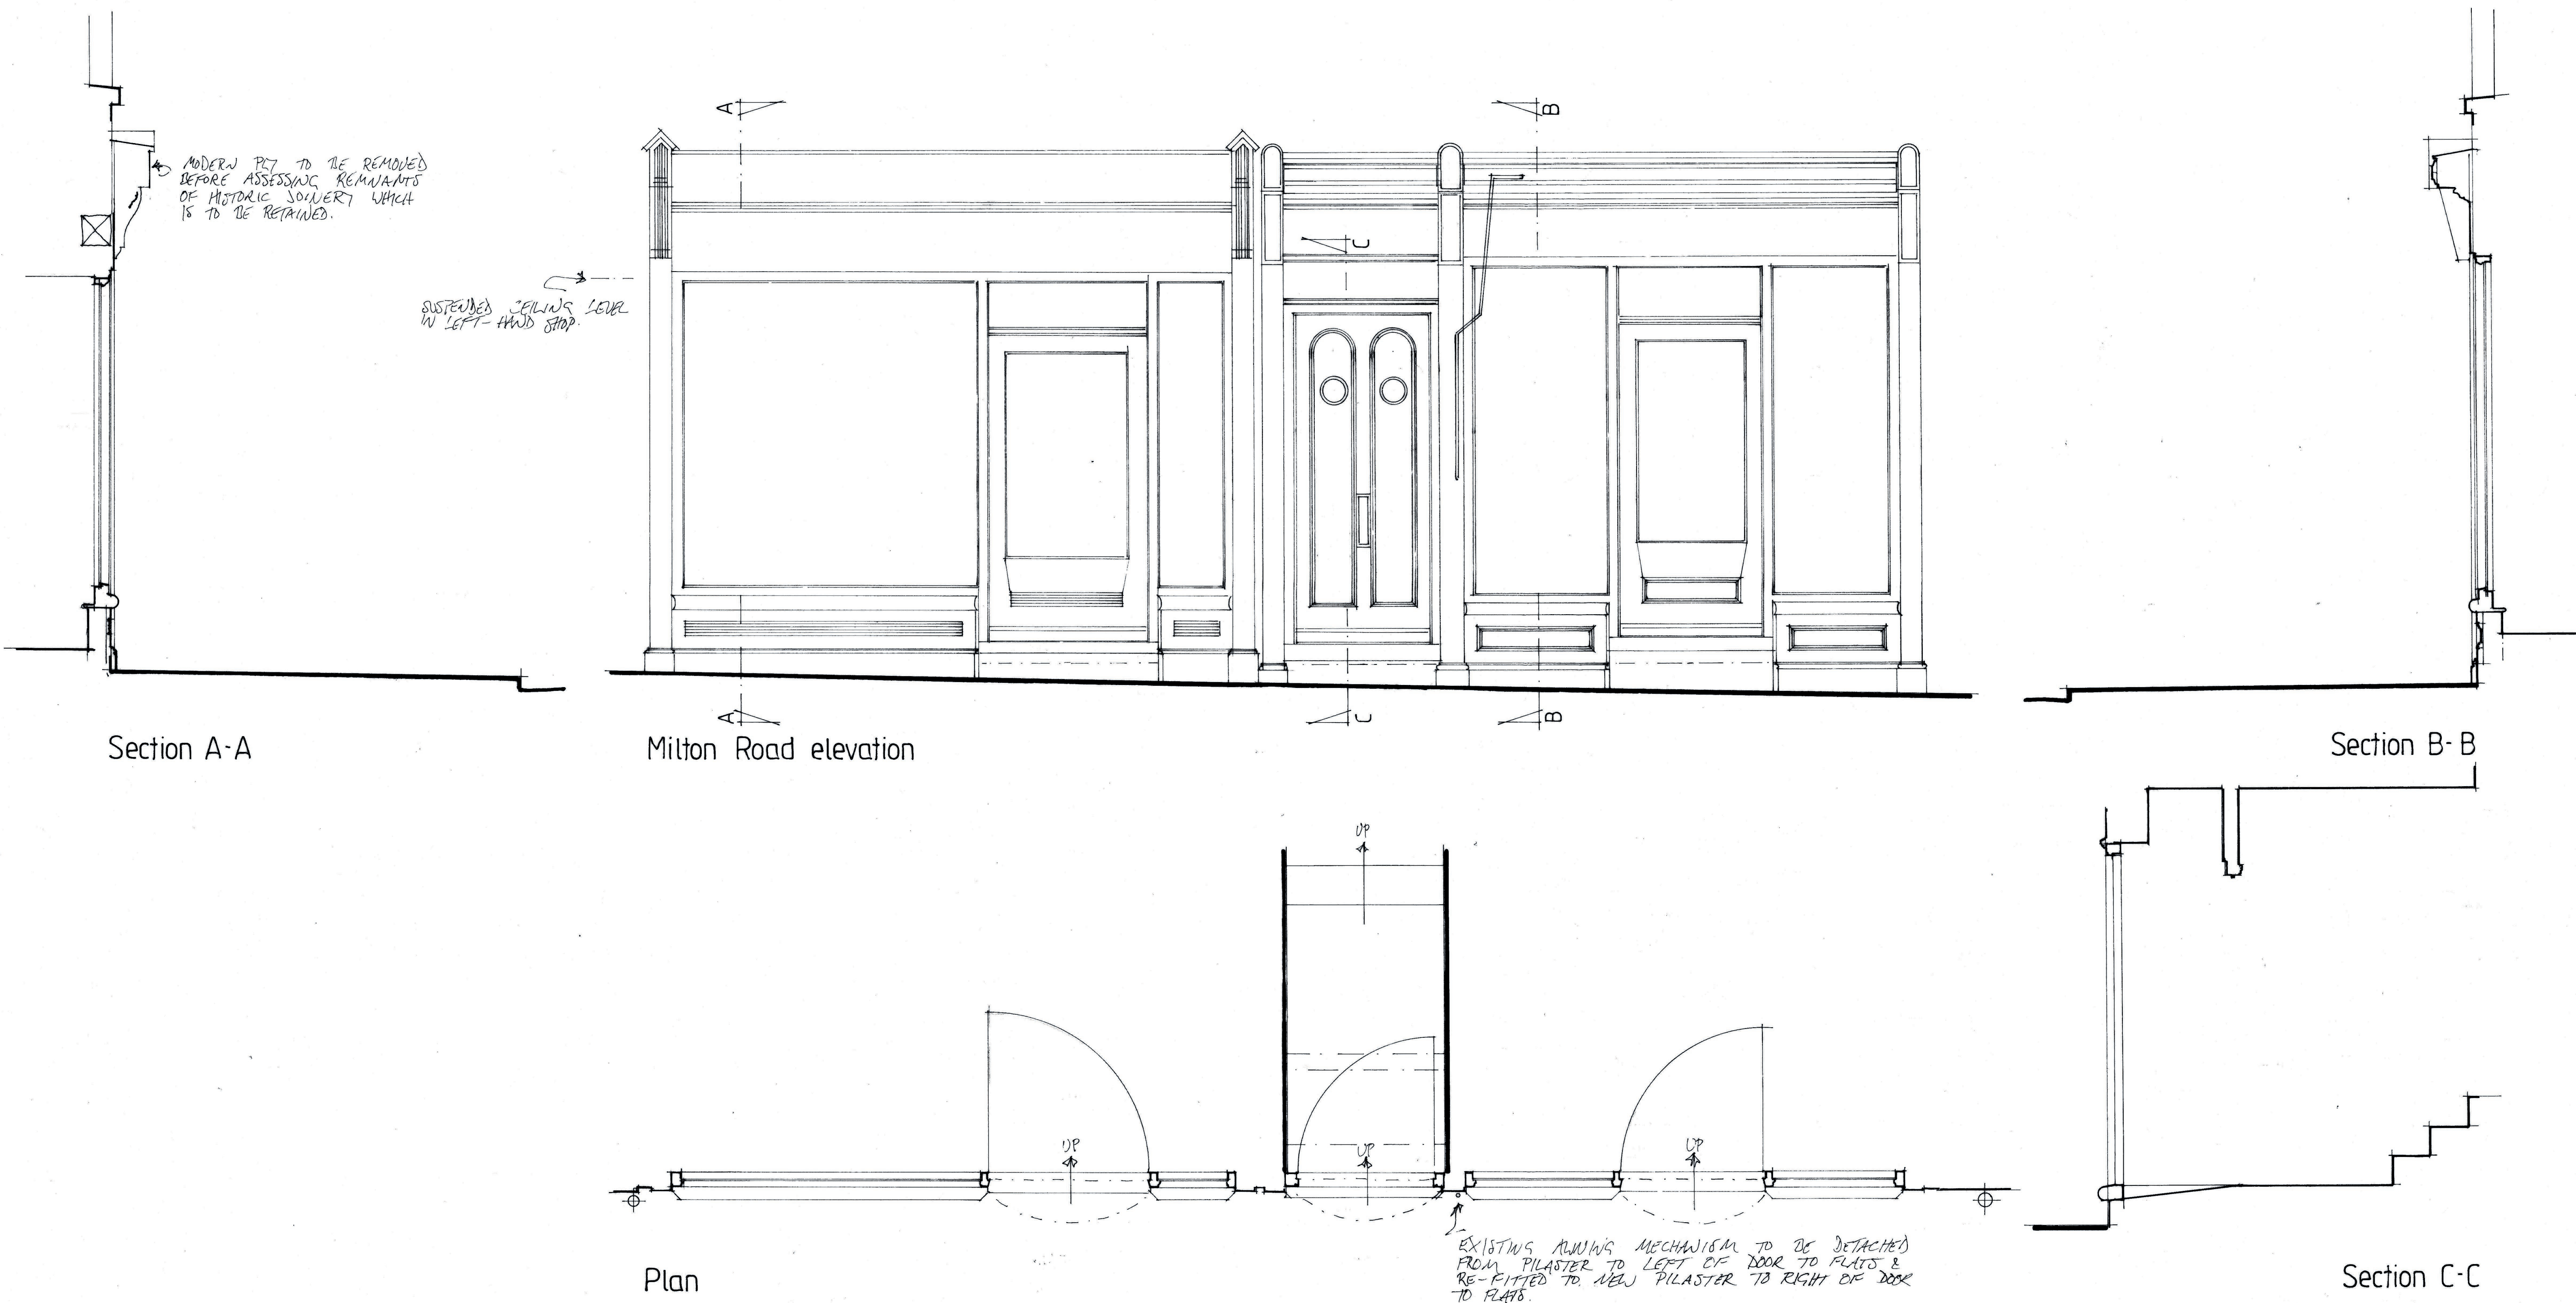

29 Milton Road, Gravesend

Survey as proposed

Scale: 1:20 at A1

Drwg.: MRG/0724/02

Drwg. by: T. Ellis July 2024 Tel.: 01233 770498

Scan + 2 folded

