

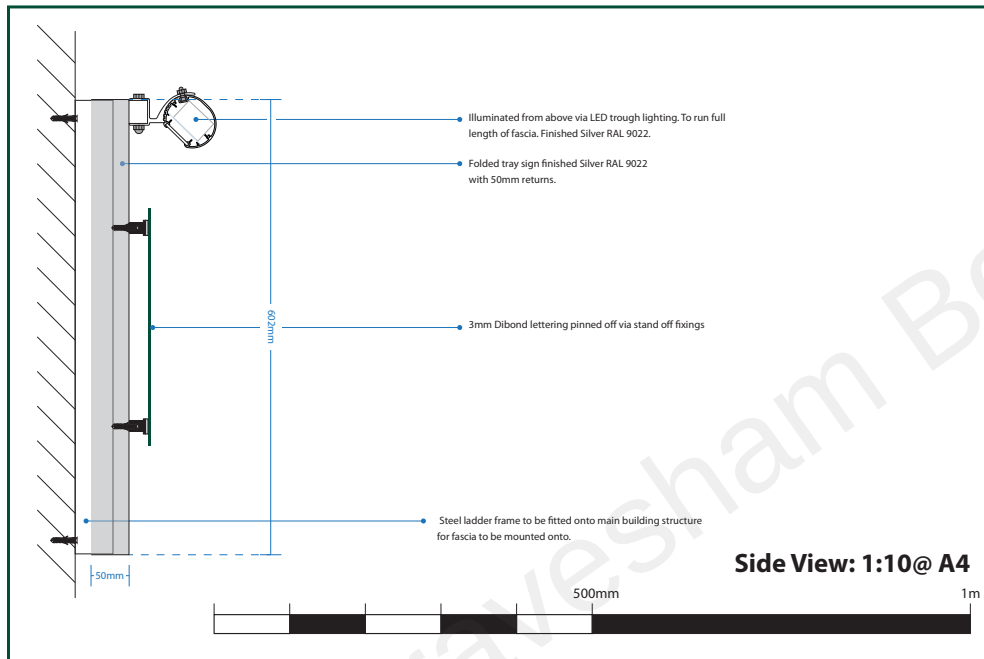


Proposed Main Elevation: 1:50 @A4

All sizes are estimates & are subject to full survey.

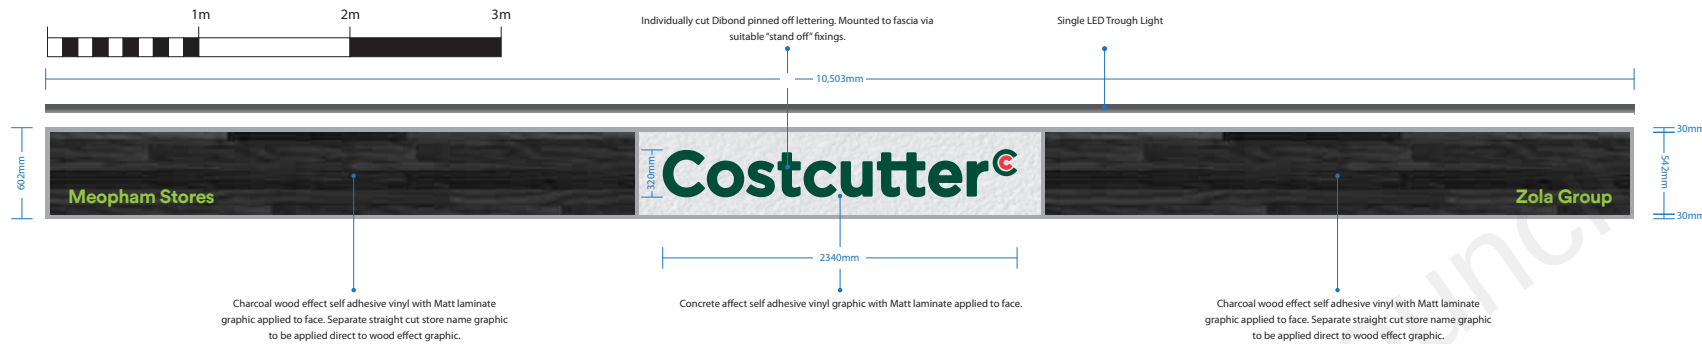

Illuminated Projection Sign: 1:10@ A4

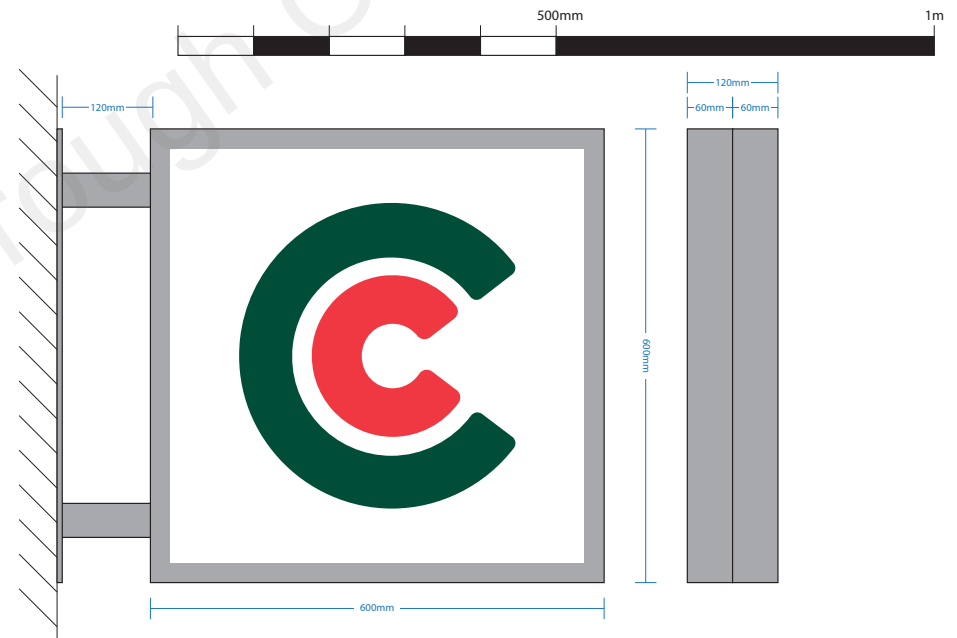

2 x folded trays with 60mm return finished Silver RAL 9022. Backed up with 3mm 050 acrylic panel and Green & Red translucent self adhesive vinyl graphics applied to face.

Fitted back to back over an internal 3mm steel inner frame welded with box section arms & a mild steel wall plate. Framework finished Silver RAL 9022

Internally illuminated to both sides via a central LED back-tray panel holding Triple Cool White LED's.

Approved by

Signature

Print

Date

Please note that a separate, nominated 2KW electrical feed is to be supplied prior to installation of illuminated fascia icons and/or trough lighting. We recommend this is carried out by a qualified electrician. If our installation team has to connect to an existing supply, we cannot be held responsible for any problems relating to this in the future.

Costcutter[®]

Drawing by Alpen Signs Ltd for
Costcutter Supermarkets Group Ltd.
Harvest Mills, Dunnington, York, YO19 5RY
Tel: 01904 488663

Client
Alpen Code
SDM
Date

Costcutter: Wrotham Road, Meopham
27272
Kevin Lear
12.05.2021

alpensigns