



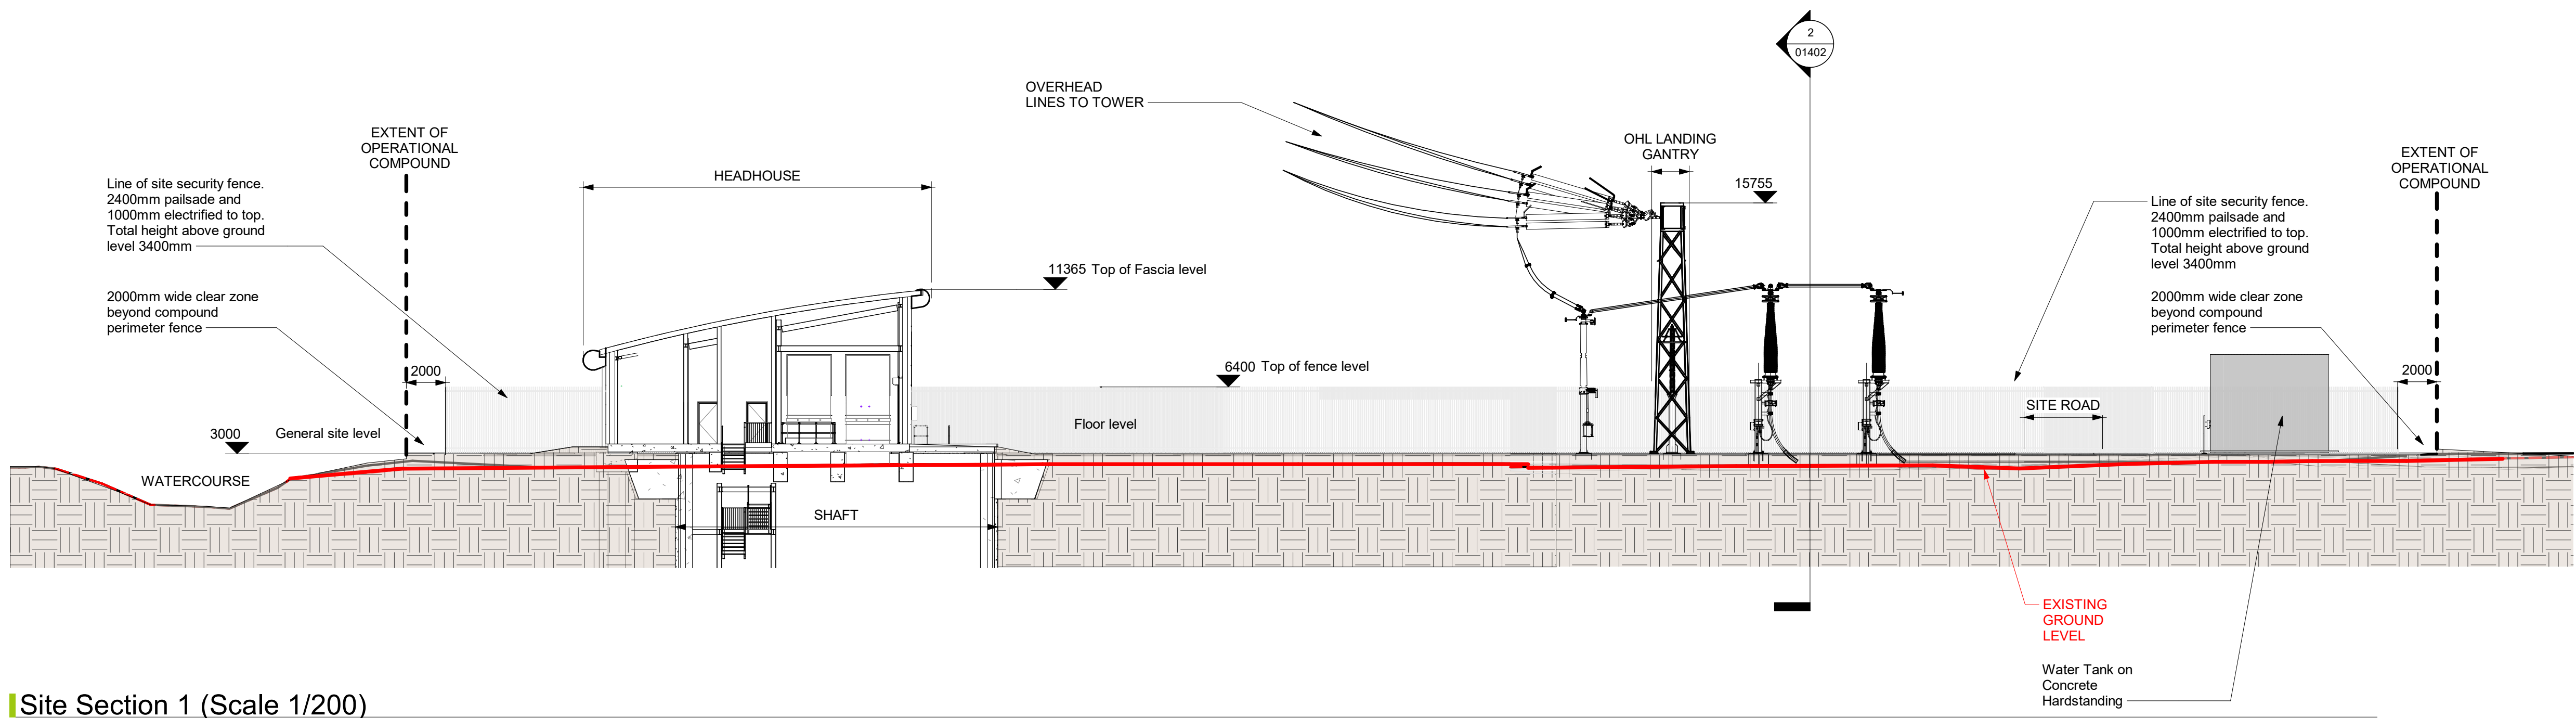

Site Section 1 (Scale 1/200)

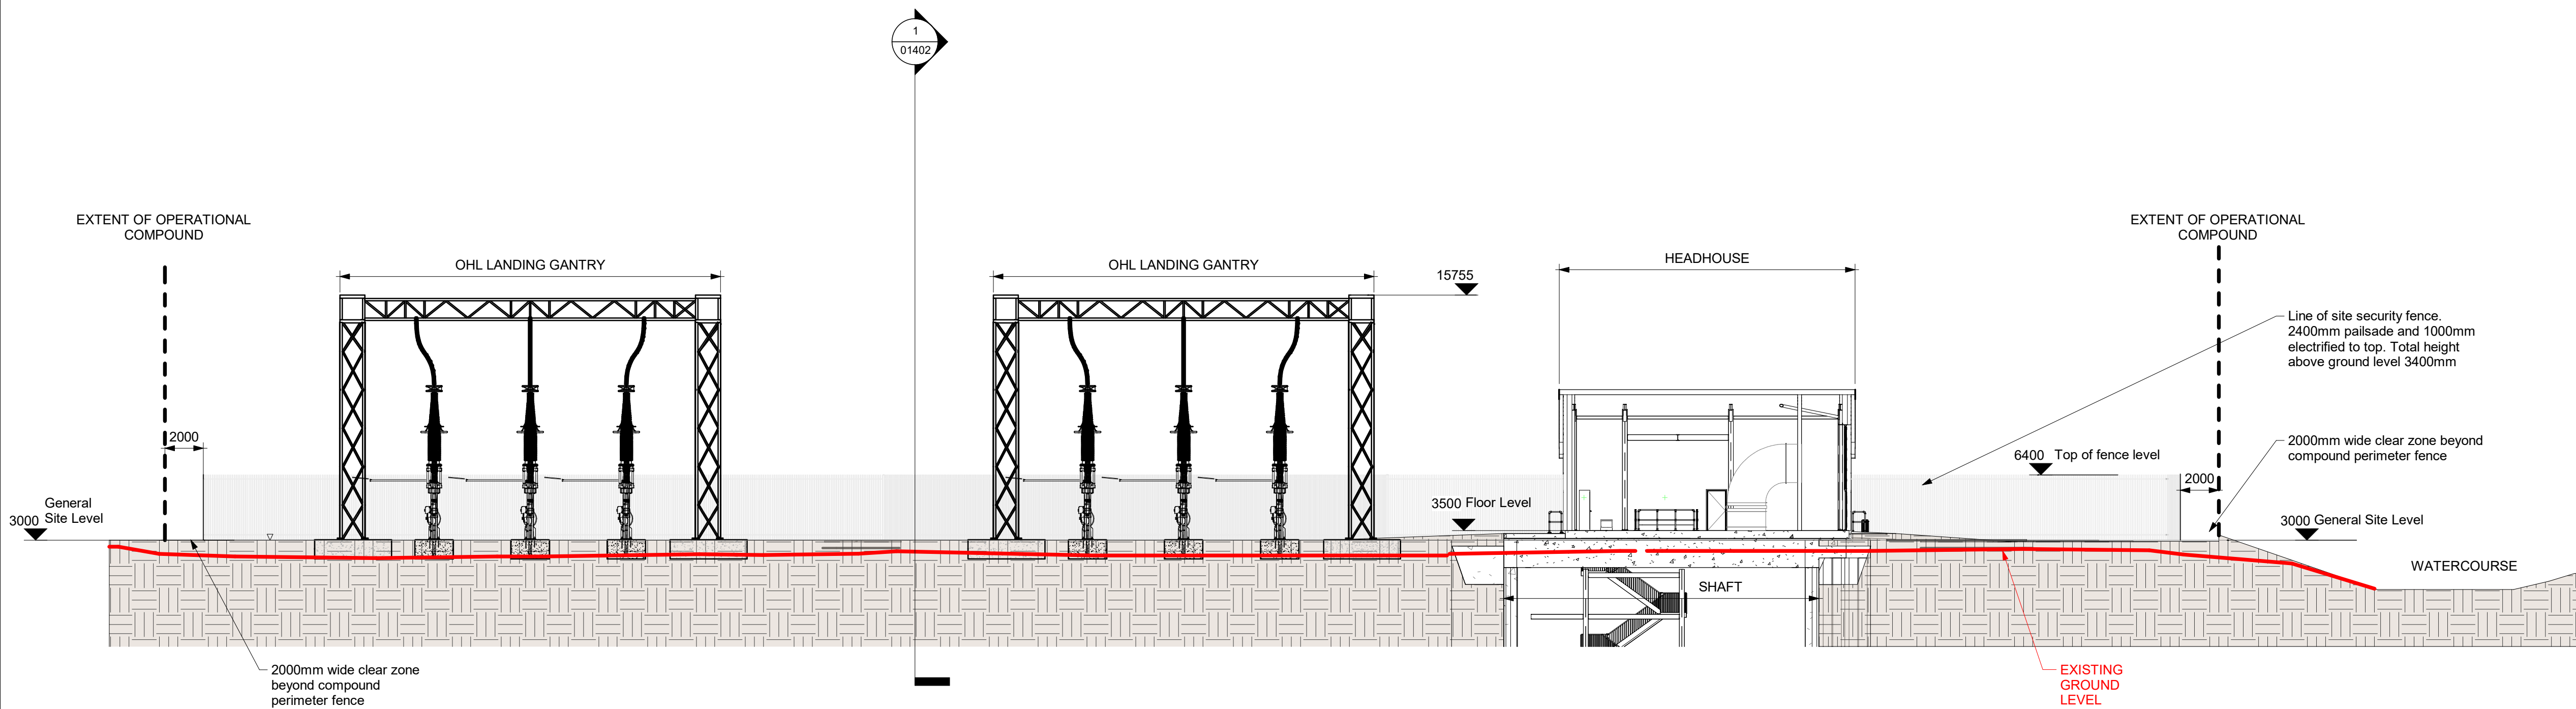

Site Section 2 (Scale 1/200)

NOTES


1. ALL DIMENSIONS IN MILLIMETERS UNLESS OTHERWISE STATED
2. ALL LEVELS ARE IN METERS ABOVE ORDNANCE DATUM (mAOD)
3. FOR GRAVESEND SHAFT SEE PDD-100116-LAY-123
4. SHAFT CENTRE POINT AT, East = 567427.615, North = 174094.990
5. ROAD AND FOOTPATH ALIGNMENTS SHOWN ARE INDICATIVE ONLY
6. SVP - SOIL & VENT PIPE
RWP - RAINWATER PIPE
UPS - UNINTERRUPTED POWER SUPPLY

REFERENCE DRAWINGS

PDD-100116-LAY-102 - CSE Layout with cable termination arrangement (Gravesend site) (A784/A785)

PDD-100116-LAY-123 - GRAVESEND SHAFT GENERAL ARRANGEMENT

PDD-100116-LAY-037 - GRAVESEND COMPOUND LEVELS

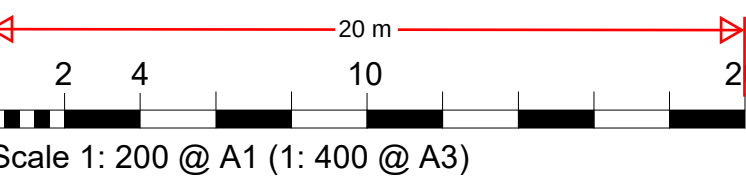

P03	Updated to include water tank	RW	JK	NS	16/10/23
P02	Updated to comments received	RO	RW	JK	21/09/23
P01	Initial Issue	RO	RW	JK	07/09/23
Rev	Description	Cre'd	Chk'd	App'd	Date

nationalgrid

Master Scheme No:	Sub-Scheme No:	Site:
100116	-	NEW GRAVESEND CSEC

Scheme Name:
TKRE GRAIN-TILBURY AND KINGSNORTH-TILBURY
400kV UPRATING

Document Title:

Gravesend Headhouse - Planning - Proposed
Site Sections

Created by:	Date:	Checked by:	Date:	Approved by:	Date:
RO	07/09/23	RW	07/09/23	JK	07/09/23
Development Eng:	Document Type:	Scale:	Format:	Sheet(s):	Rev.
BT	Drawing	1 : 200	A1	1 of 1	P03

National Grid Document Number:
PDD-100116-LAY-184

FEED Document Number:
30003364-BHK-XX-XX-DR-A-01402