



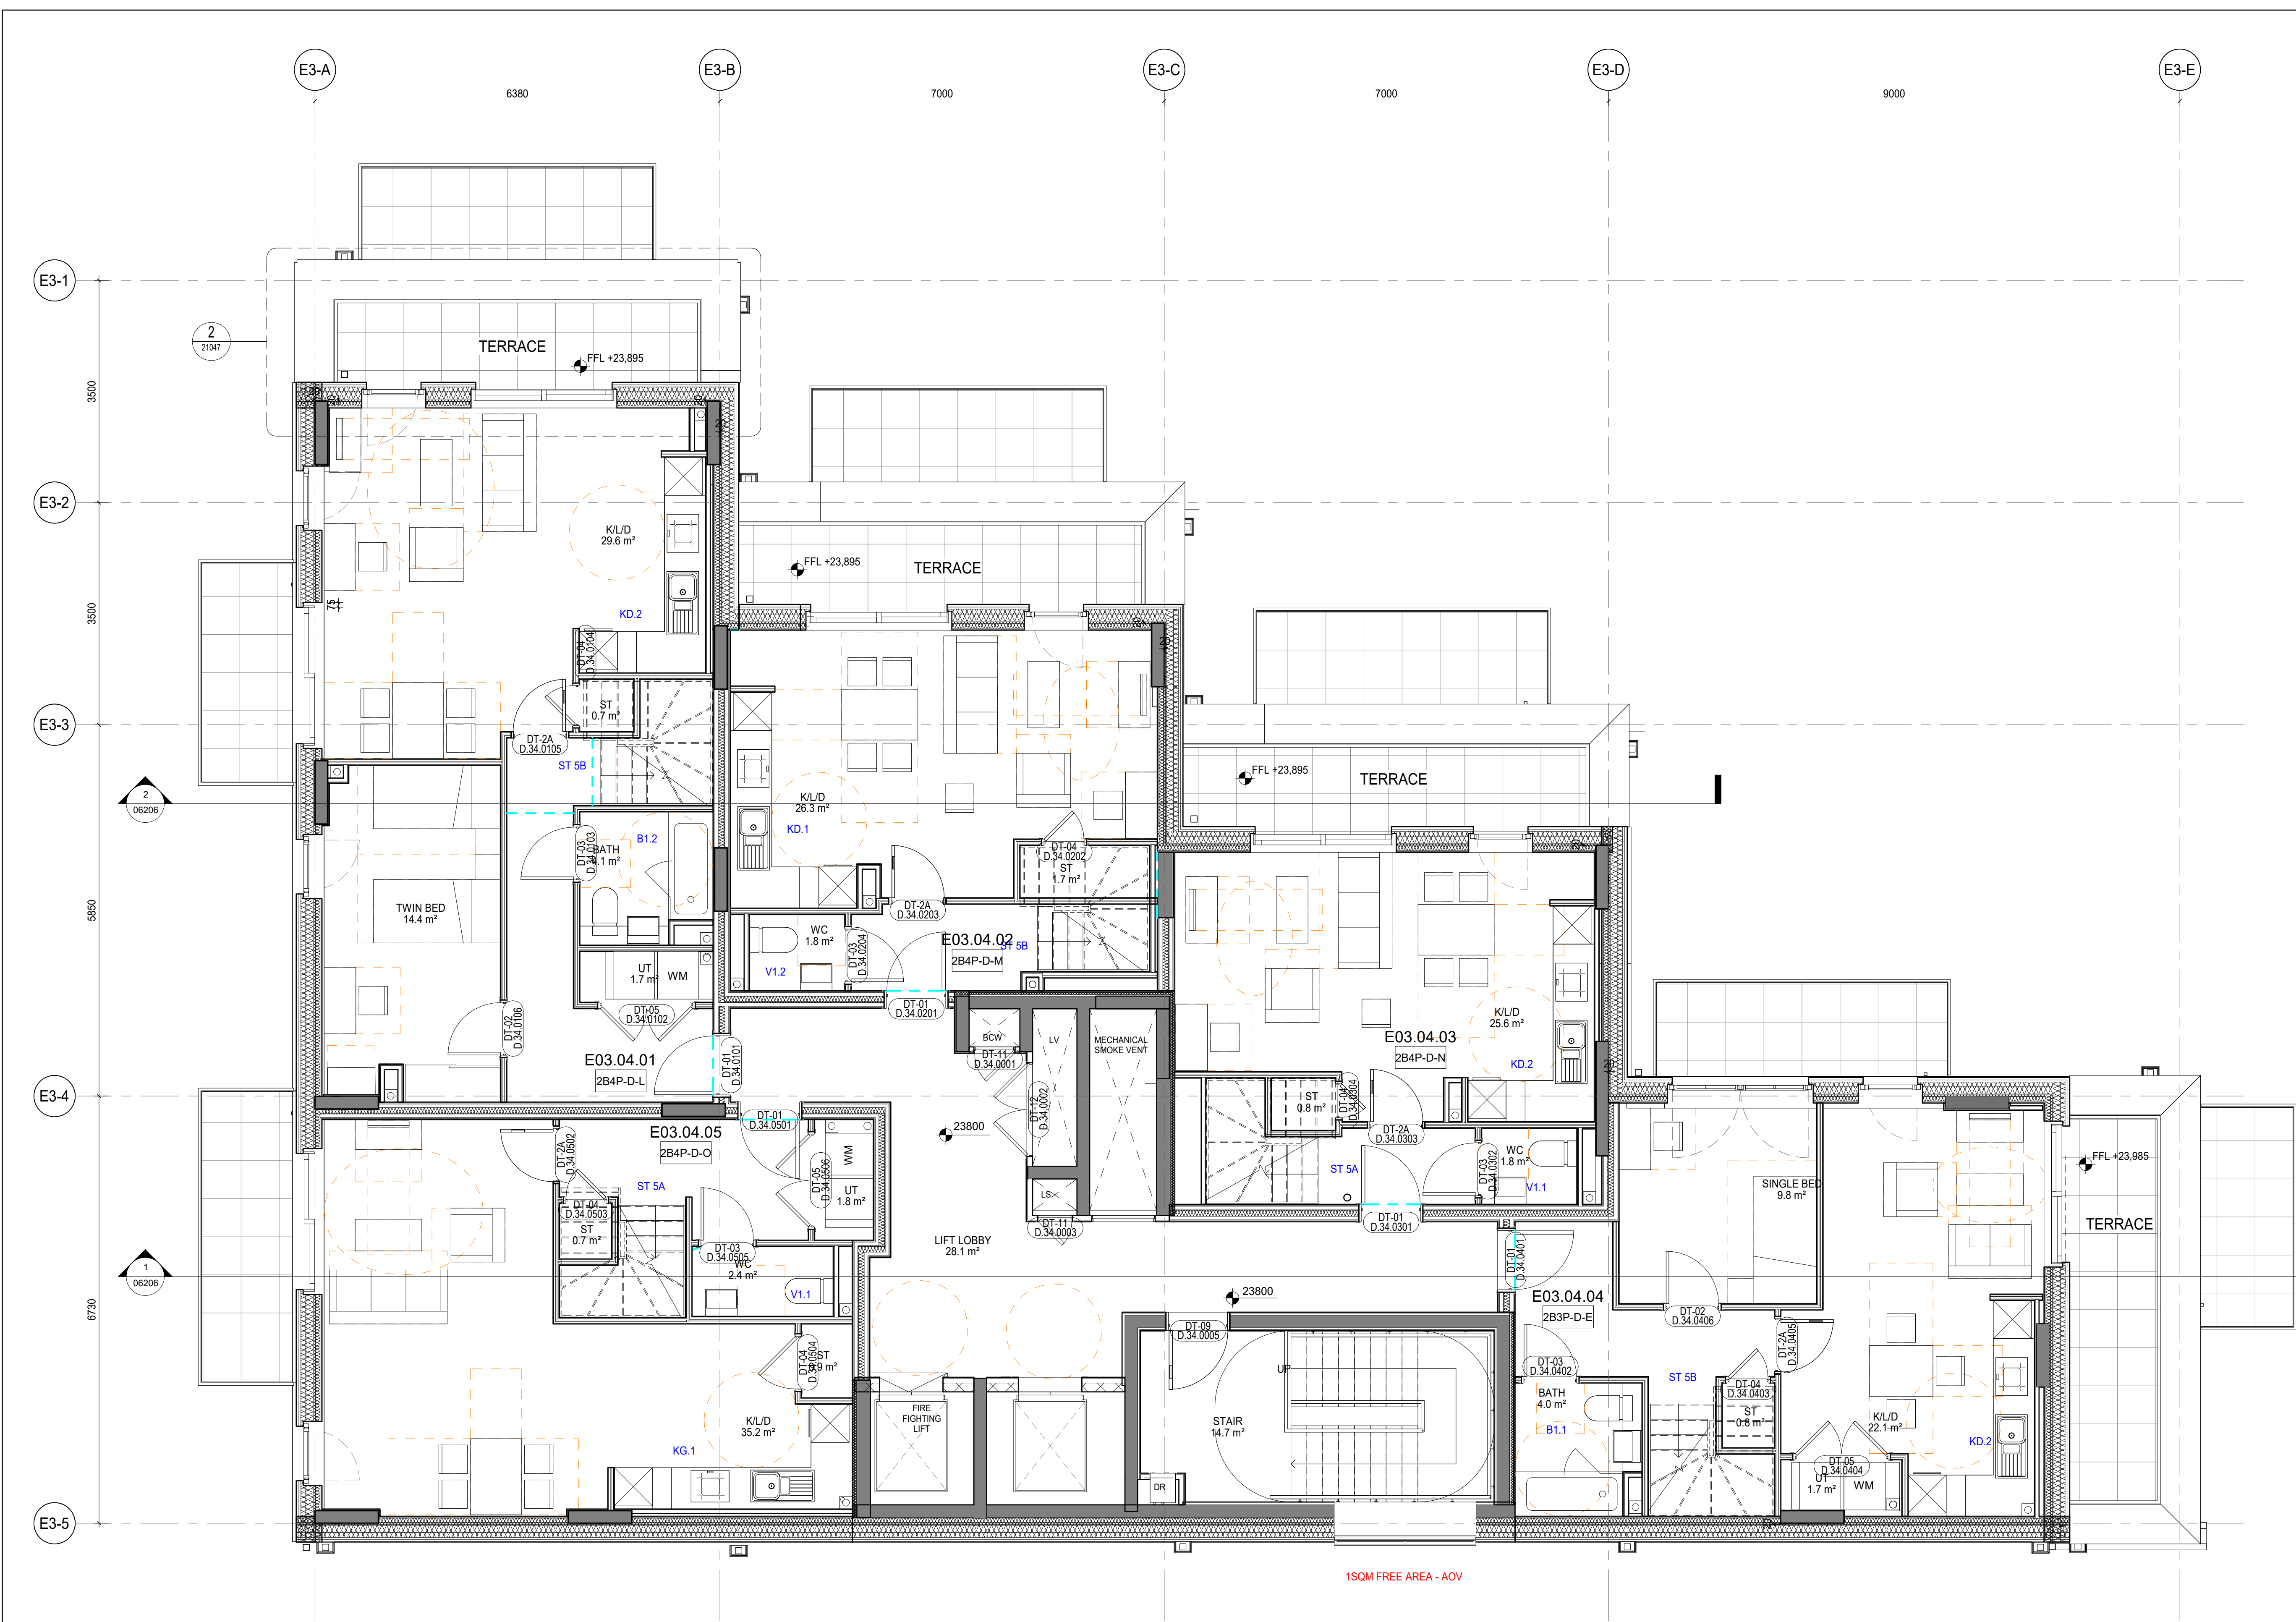

DRAWINGS RECORD					
REV	DATE	COMMENTS	REV BY	CHK BY	
P1	27/07/2020	STAGE 4 PRELIMINARY	AK	BT	
P2	28/08/2020	STAGE 4 PRELIMINARY	AJC	BT	
P3	22/10/2020	STAGE 4 E&ME COORDINATION	AJC	BT	
C01	18/12/2020	CONSTRUCTION ISSUE	LP	BT	
C02	26/03/2021	STRUCTURAL AND M&E COORDINATION	AK	LDP	
C03	13/05/2021	GENERAL UPDATES AND COORDINATION	AK	LJ	
C04	01/07/2022	ADJ. LOCATION REVISED & STAIR SETTING OUT REVISED	LJ	LDP	
C05	30/08/2022	COMMON AREA NAMES UPDATED	LJ	MC	
C06	17/10/2023	WORKING DRAWINGS IN SINGLE RESIDUAL (DRP & DRP)	LJ	LDP	
C07	17/03/2025	DOOR TYPE REFERENCES REVISED	LJ	LDP	
C08	23/10/2025	FINAL CONSTRUCTION ISSUE	LJ	LDP	

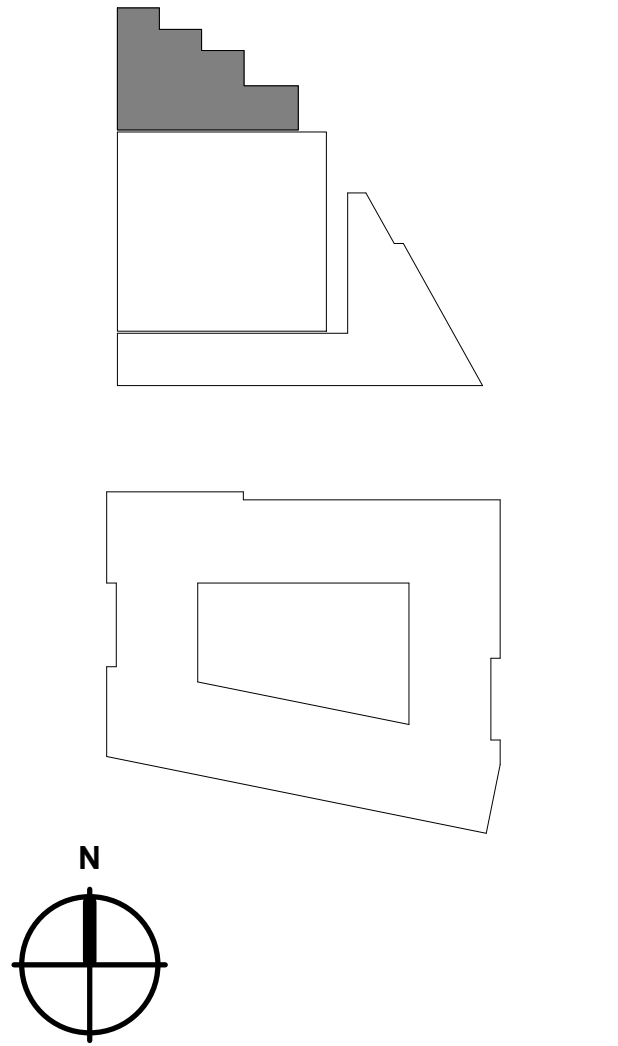

SIGNIFICANT HEALTH AND SAFETY RISKS (UNUSUAL AND DIFFICULT TO MANAGE ONLY)
It is assumed that all works will be carried out by a competent contractor working, where appropriate, to an approved method statement. In addition to the hazards/risks normally associated with the types of work detailed on this drawing, note the following:

DO NOT SCALE OFF THIS DRAWING
This scheme is subject to town planning and all other necessary consents.
Dimensions, area and levels where given are only approximate and subject to site survey. All dimensions are to be checked on site. Any discrepancies or variations are to be reported to the architect before work commences. Figured dimensions only are to be taken from this drawing.
This drawing is to be read in conjunction with all relevant consultants and / or specialists drawings / documents and any discrepancies or variations are to be reported to the architect before the affected work commences.
Magnetic media does not constitute contract documentation and updates of this data will occur. These files are current as of the date of issue. Your use of the content of these files is at your own risk. Reference should always be made to the hard copy which is superior to the digital format. Any document produced by yourselves which contains part or all of this data remains your responsibility and attributed to yourselves. Whilst Leslie Jones make every effort to ensure that it is scanned for viruses, we cannot guarantee that it does not contain any.

FINAL CONSTRUCTION ISSUE

Client
REEF ESTATES LTD

Contractor
CURO LIVING LTD
Consultants
G&T, EDC, MANHIRE, WATERMAN, HED, BB7

leslie jones
architecture

South Wing, First Floor,
55 Baker Street,
London, W1U 8EW
T: 020 7255 1150
E: admin@leslie-jones.co.uk
W: www.lesliejones.co.uk

Job Title
THE CHARTER RIBA STAGE 4 / 5

Project Number 3732

Drawing Title
PROPOSED E03 LEVEL 04 GA PLAN

1 : 50 @A1 09/05/18 JC LP

project	originator	volume	level	type	role	number
3732	LJA	E03	04	DR	A	04406

submittal: A5 CONTRACTUAL ISSUE

revision: C08 FINAL CONSTRUCTION ISSUE