

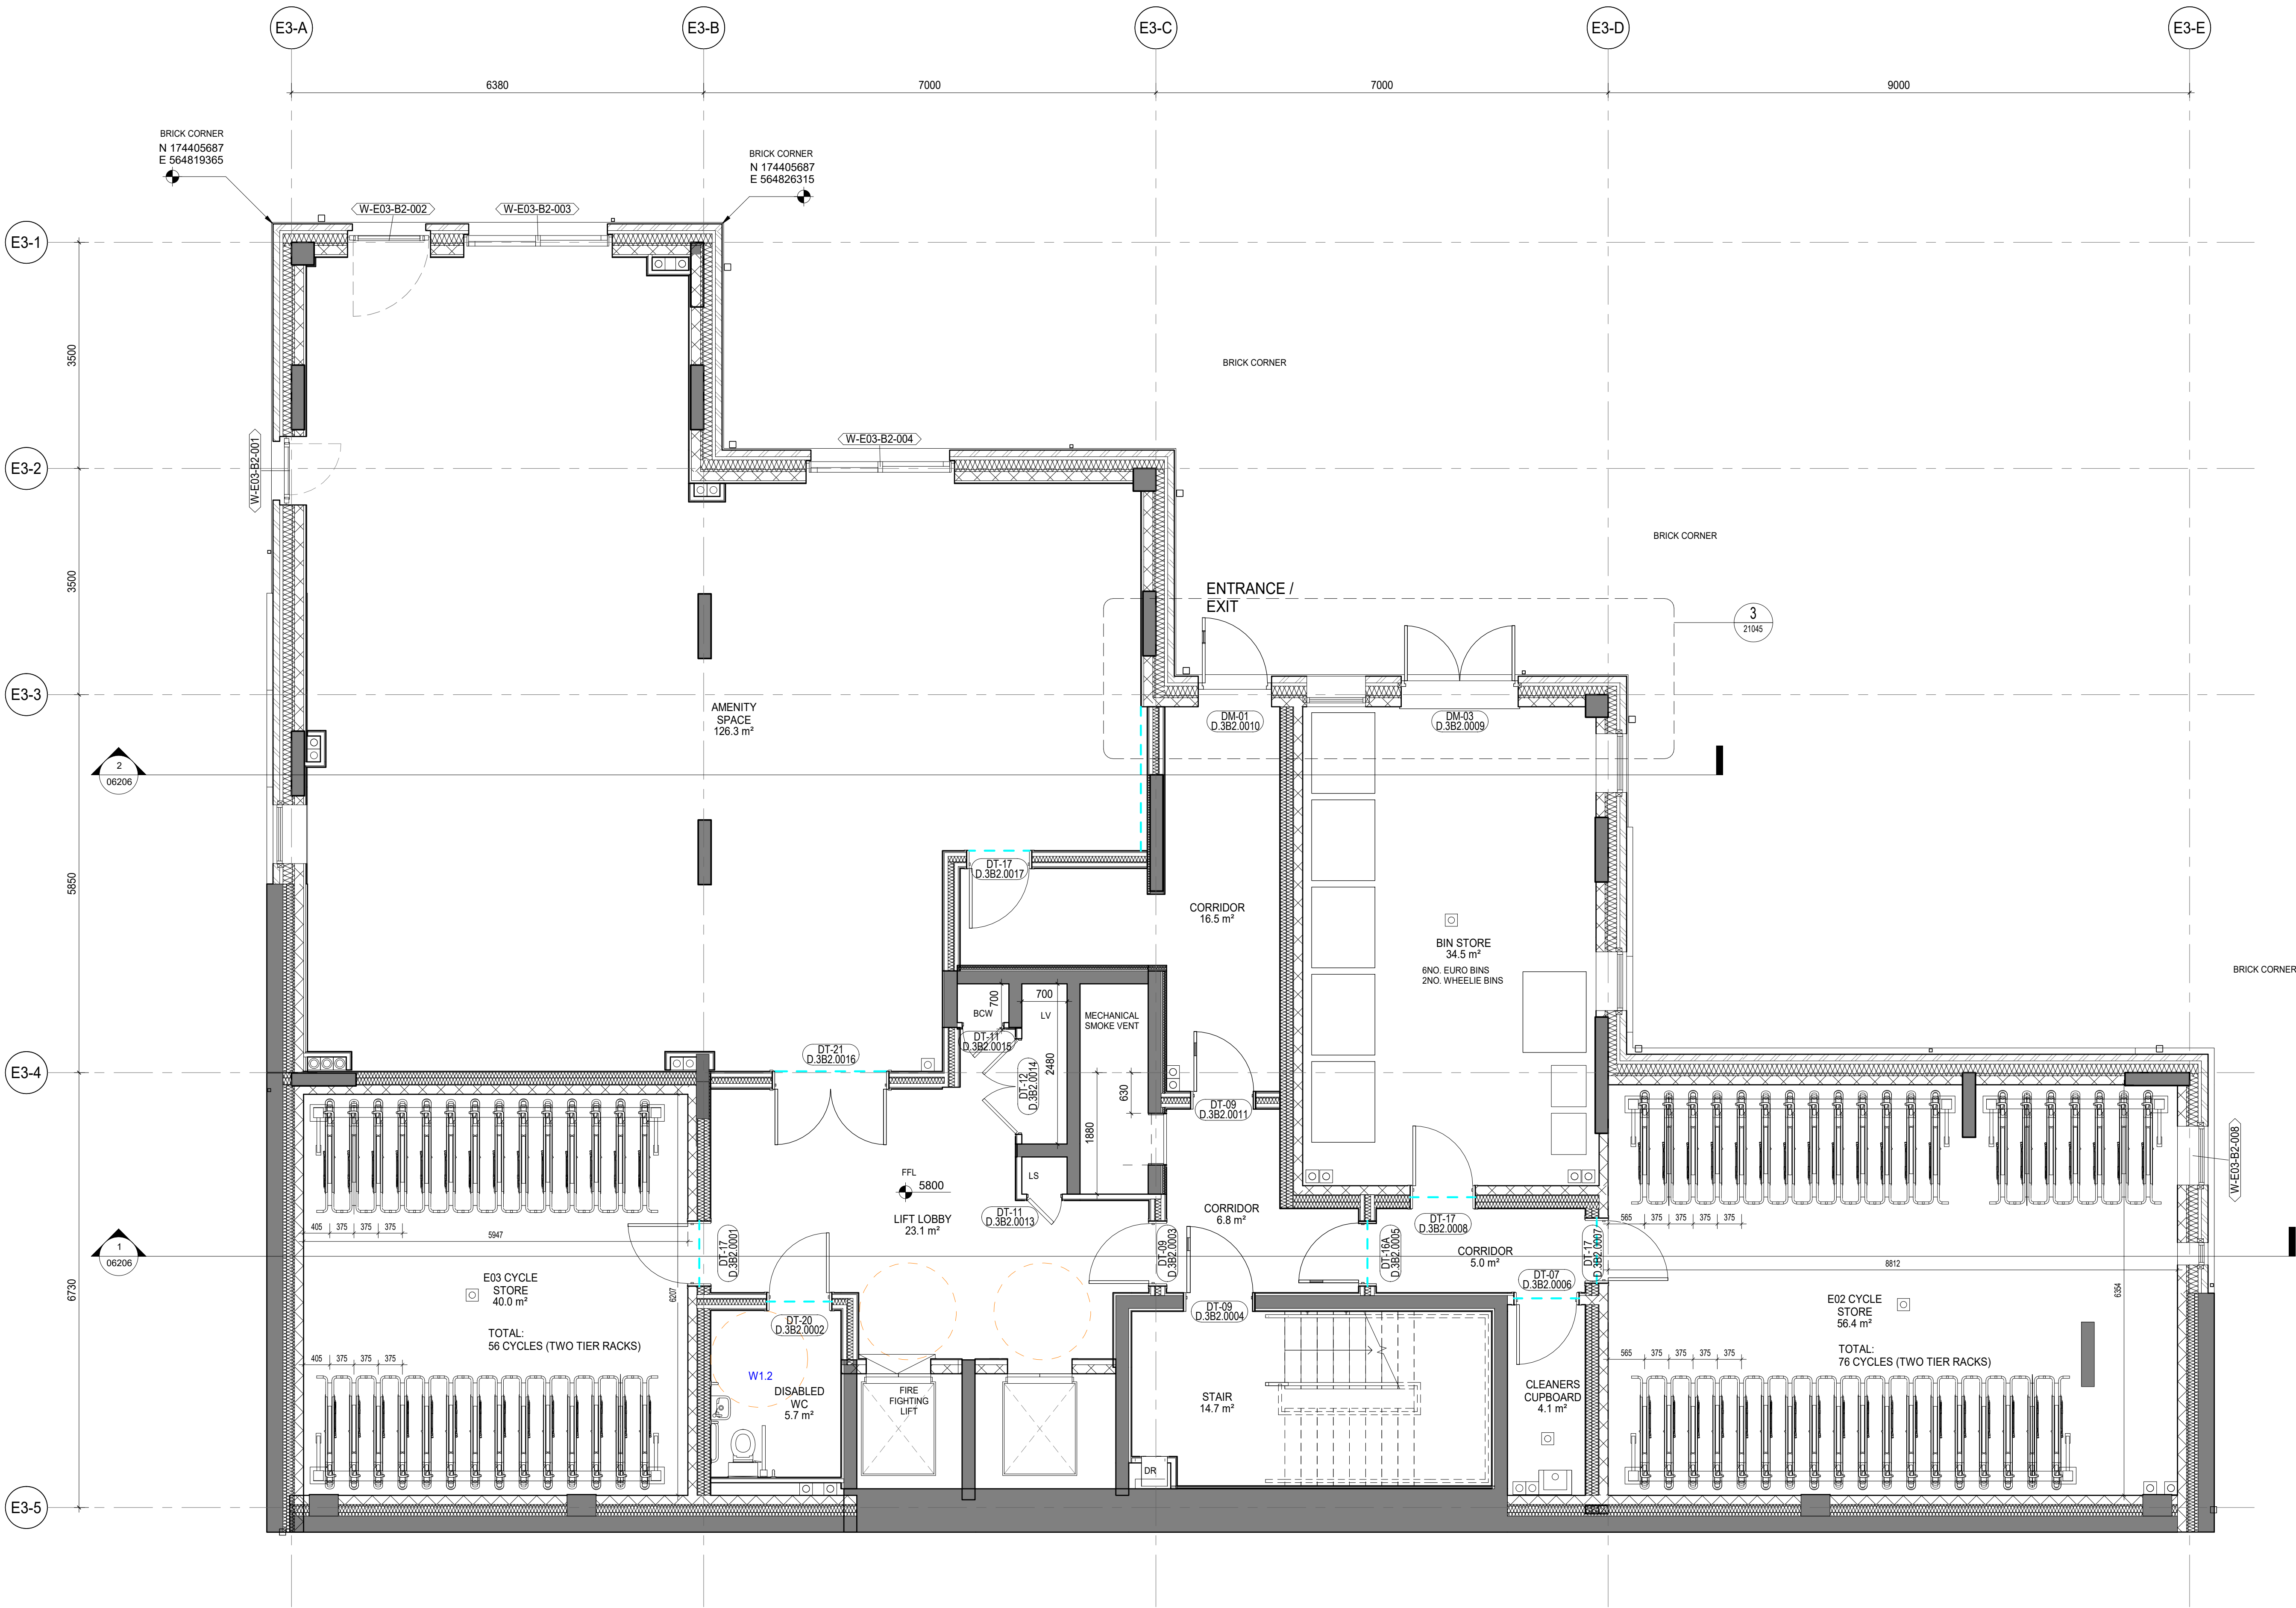


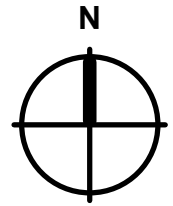

DRAWINGS RECORD

REV	DATE	COMMENTS	REV BY	CHK BY
P1	27/07/2020	STAGE 4 PRELIMINARY	JC	BT
P2	28/08/2020	STAGE 4 PRELIMINARY	AJC	BT
P3	28/10/2020	STAGE 4 PRELIMINARY	AJC	BT
P4	29/10/2020	STAGE 4 SE & ME COORDINATION	JC	BT
C01	18/12/2020	CONSTRUCTION ISSUE	LP	BT
C02	28/02/2021	STRUCTURAL COORDINATION & BIL SIZES REVISED	J	LP
C03	03/09/2021	SPOT COORDINATES SETTING OUT ADDED	J	LP
C04	06/05/2022	GENERAL UPDATES AND COORDINATION	MC	J
C05	15/08/2022	CONTINUING AREA NAMES UPDATED	J	MC
C06	11/12/2024	PLANNING CONDITION 24 - CYCLE STORAGE HIGHLIGHTED	J	LP
C07	17/02/2025	DOOR TYPE REFERENCES REVISED	J	LP
C08	01/10/2025	LOUVERES ADDED	J	LP
C09	23/10/2025	FINAL CONSTRUCTION ISSUE	J	LP

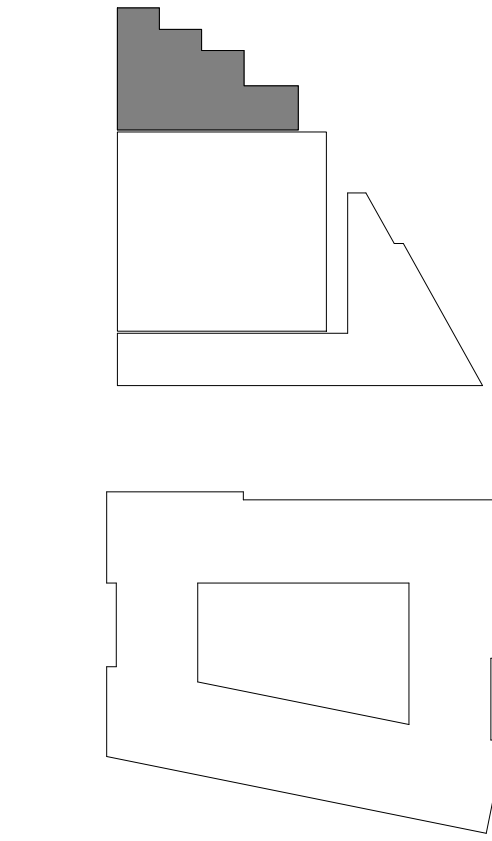

SIGNIFICANT HEALTH AND SAFETY RISKS (UNUSUAL AND DIFFICULT TO MANAGE ONLY)
It is assumed that all works will be carried out by a competent contractor working, where appropriate, to an approved method statement. In addition to the hazards/risks normally associated with the types of work detailed on this drawing, note the following:

DO NOT SCALE OFF THIS DRAWING

This scheme is subject to town planning and all other necessary consents.
Dimensions, area and levels where given are only approximate and subject to site survey. All dimensions are to be checked on site. Any discrepancies or variations are to be reported to the architect before work commences. Figured dimensions only are to be taken from this drawing.
This drawing is to be read in conjunction with all relevant consultants and / or specialists drawings / documents and any discrepancies or variations are to be reported to the architect before the affected work commences.
Magnetic media does not constitute contract documentation and updates of this data will occur. These files are current as of the date of issue. Your use of the content of these files is at your own risk. Reference should always be made to the hard copy which is superior to the digital format. Any document produced by yourselves which contains part or all of this data remains your responsibility and attributed to yourselves. Whilst Leslie Jones make every effort to ensure that it is scanned for viruses, we cannot guarantee that it does not contain any.

FINAL CONSTRUCTION ISSUE

Client
REEF ESTATES LTD

Contractor
CURO LIVING LTD
Consultants
G&T, EDC, MANHIRE, WATERMAN, HED, BB7

leslie jones
architecture

South Wing, First Floor,
55 Baker Street,
London, W1U 8EW
T: 020 7255 1150
E: admin@leslie-jones.co.uk
W: www.lesliejones.co.uk

Job Title
THE CHARTER RIBA STAGE 4 / 5

Project Number 3732

Drawing Title
PROPOSED E03 BASEMENT B2 GA PLAN

1 : 50 @A1 27/04/20 JC LP

project originator volume level type role number
3732 - LJA - E03 - B1 - DR - A - 04400

subtitle: A5 CONTRACTUAL ISSUE

revision: C09 FINAL CONSTRUCTION ISSUE