



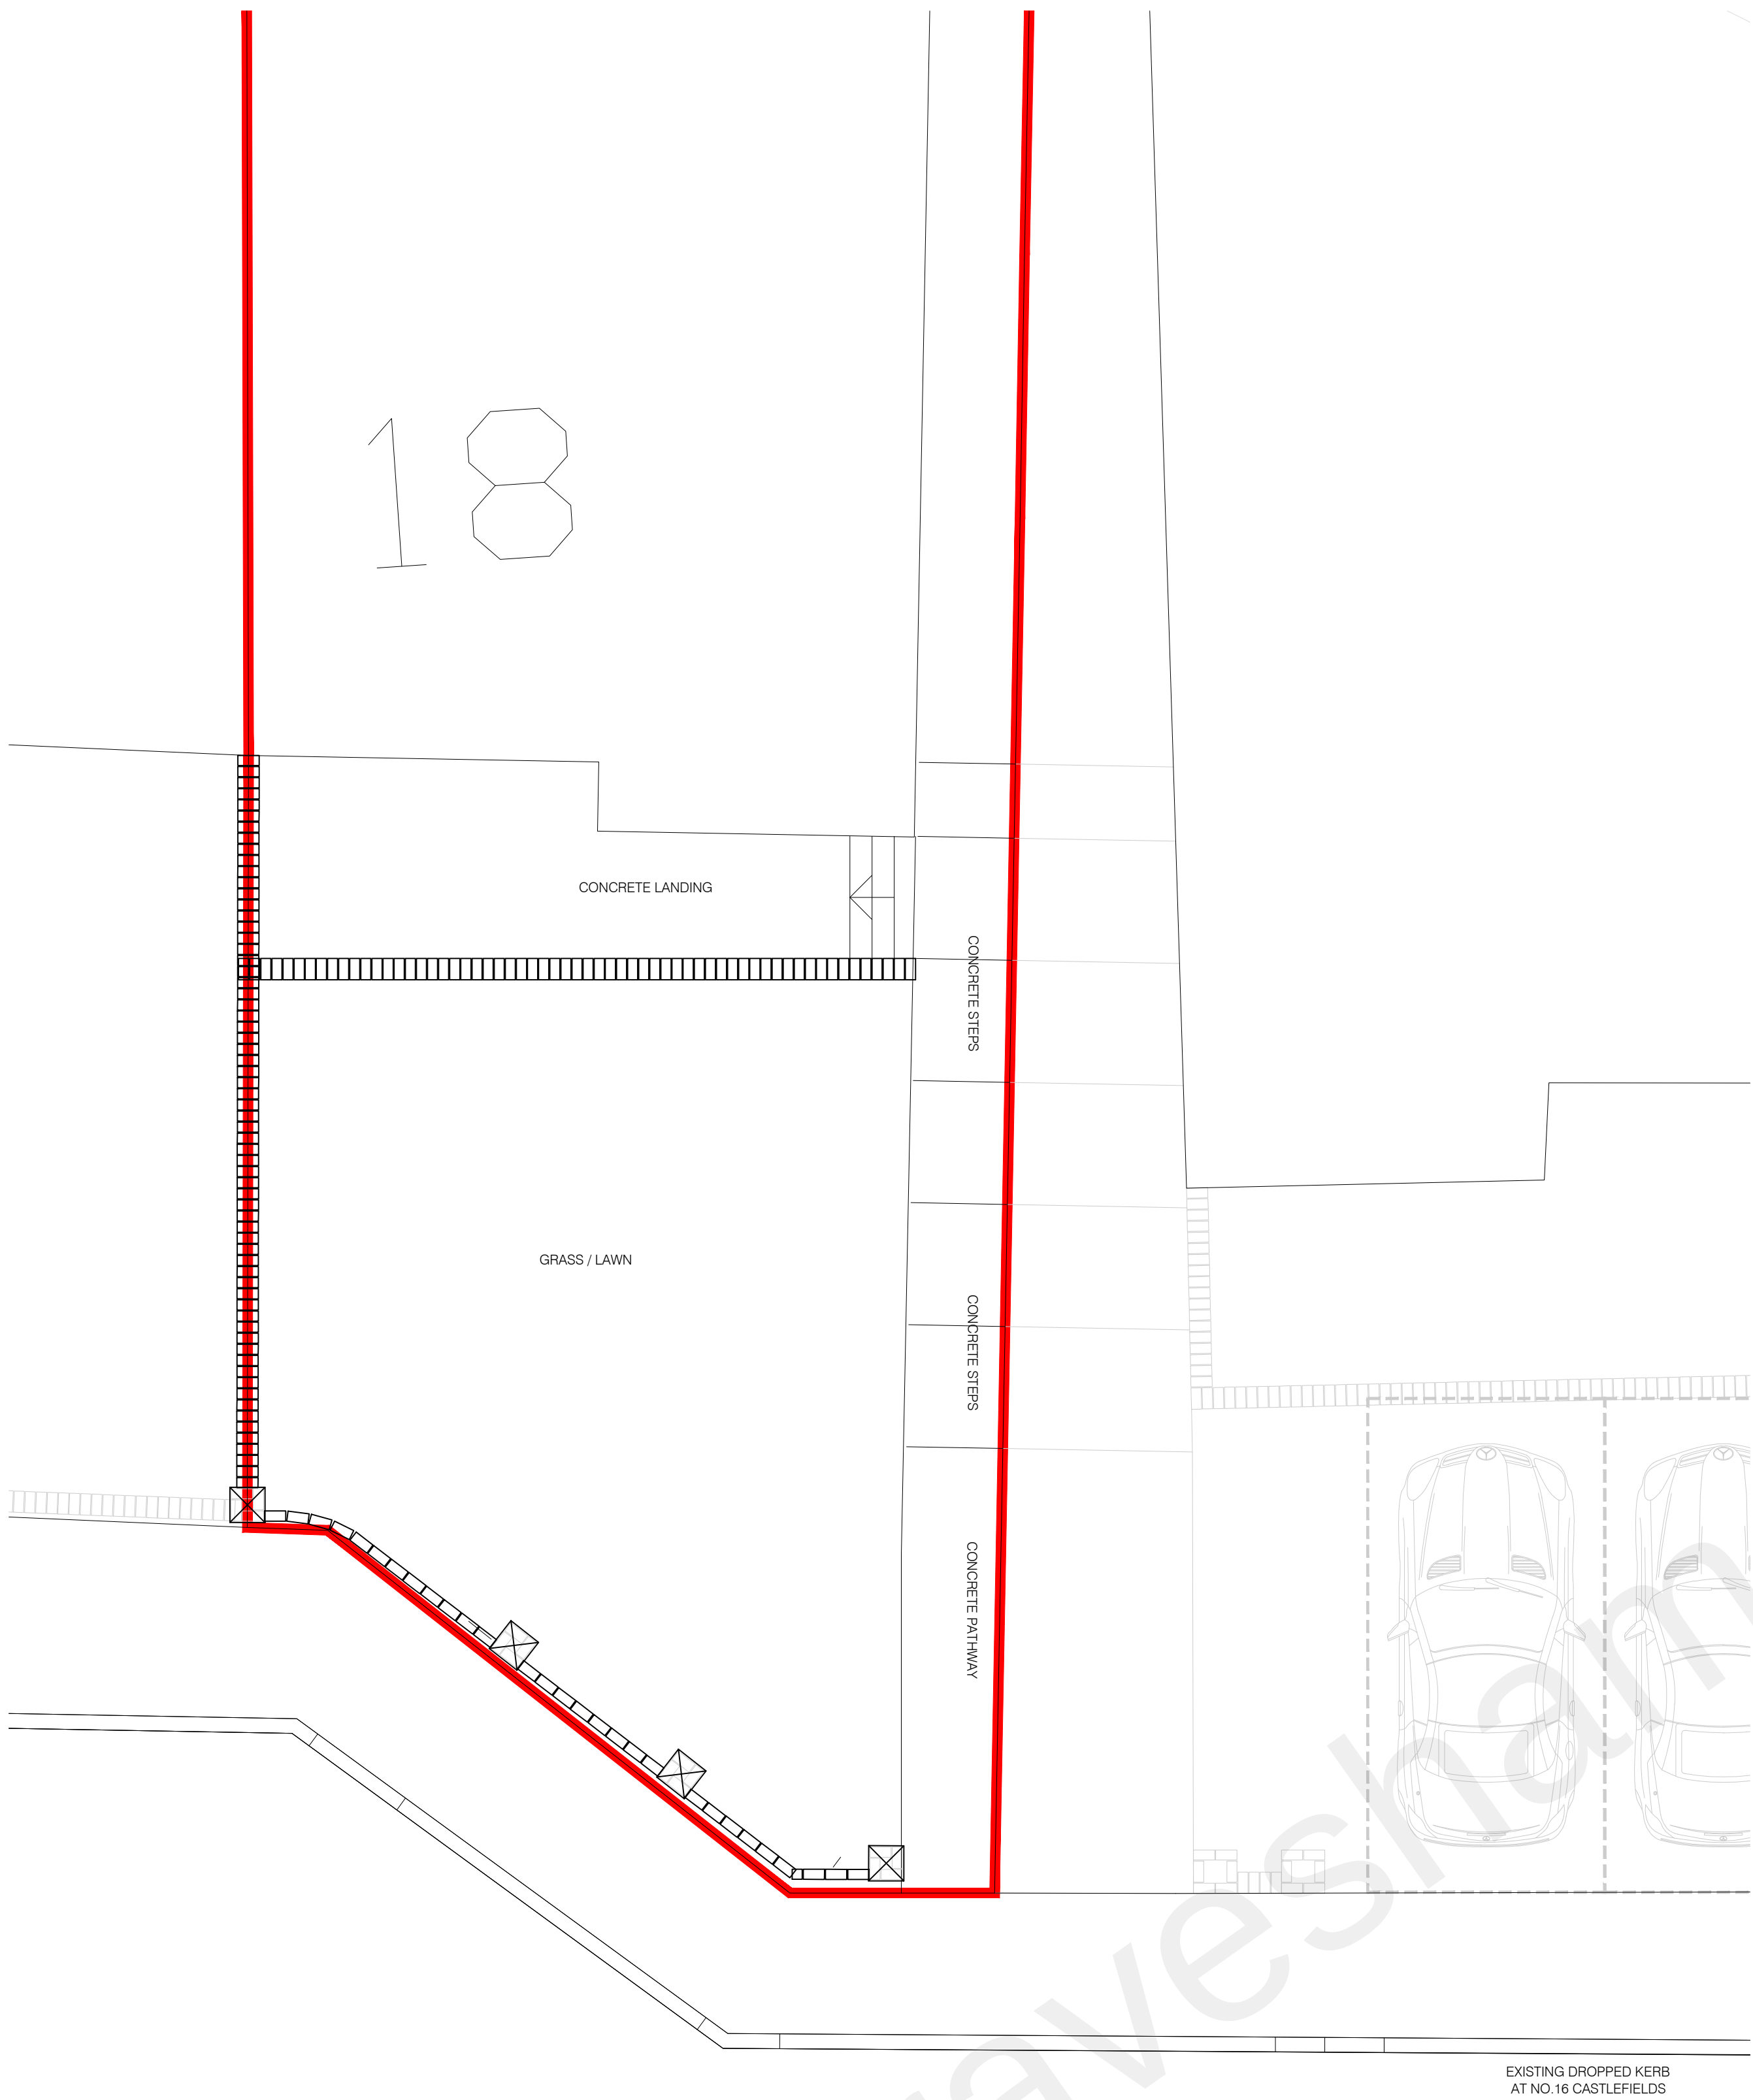

1 EXISTING PLAN
1:50 @ A1

0 500mm 2500mm 5000mm

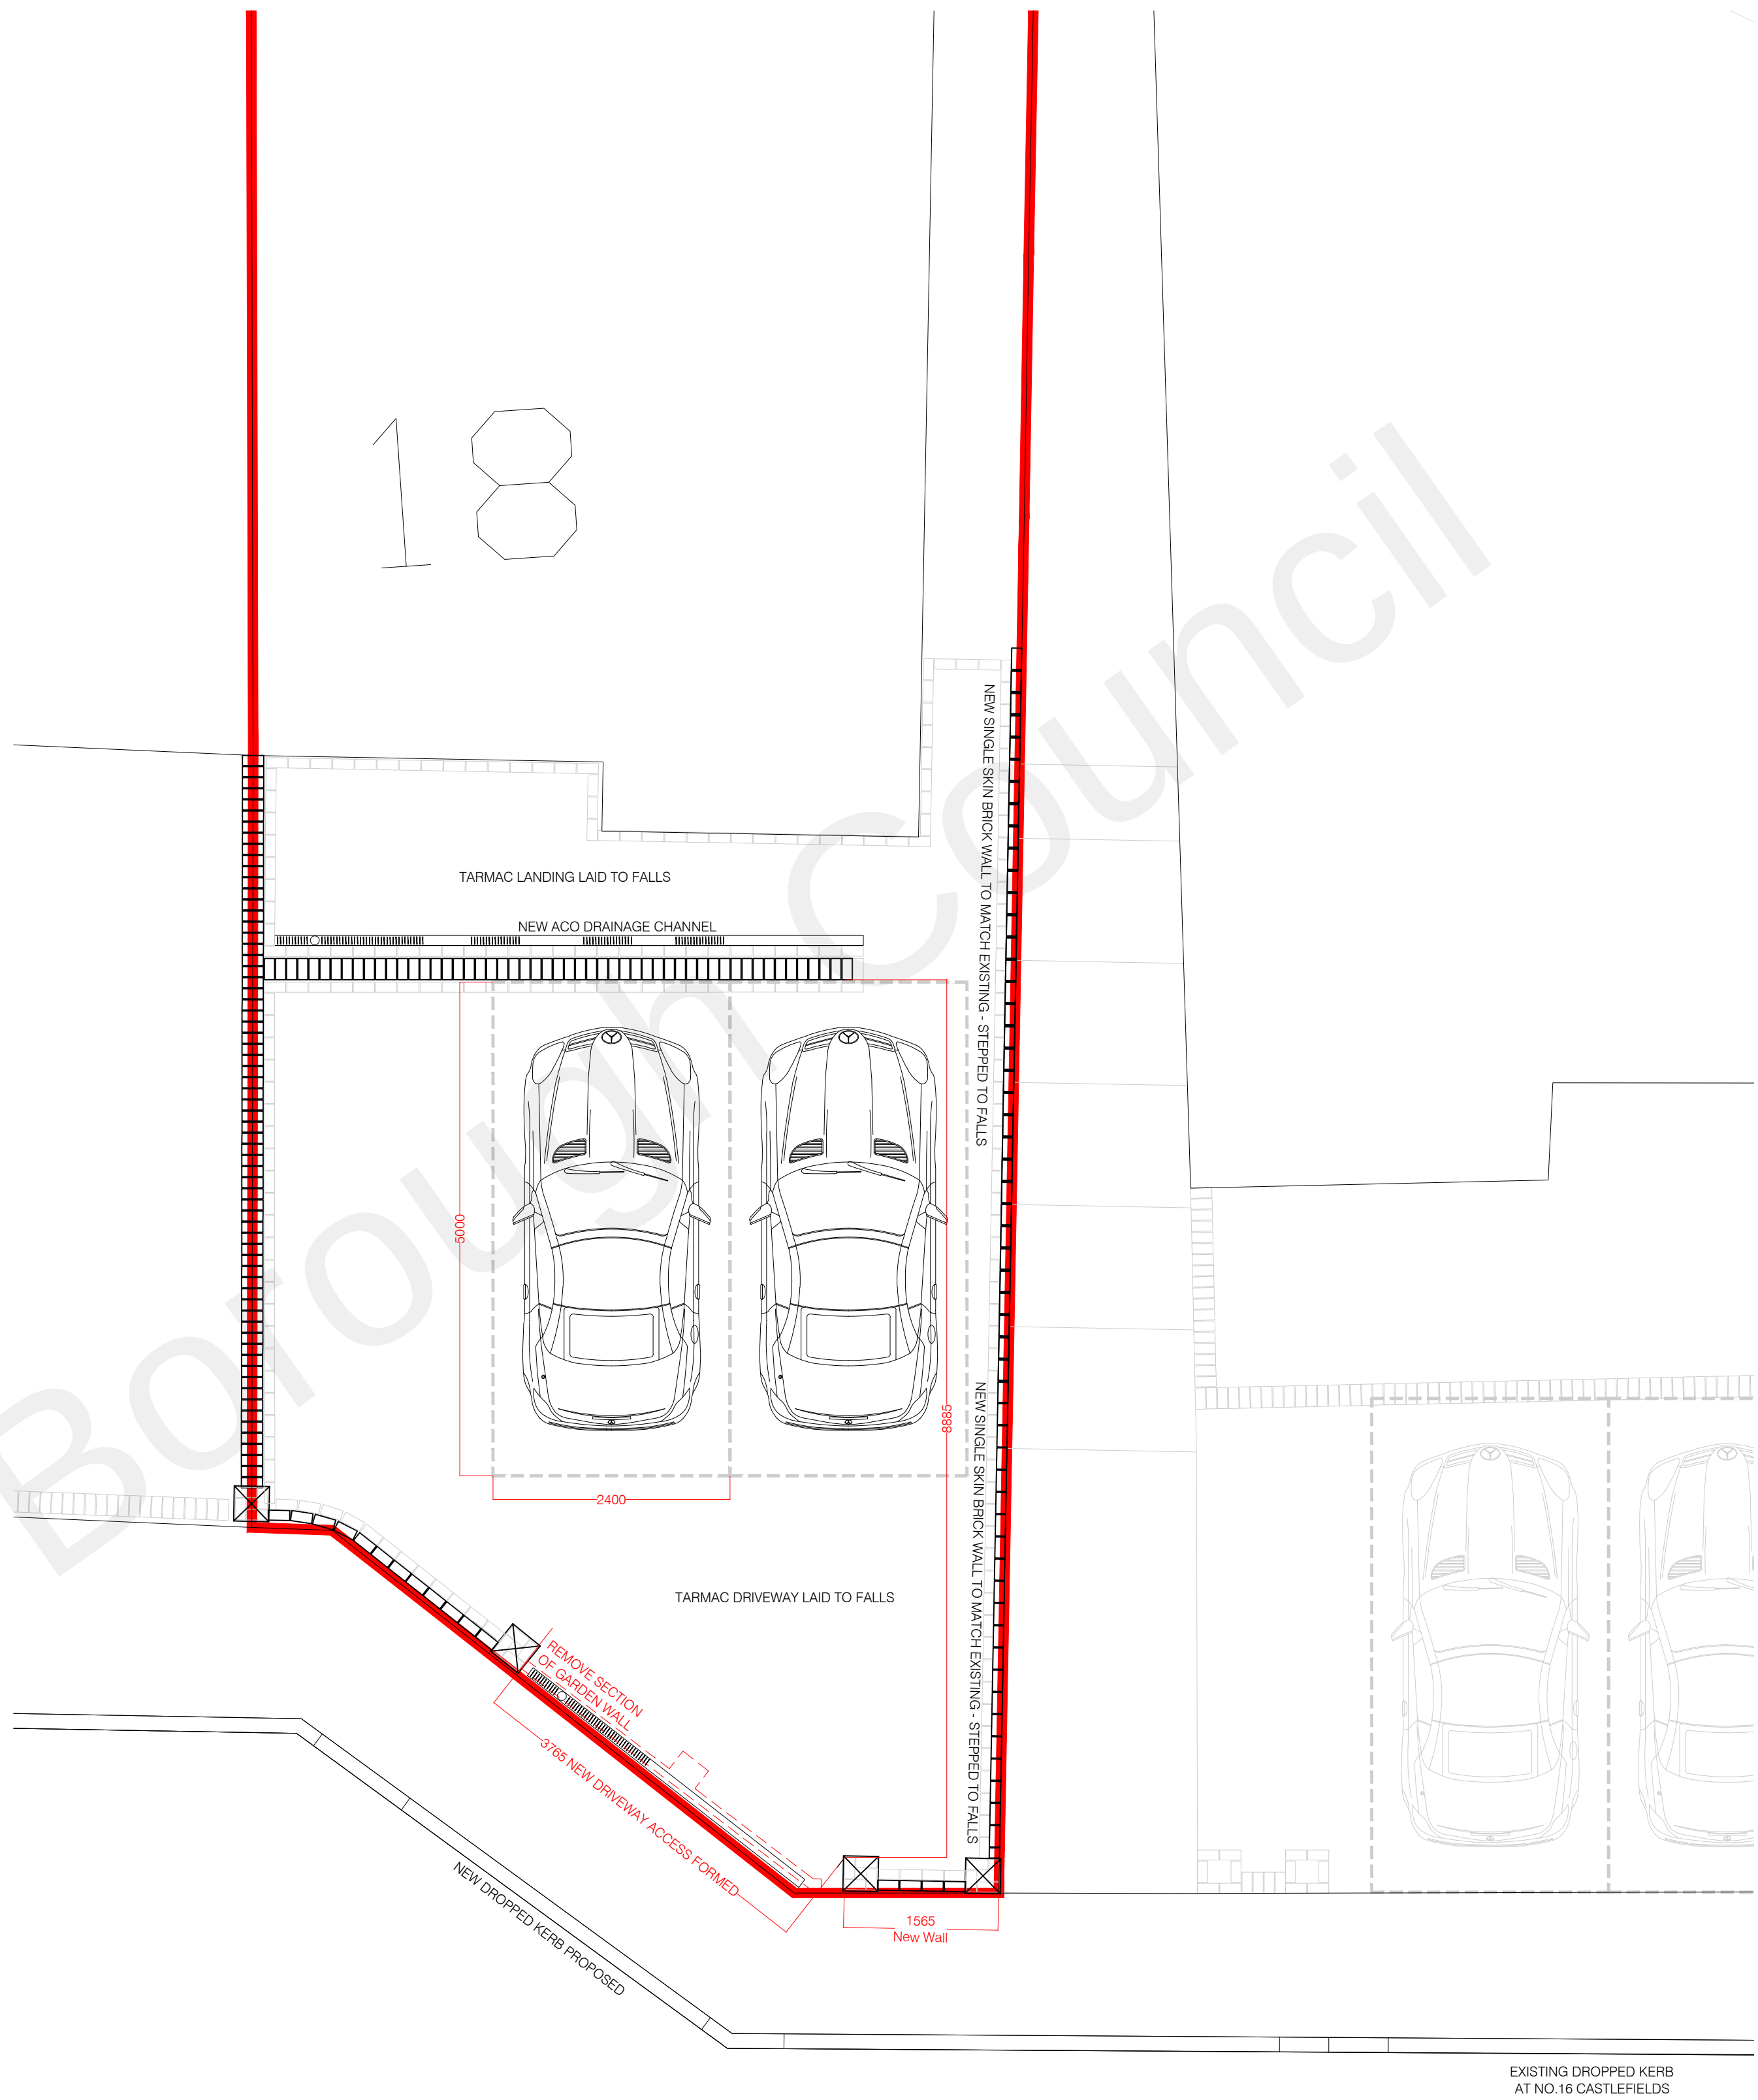

2 PROPOSED PLAN
1:50 @ A1

0 500mm 2500mm 5000mm

REV	DATE	DESCRIPTION	DR	CH
-----	------	-------------	----	----

PLANNING ISSUE

KLEDESIGN
ARCHITECTURE | PLANNING | VISUALISATIONS

CLIENT

PROJECT

18 CASTLEFIELDS, ISTEAD RISE, KENT, DA13 9EJ

PROPOSED DRIVEWAY ALTERATIONS

DRAWING

GENERAL ARRANGEMENT

EXISTING VS PROPOSED PLANS

SCALE @ A1	DRAWN	CHECKED
1:50 @ A1	VG	LN
CREATION DATE	REVISION	
APRIL 2022	-	

KLEDESIGN DRAWING NO.

K1218 - KLE - DA13 - 00 - DR - A - 025

PROJECT NO	COMPANY	JOB NO	LEVEL	TYPE	ROLE	NUMBER
------------	---------	--------	-------	------	------	--------

© COPYRIGHT ALL RIGHTS RESERVED.

THIS DRAWING MUST NOT BE REPRODUCED WITHOUT PERMISSION.

THIS DRAWING MUST BE READ IN CONJUNCTION WITH ALL RELEVANT CONSULTANT / SPECIALIST DRAWINGS / INFORMATION.

THIS DRAWING MUST NOT BE USED FOR CONSTRUCTION UNLESS ISSUED FOR CONSTRUCTION.

ALL DIMENSIONS ON THIS DRAWING ARE IN MILLIMETERS (UNLESS OTHERWISE STATED).

ANY DISCREPANCIES MUST BE REPORTED TO KLEDESIGN IMMEDIATELY.

DO NOT SCALE OFF DRAWINGS USE DISPLAYED DIMENSIONS ONLY.