


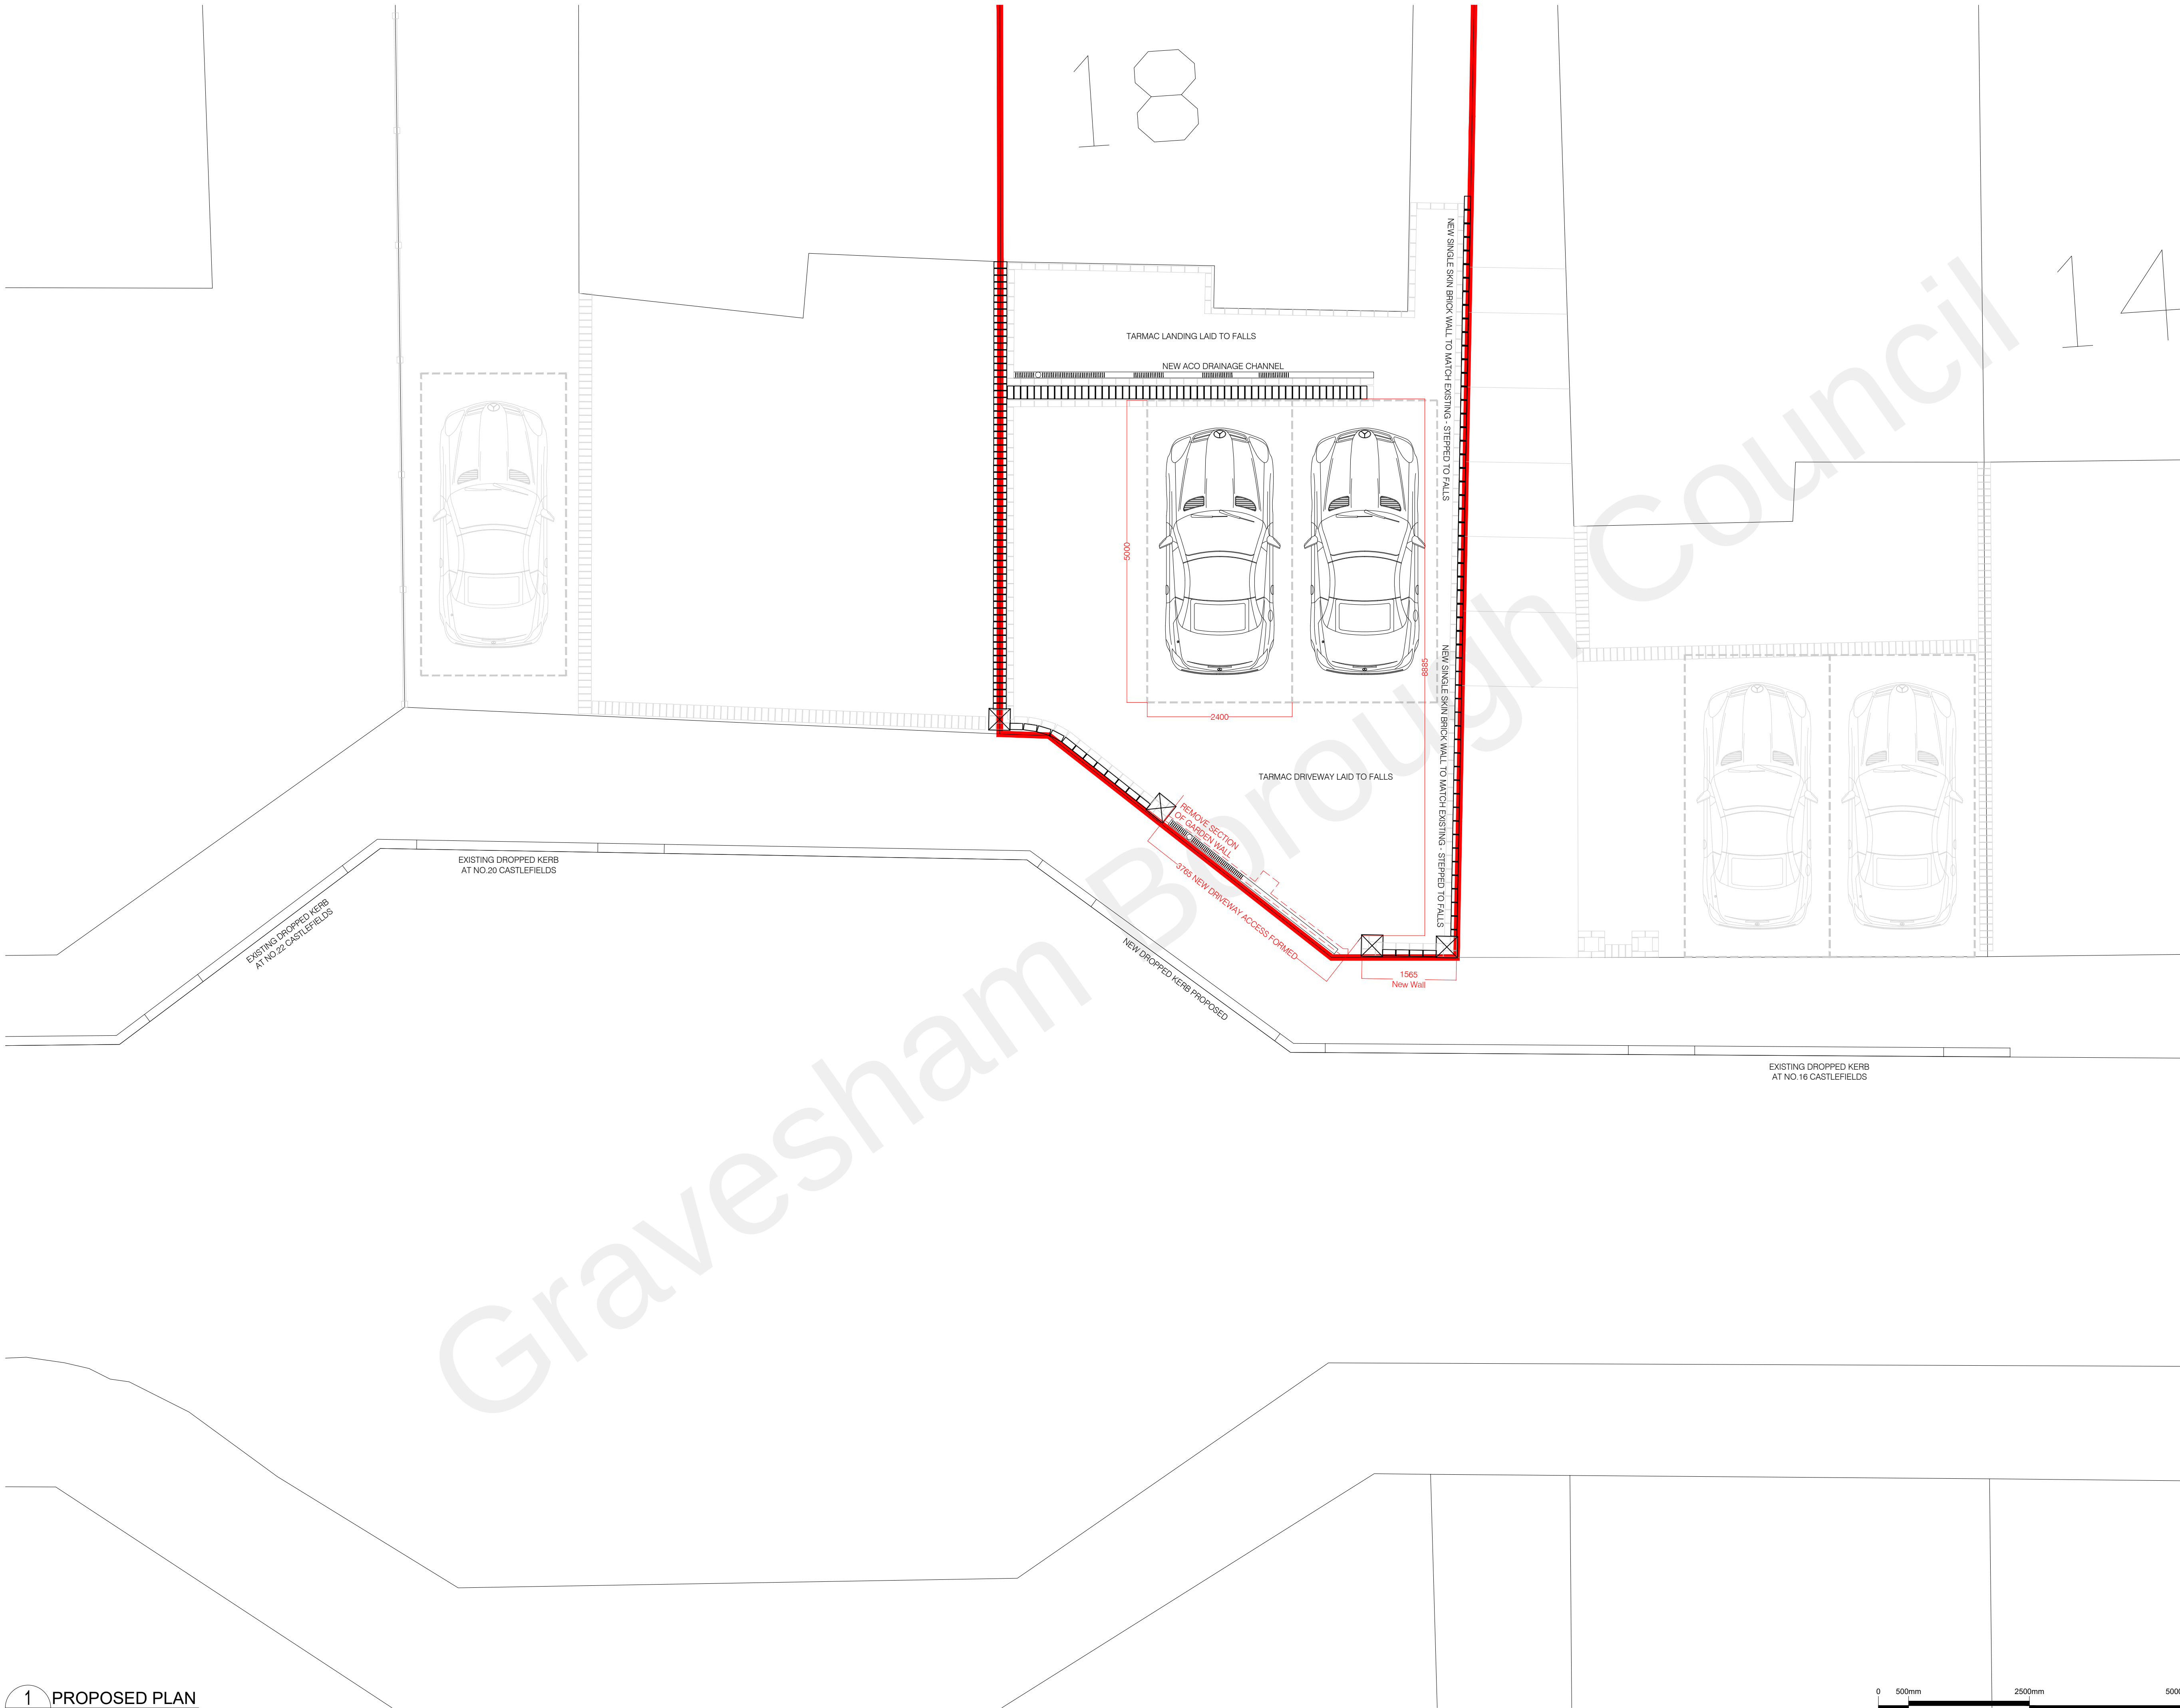

REV	DATE	DESCRIPTION	DR	CH
-----	------	-------------	----	----

PLANNING ISSUE

KLEDESIGN
ARCHITECTURE | PLANNING | VISUALISATIONS

CLIENT

PROJECT

18 CASTLEFIELDS, ISTEAD RISE, KENT, DA13 9EJ

PROPOSED DRIVEWAY ALTERATIONS

DRAWING

GENERAL ARRANGEMENT

PROPOSED PLAN

SCALE @ A1	DRAWN	CHECKED
1:50 @ A1	VG	LN
CREATION DATE	REVISION	
APRIL 2022	-	

KLESDSIGN DRAWING NO.

K1218 - KLE - DA13 - 00 - DR - A - 021

PROJECT NO COMPANY JOB NO LEVEL TYPE ROLE NUMBER

© COPYRIGHT: ALL RIGHTS RESERVED.

- THIS DRAWING MUST NOT BE REPRODUCED WITHOUT PERMISSION.

- THIS DRAWING MUST BE READ IN CONJUNCTION WITH ALL RELEVANT CONSULTANT / SPECIALIST DRAWINGS / INFORMATION.

- THIS DRAWING MUST NOT BE USED FOR CONSTRUCTION UNLESS ISSUED FOR CONSTRUCTION.

- ALL DIMENSIONS ON THIS DRAWING ARE IN MILLIMETERS (UNLESS OTHERWISE STATED).

- ANY DISCREPANCIES MUST BE REPORTED TO KLESDSIGN IMMEDIATELY.

- DO NOT SCALE OFF DRAWINGS: USE DISPLAYED DIMENSIONS ONLY.