


SURVEY STATIONS		
Name	Easting	Height
S1	570211.269	170587.339
S2	570170.027	170586.539
S3	570191.027	170605.339
S4	570196.027	170605.339
S5	570167.820	170684.725
S6	570173.986	170684.017
S7	570195.920	170682.800
S8	570170.320	170692.212

1. Coordinates to OSGB36(15) Grid established by GPS Observations using the OS Active Network
 2. Levels based on OS(GPS) Datum established by GPS Observations using the OS Active Network
 3. Tree Heights plotted to scale with approx heights indicated
- Species may require expert verification

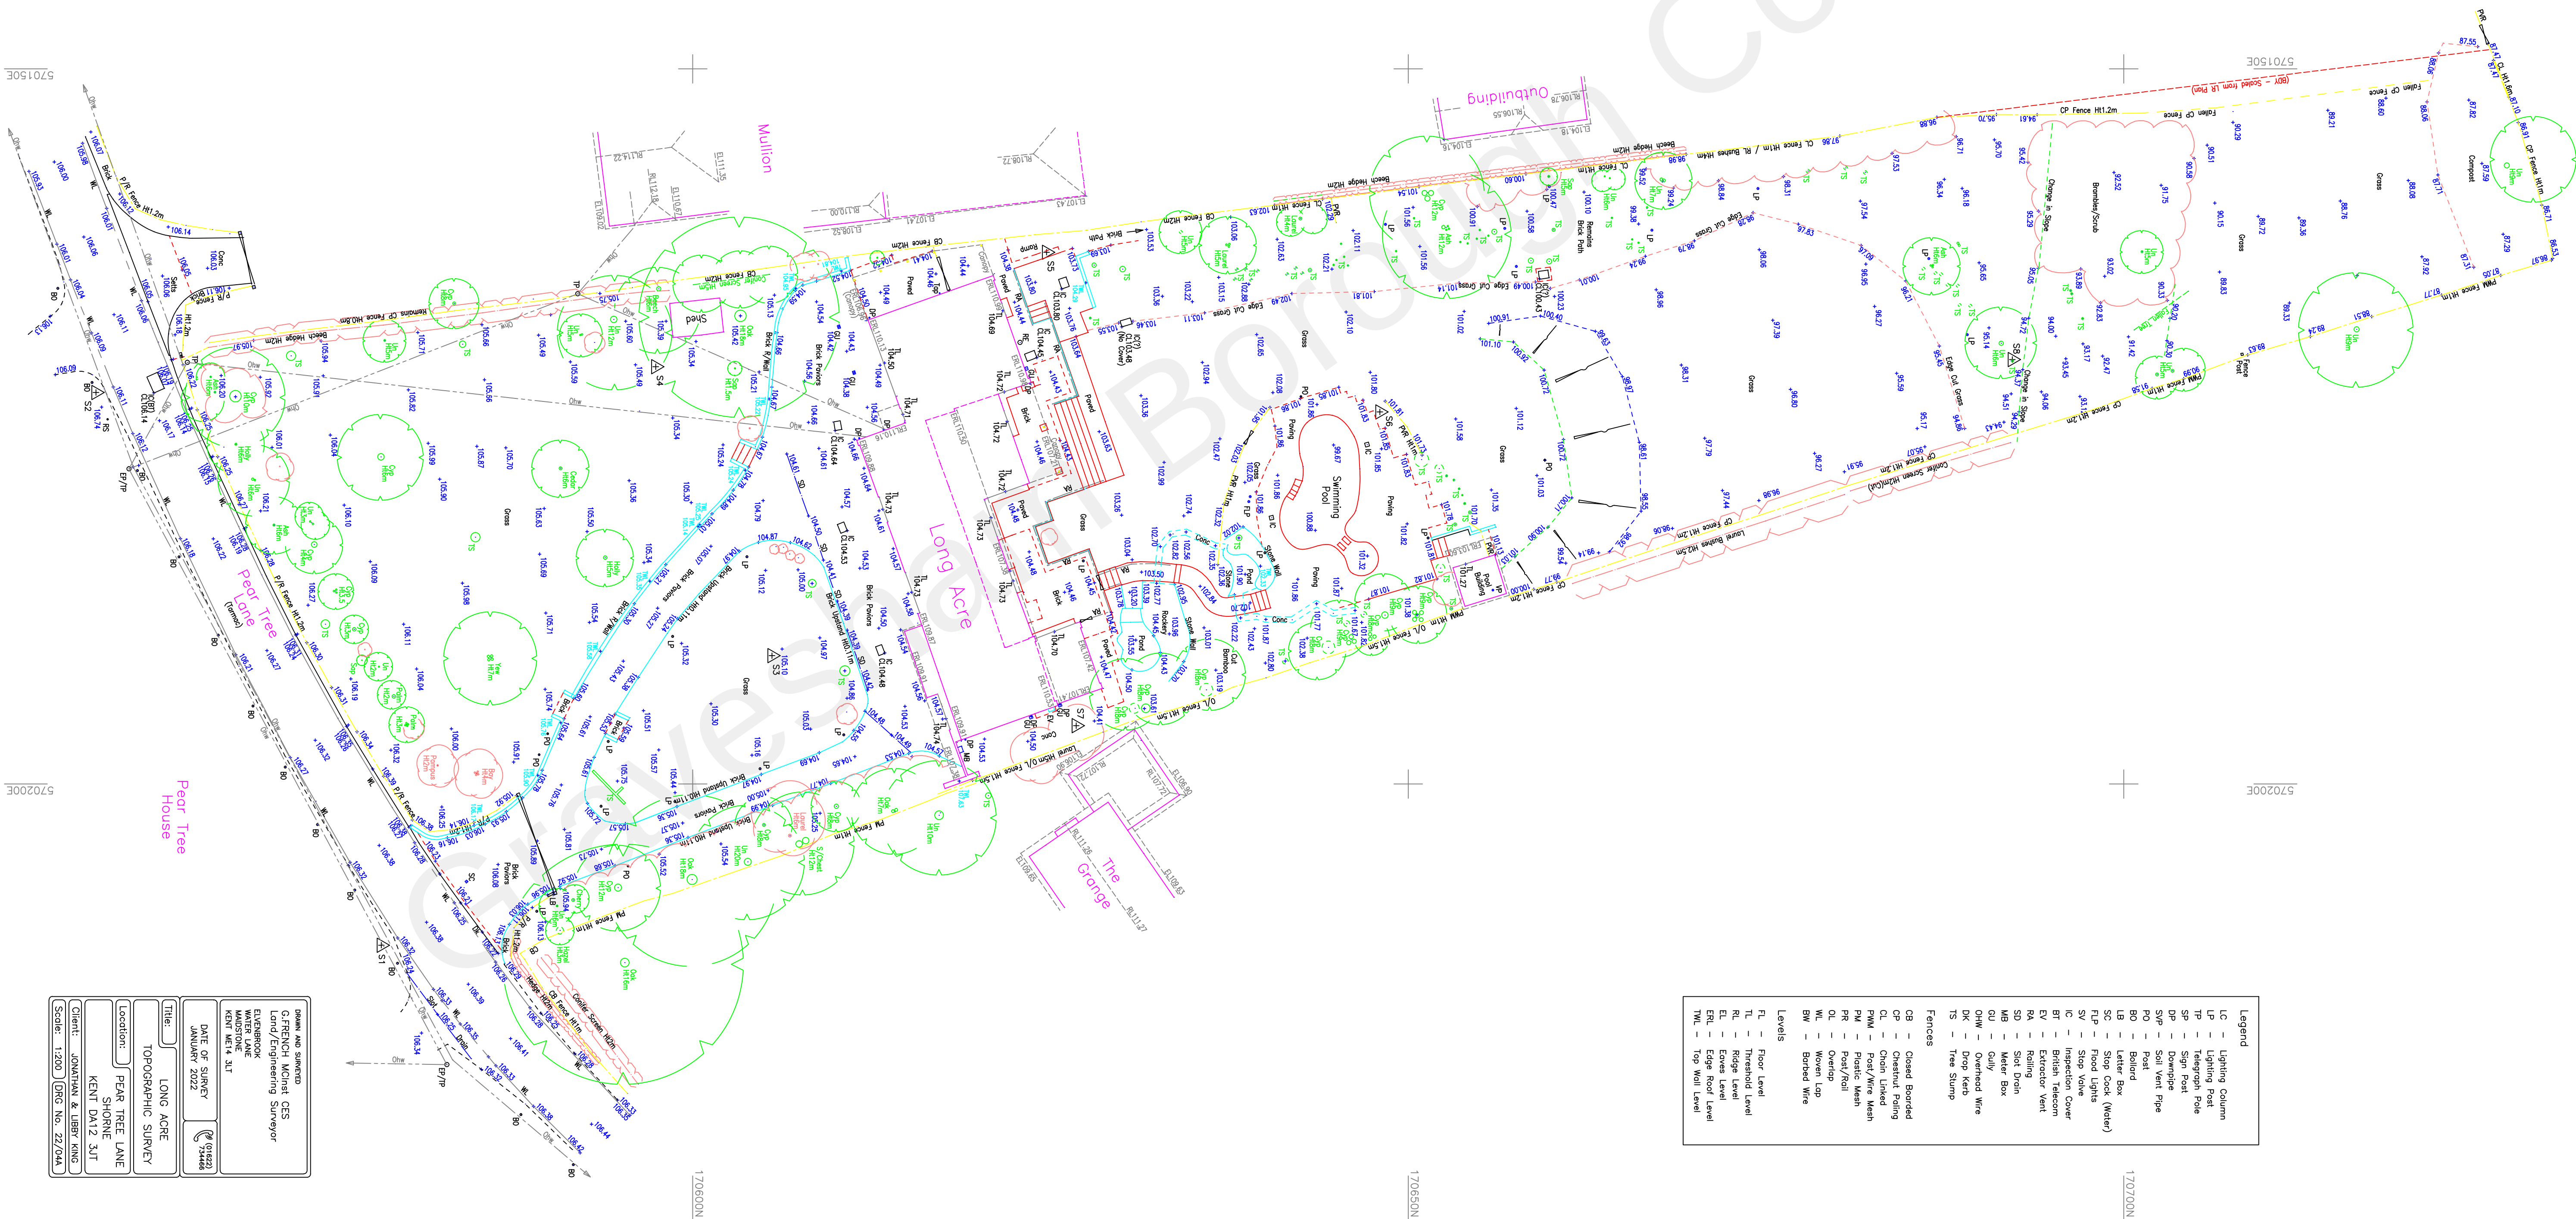

Legend	
LC	Lighting Column
LP	Lighting Pole
SP	Sign Pole
DP	Downpipe
SV	Soil Vent Pipe
PO	Post
Levels	
FL	Floor Level
TL	Threshold Level
RL	Ridge Level
EL	Eaves Level
EL	Edge Roof Level
TL	Top Wall Level

