


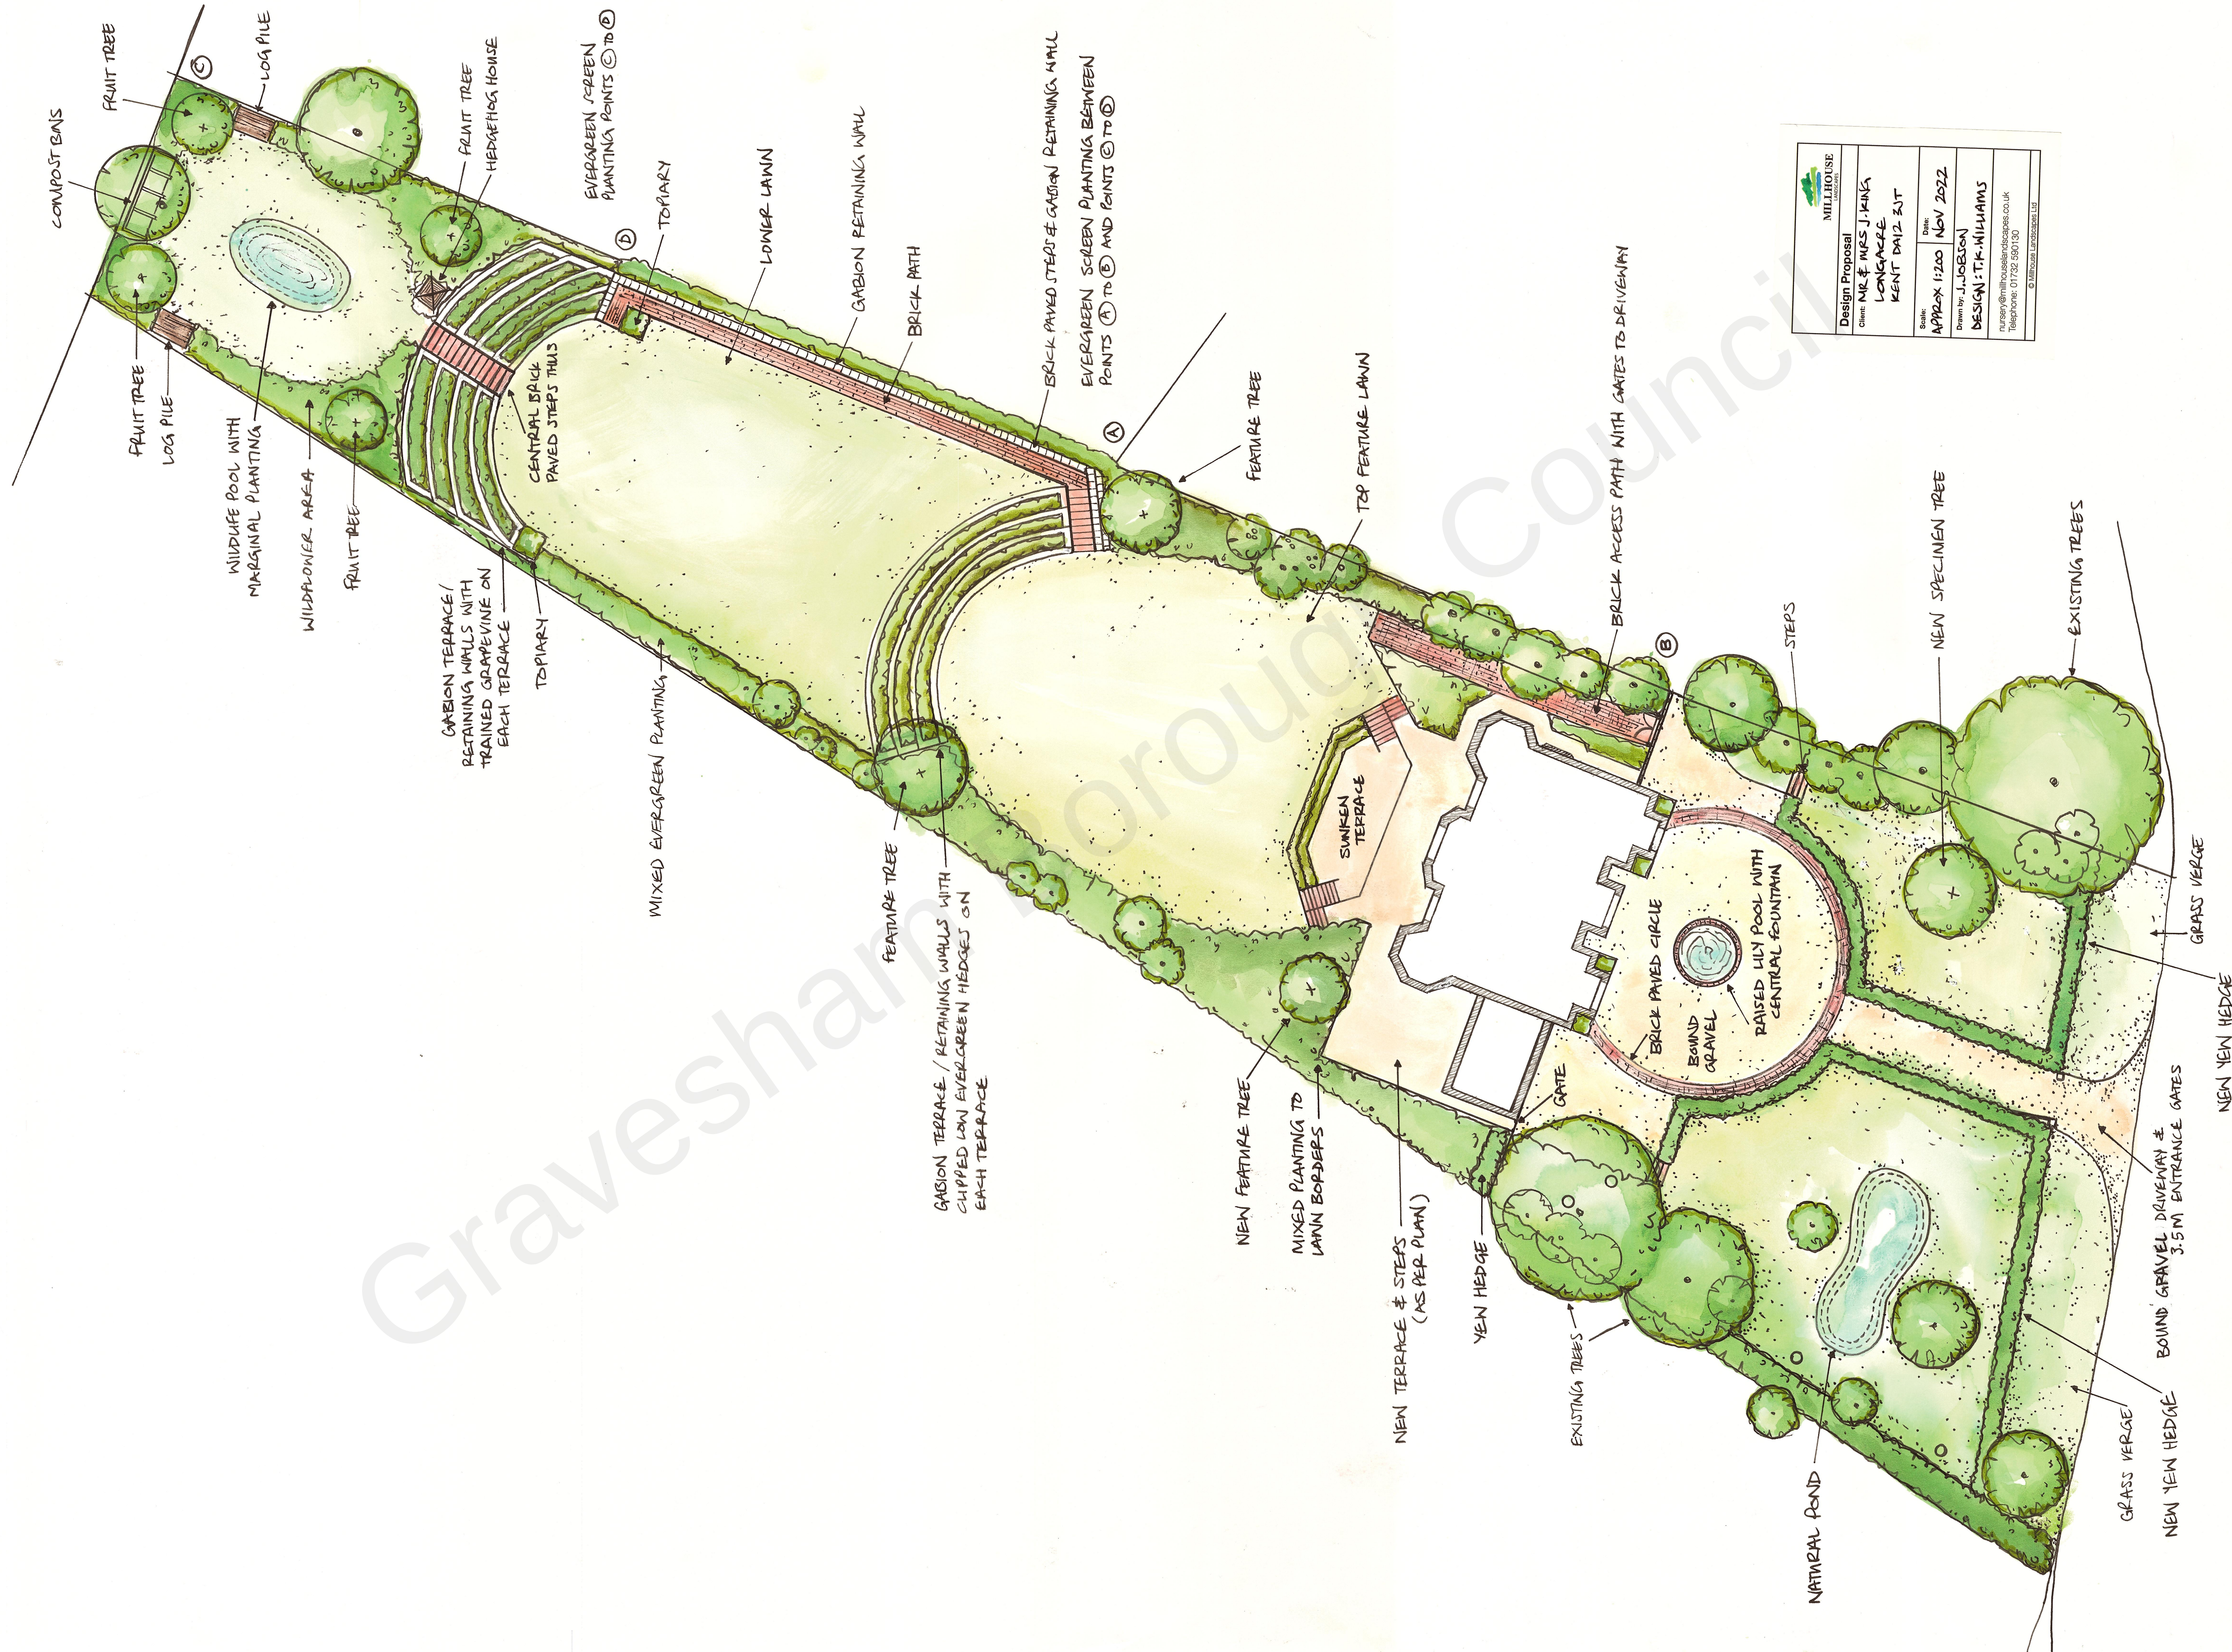

	Design Proposal
Client: MR & MRS J. KING	
Location: LONGACRE	
Address: KENT DA12 3JT	
Scale: APPROX 1:200	Date: NOV 2022
Drawn by: J. JOHNSON	
Design: T.K. WILLIAMS	
nursery@millhouselandscapes.co.uk	
Telephone: 01722 590130	
© Millhouse Landscapes Ltd	