


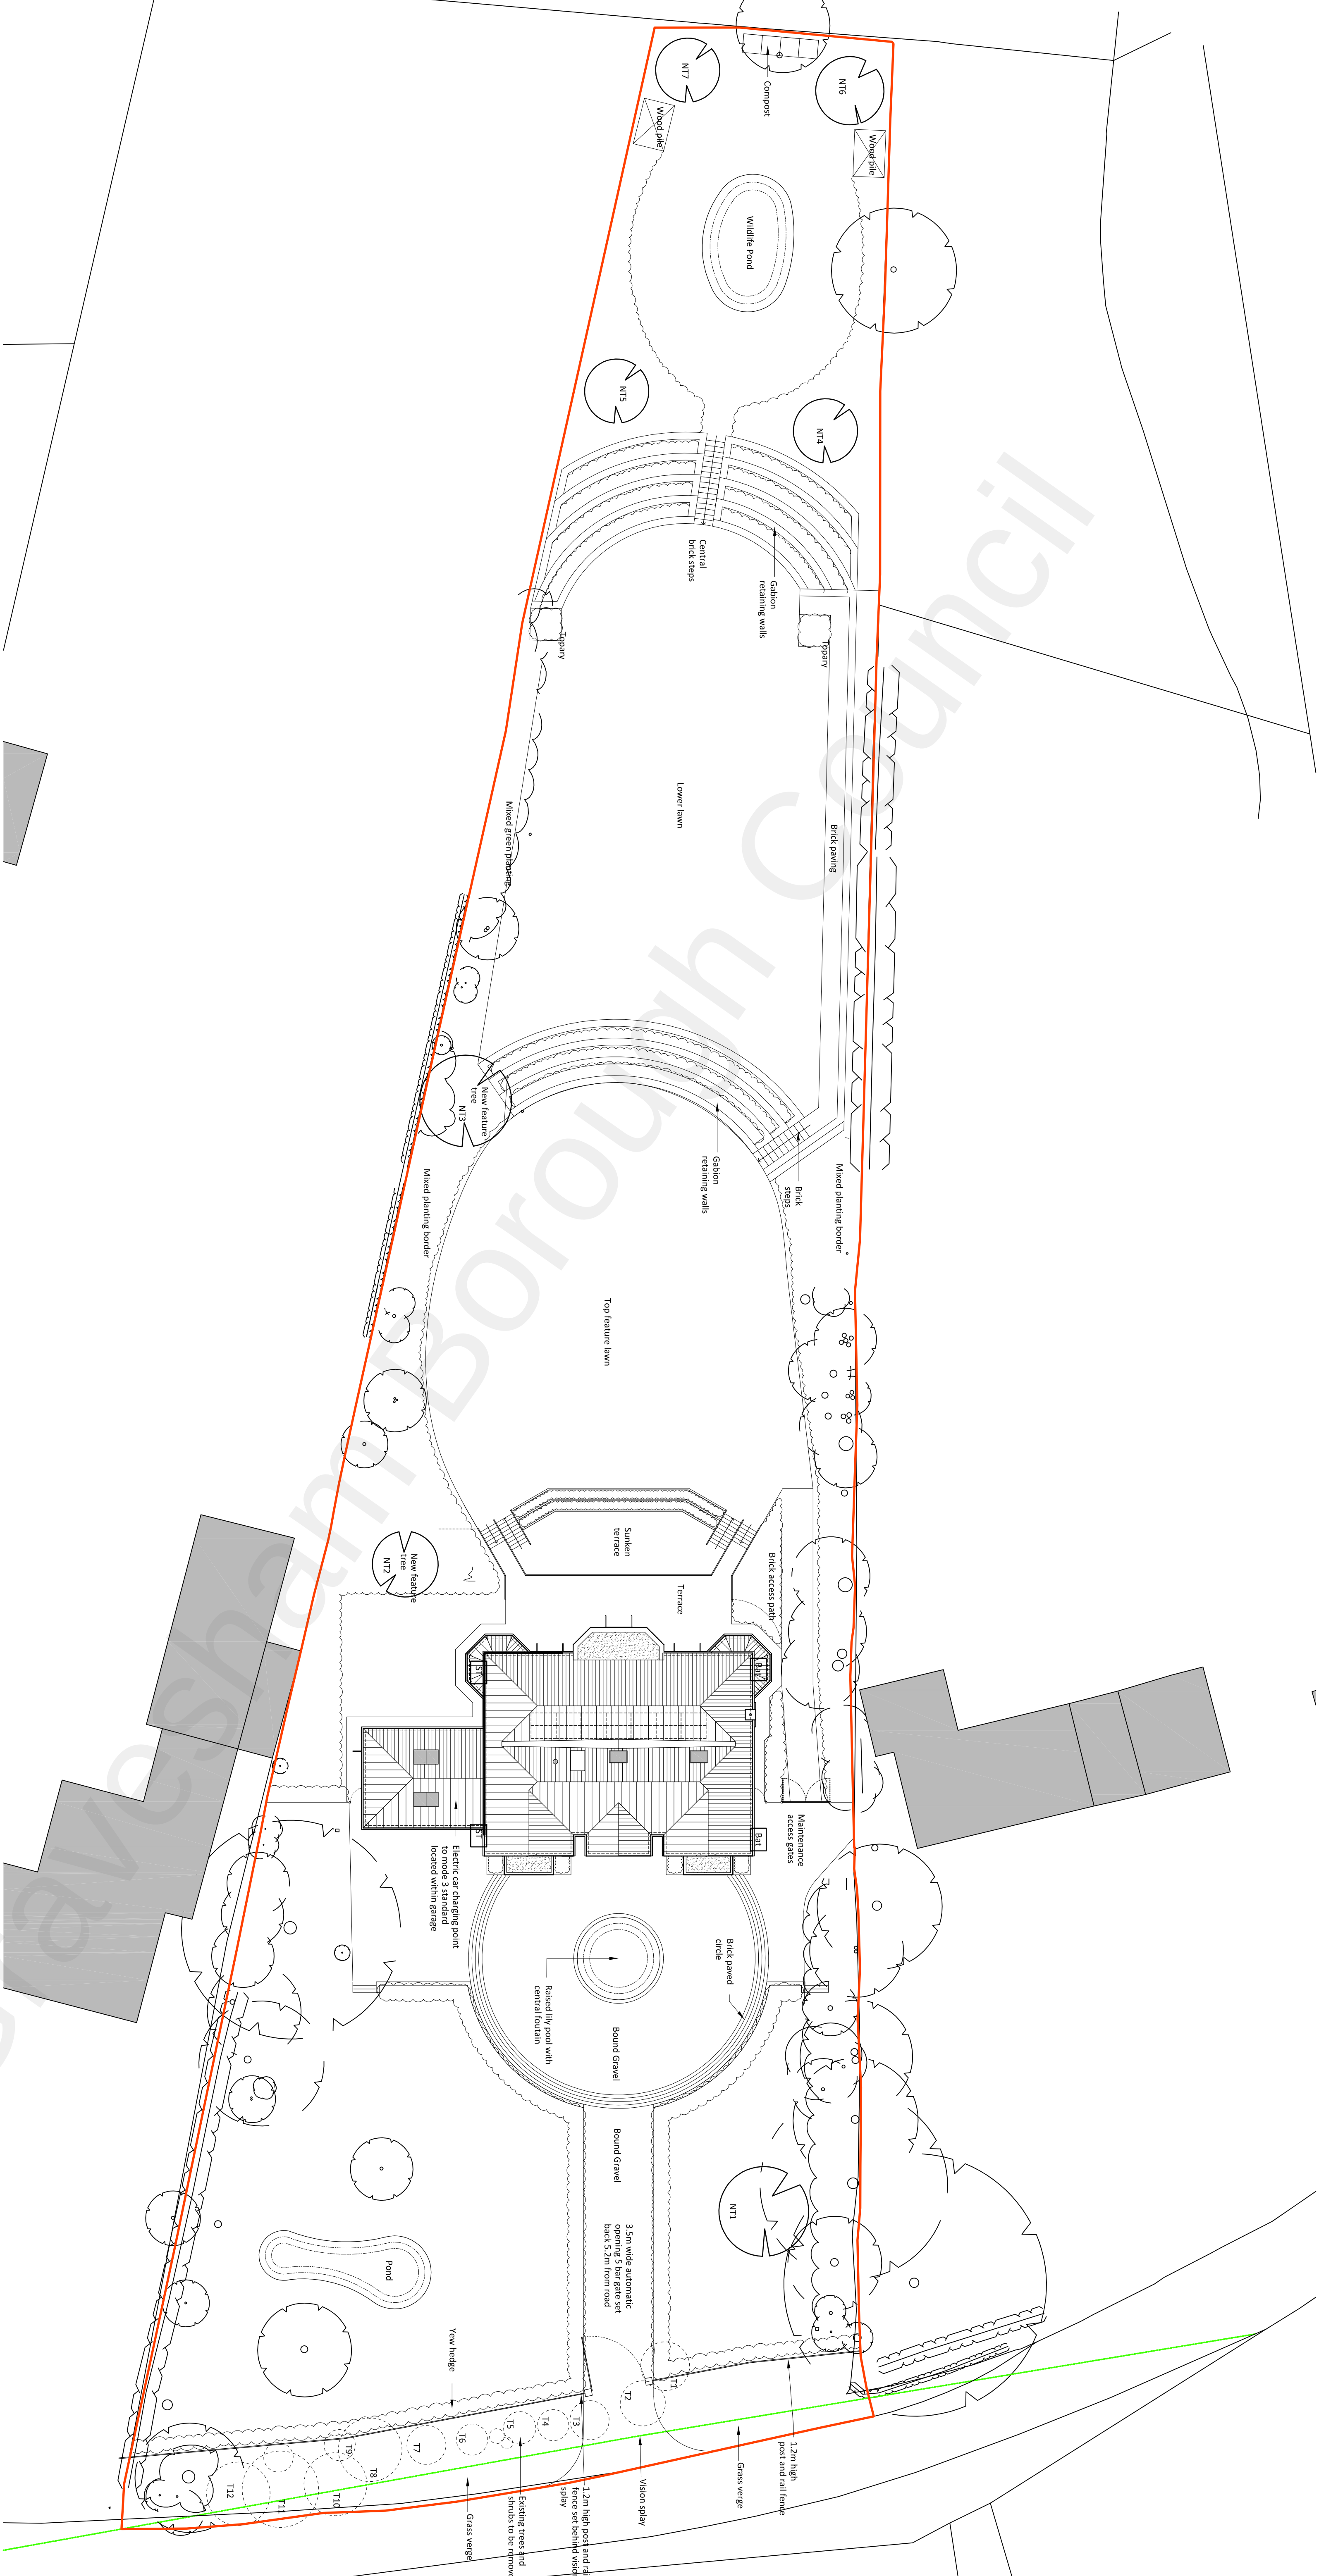

Proposed Block Plan
1:200



GSP
Graham Simpson Planning

2 The Pudding, 24 New St, London
EC2A 3EJ
Tel: 01274 703705
Email: info@grahamsimpsonplanning.co.uk

Project Title	Long Acre, Pear Tree Lane, Shore	Site No.	3568
Drawing Title	Proposed Block Plan	Drawing No.	11
Date	27.10.2022	Drawn by	DA
Checked by	SC	Revision	-

Key

- Bat Integrated bat box
- ST Sparrow terrace
- NT1-NT3 New feature trees
- NT4-NT7 New fruit trees

Refer to separate detailed landscape plan drawing 22/04A

Trees to be removed (T1-T12) Refer to topographical survey drawing 22/04A

- T1 - Bay h/6m
- T2 - Palm h/2m
- T3 - Palm h/2m
- T4 - Palm h/2m
- T5 - Un h/2m
- T6 - Un h/2m
- T7 - Cop h/3.5m
- T8 - Cop h/4m
- T9 - Un h/3m
- T10 - Un h/3m
- T11 - Un h/3m
- T12 - Holly h/6m

